



History of Construction for Water Recycle Ponds

**Entergy Arkansas, Inc.
White Bluff Steam Electric Station
Redfield, Jefferson County, Arkansas**

November 2018



*Prepared For
Entergy Arkansas, Inc.*

 11/5/18

R. Kent Nilsson, P.E.
Senior Engineer



Jason House
Project Manager

*TRC Environmental Corporation | Entergy Arkansas, Inc.
History of Construction for Water Recycle Ponds
Entergy White Bluff Steam Electric Station
Redfield, Jefferson County, Arkansas*

Table of Contents

Section 1 Introduction	1
Section 2 Brief Description.....	3
Section 3 History of Construction.....	5
3.1 Contact Information.....	5
3.2 Location	5
3.3 Purpose	5
3.4 Watershed Information	5
3.5 Physical and Engineering Properties	5
3.6 Construction Details	6
3.7 Detailed Drawings	6
3.8 Instrumentation.....	6
3.9 Area-Capacity Curves	6
3.10 Spillway and Diversion Design Features.....	6
3.11 Surveillance, Maintenance, and Repair.....	7
3.12 Instability.....	7
Section 4 Amendments.....	8
Section 5 References.....	9

List of Figures

Figure 1 Site Location Map	4
----------------------------------	---

List of Appendices

Appendix A Drawings

Appendix B Geotechnical Data

Section 1

Introduction

Entergy Arkansas, Inc. (Entergy) operates the White Bluff Steam Electric Station (Plant), located at 1100 White Bluff Road, Redfield, AR 72132. This Plant operates two Water Recycle Ponds (A and B (Ponds)) as part of its process water system for bottom ash transport. Pond A has a height of five feet or more and a storage volume of 20 acre-feet or more. Pursuant to United States Environmental Protection Agency (USEPA) Disposal of Coal Combustion Residuals (CCR) From Electric Utilities Final Rule (CCR Rule) Section 40 Code of Federal Regulations (CFR) § 257.73, a History of Construction must be prepared for Pond A as specified in 40 CFR § 257.73(c). As the Water Recycle Ponds A and B were constructed simultaneously, this report documents the history of construction for both ponds. Section 40 CFR § 257.73(c)(1) identifies the requirements of the history of construction, which must include the following information:

- The name and address of the person(s) owning or operating the CCR unit; the name associated with the CCR unit; and the identification number of the CCR unit if one has been assigned by the state.
- The location of the CCR unit identified on the most recent U.S. Geological Survey (USGS) 7½ minute or 15-minute topographic quadrangle map, or a topographic map of equivalent scale if a USGS map is not available.
- A statement of the purpose for which the CCR unit is being used.
- The name and size in acres of the watershed within which the CCR unit is located.
- A description of the physical and engineering properties of the foundation and abutment materials on which the CCR unit is constructed.
- A statement of the type, size, range, and physical and engineering properties of the materials used in constructing each zone or stage of the CCR unit; the method of site preparation and construction of each zone of the CCR unit; and the approximate dates of construction of each successive stage of construction of the CCR unit.
- At a scale that details engineering structures and appurtenances relevant to the design, construction, operation, and maintenance of the CCR unit, detailed dimensional drawings of the CCR unit, including a plan view and cross sections of the length and width of the CCR unit, showing all zones, foundation improvements, drainage provisions, spillways, diversion ditches, outlets, instrument locations, and slope protection, in addition to the normal operating pool surface elevation and the maximum pool surface elevation following peak discharge from the inflow design flood, the expected maximum depth of CCR within the CCR surface impoundment, and any identifiable natural or manmade features that could adversely affect operation of the CCR unit due to malfunction or mis-operation.

- A description of the type, purpose, and location of existing instrumentation.
- Area-capacity curves for the CCR unit.
- A description of each spillway and diversion design features and capacities and calculations used in their determination.
- The construction specifications and provisions for surveillance, maintenance, and repair of the CCR unit.
- Any record or knowledge of structural instability of the CCR unit.


Section 2

Brief Description

The Plant is located near Redfield, Jefferson County, Arkansas (Figure 1). The Plant is located at approximate latitude 34°25'11.4" N, longitude 92°9'20.60" W (front gate). The Ponds are located in the southeast portion of the Plant. Pond A has an approximate surface area of 7.0 acres and Pond B has an approximate surface area of 6.5 acres. The typical water level elevation in each pond is approximately 278 ft North American Vertical Datum of 1988 (NAVD88) based on field observations during June 2018. Topography surrounding the immediate vicinity of the Ponds is generally flat-lying, with existing ground surface elevations ranging from approximately 277 to 285 ft NAVD88. Natural topography in the vicinity of the ponds is gently to steeply sloping.

Water contained in the Ponds is part of the facility's bottom ash transport system. There are storm water swales around the Ponds to control storm water and limit the volume of run-on. The natural ground beyond the ponds gently slopes to the southeast. A topographic survey completed by B&F Engineering, Inc. in October 2018 confirmed the elevations of the surrounding ground surface.

The Plant initiated construction in 1975, however due to a series of hearings before the Arkansas Public Service Commission, construction ceased from January 1976 until construction resumed May 26, 1977. Brown & Root was responsible for the design and construction of the Plant including the two water recycle ponds. Due to delays in construction, the first power generating unit was not completed until 1980 and the second power generating unit did not begin commercial operation until 1981. The water recycle ponds were constructed during the initial development phase of the Plant.

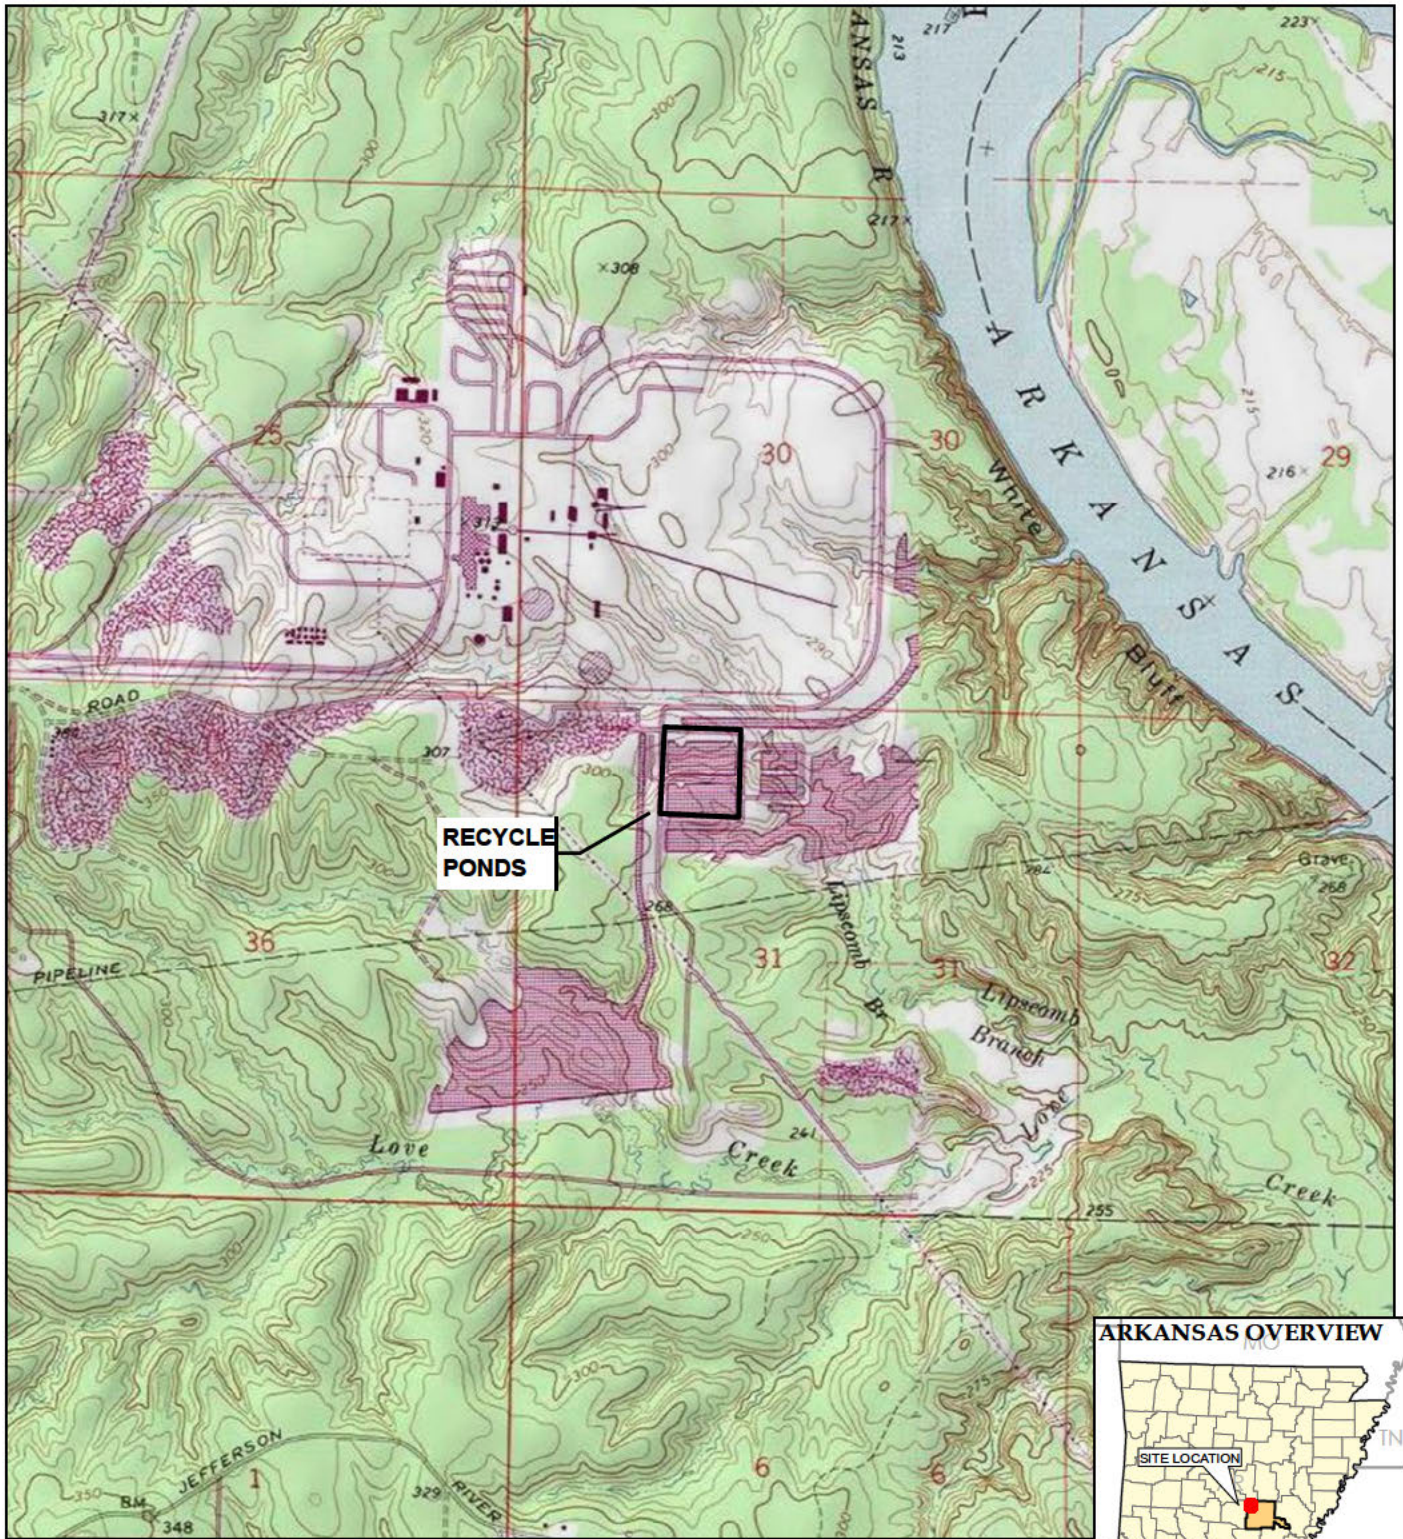

BASE MAP FROM USGS 7.5 MINUTE TOPOGRAPHIC QUADRANGLE SERIES.



Two United Plaza
8550 United Plaza Blvd., Suite 502
Baton Rouge, LA
Phone: 225 216.7483

TRC - GIS

PROJECT:

**ENTERGY WHITE BLUFF PLANT
RECYCLE PONDS
REDFIELD, JEFFERSON COUNTY, ARKANSAS**

TITLE:

SITE LOCATION MAP

DRAWN BY:

R. WIXON

CHECKED BY:

N. ADDISON

APPROVED BY:

J. HOUSE

DATE:

SEPTEMBER 2018

PROJ. NO.:

302967

FILE:

Fig01_302967-001slm.mxd

FIGURE 1

Section 3

History of Construction

3.1 Contact Information

Entergy is the current owner and operator of the Ponds. The current contact information is:

Entergy White Bluff Plant
1100 White Bluff Road
Redfield, AR 72132.

NPDES Permit Number AR000930 is assigned to this facility.

3.2 Location

The Ponds are located in the southeast portion of the Plant. Pond A is approximately 7.1 acres (768' X 403') and has a capacity (volume) of 190,600 cubic yards (CY). Pond B is approximately 6.6 acres (750' X 385') and has a capacity (volume) of 153,400 CY. Figure 1 shows the location of the ponds on the Base Map from USGS 7.5-minute topographic quadrangle series.

3.3 Purpose

The Ponds were designed and utilized as part of the Plant's bottom ash transport water system and comply with the requirements of 40 CFR § 257.82(b). Water discharges from the Plant are permitted through the ADEQ for the National Pollutant Discharge Elimination System.

3.4 Watershed Information

The Ponds are part of the Lower Arkansas-Maumelle Watershed. The Lower Arkansas-Maumelle watershed lies within the Arkansas River Basin in Central Arkansas and has a drainage area of approximately 730,000 acres or 1,113 square miles according to Arkansaswater.org. The hydrologic unit code for this watershed is 11110207.

3.5 Physical and Engineering Properties

The Plant's Ponds began construction in approximately May 1977 per the design drawing by Chas. T. Main, Inc. titled "General Arrangement & Yard Piping Recycle Pond Area" (Appendix A) and completed prior to 1980. The Ponds were constructed on native ground. In June of 2018, FTN Associates Ltd. was contracted to install several monitoring wells and perform borings around the perimeter of the Ponds. The geotechnical laboratory test performed on the boring samples included the following: triaxial, unconfined compression, consolidation, direct

shear, organic content and pH (Appendix B). The laboratory results of the soil borings and monitoring wells show a mixture of clay and sand soil properties to a depth of approximately 30 feet, classified as CH, CL, SC, SM according to the Unified Soil Classification System. No additional information or records were readily available to evaluate a further detailed response.

3.6 Construction Details

The Ponds were designed by Chas. T. Main, Inc., drawing titled “General Arrangement & Yard Piping Recycle Pond Area” (Appendix A), in May of 1977. The Ponds were constructed on native soil and recent borings performed by FTN Associates Ltd. (Appendix B) were used to delineate the surrounding soil composition and characteristics. No additional information or records were readily available to evaluate a further detailed response.

3.7 Detailed Drawings

Available detailed design drawings for the Ponds are presented in Appendix A.

3.8 Instrumentation

There is no existing instrumentation around the Ponds

3.9 Area-Capacity Curves

Area-capacity curves have not been developed for the Ponds. Hydrologic and hydraulic capacity of the impoundment is presented in the Initial Inflow Design Flood Control System Plan prepared by TRC (2018).

3.10 Spillway and Diversion Design Features

Site infrastructure enables the Ponds to be operated either singularly, in parallel, or in series. Each pond has a 24” inlet pipe from the power block which conveys bottom ash transfer water from the power generation units of the Plant. Additionally, Pond A has an inlet from an overflow weir in Pond B at elevation 273 ft NAVD88. The Ponds can be drained via pumps in a pump house located between the ponds with a 30-inch intake pipe from each pond. The Ponds were designed to operate with 2 feet of freeboard, height difference from the top of the surrounding ground surface to the design water level.

The following features are available for spillways and diversion:

- An overflow weir at elevation 273 ft NAVD88 in Pond B that drains to Pond A.
- Operate pumps as needed to control the Pond water levels.
- An 18-inch diameter emergency overflow pipe at elevation 279.65 ft NAVD88 that drains to the Surge Pond.

3.11 Surveillance, Maintenance, and Repair

Surveillance, maintenance, and repair of the Ponds occur through the periodic inspections required by 40 CFR § 257.83. These include at a minimum weekly, monthly, and annual inspections by a qualified person (40 CFR § 257.83(a)) or a professional engineer (40 CFR § 257.83(b)).

3.12 Instability

Entergy completed a slope stability and soil liquefaction analysis of Pond B in October 2018 (FTN). The analysis concluded that foundation soils presents side-slopes that meet structural stability criteria. The Ponds were constructed at the same time and constructed on native soils. Geotechnical data documents similar soil types throughout the areas around the Ponds.

Section 4 Amendments

In accordance with 40 CFR § 257.73(c)(2), Entergy may amend this history of construction at any time. Specifically, Entergy will amend the history of construction whenever there is a significant change to the information provided in this document or in the operation of the CCR unit that would substantially affect the written plan in effect.

Section 5

References

B&F Engineering, Inc. 2018. White Bluff Recycle Ponds Entergy Arkansas. October 1, 2018. Topographic Survey Drawing.


Chas. T. Main, Inc. 1981. White Bluff Steam Electric Station: 1977-1980 – 2800MW (Net) Installation – Units 1 Thru 4: General Arrangement & Yard Piping: Recycle Pond Area. Rev. 4, 7/25/79. Chas. T. Main, Inc. Drawing No. 3013-02-2236

FTN Associates Ltd. 2018. Entergy White Bluff Plant Recycle Pond B: Slope Stability and Soil Liquefaction Analysis.

TRC [TRC Environmental Corporation]. 2018. Initial Inflow Design Flood Control System Plan for Water Recycle Ponds, Entergy Arkansas, Inc., White Bluff Plant, Redfield, Jefferson County, Arkansas. Baton Rouge: TRC Environmental Corporation.

Appendix A

Drawings

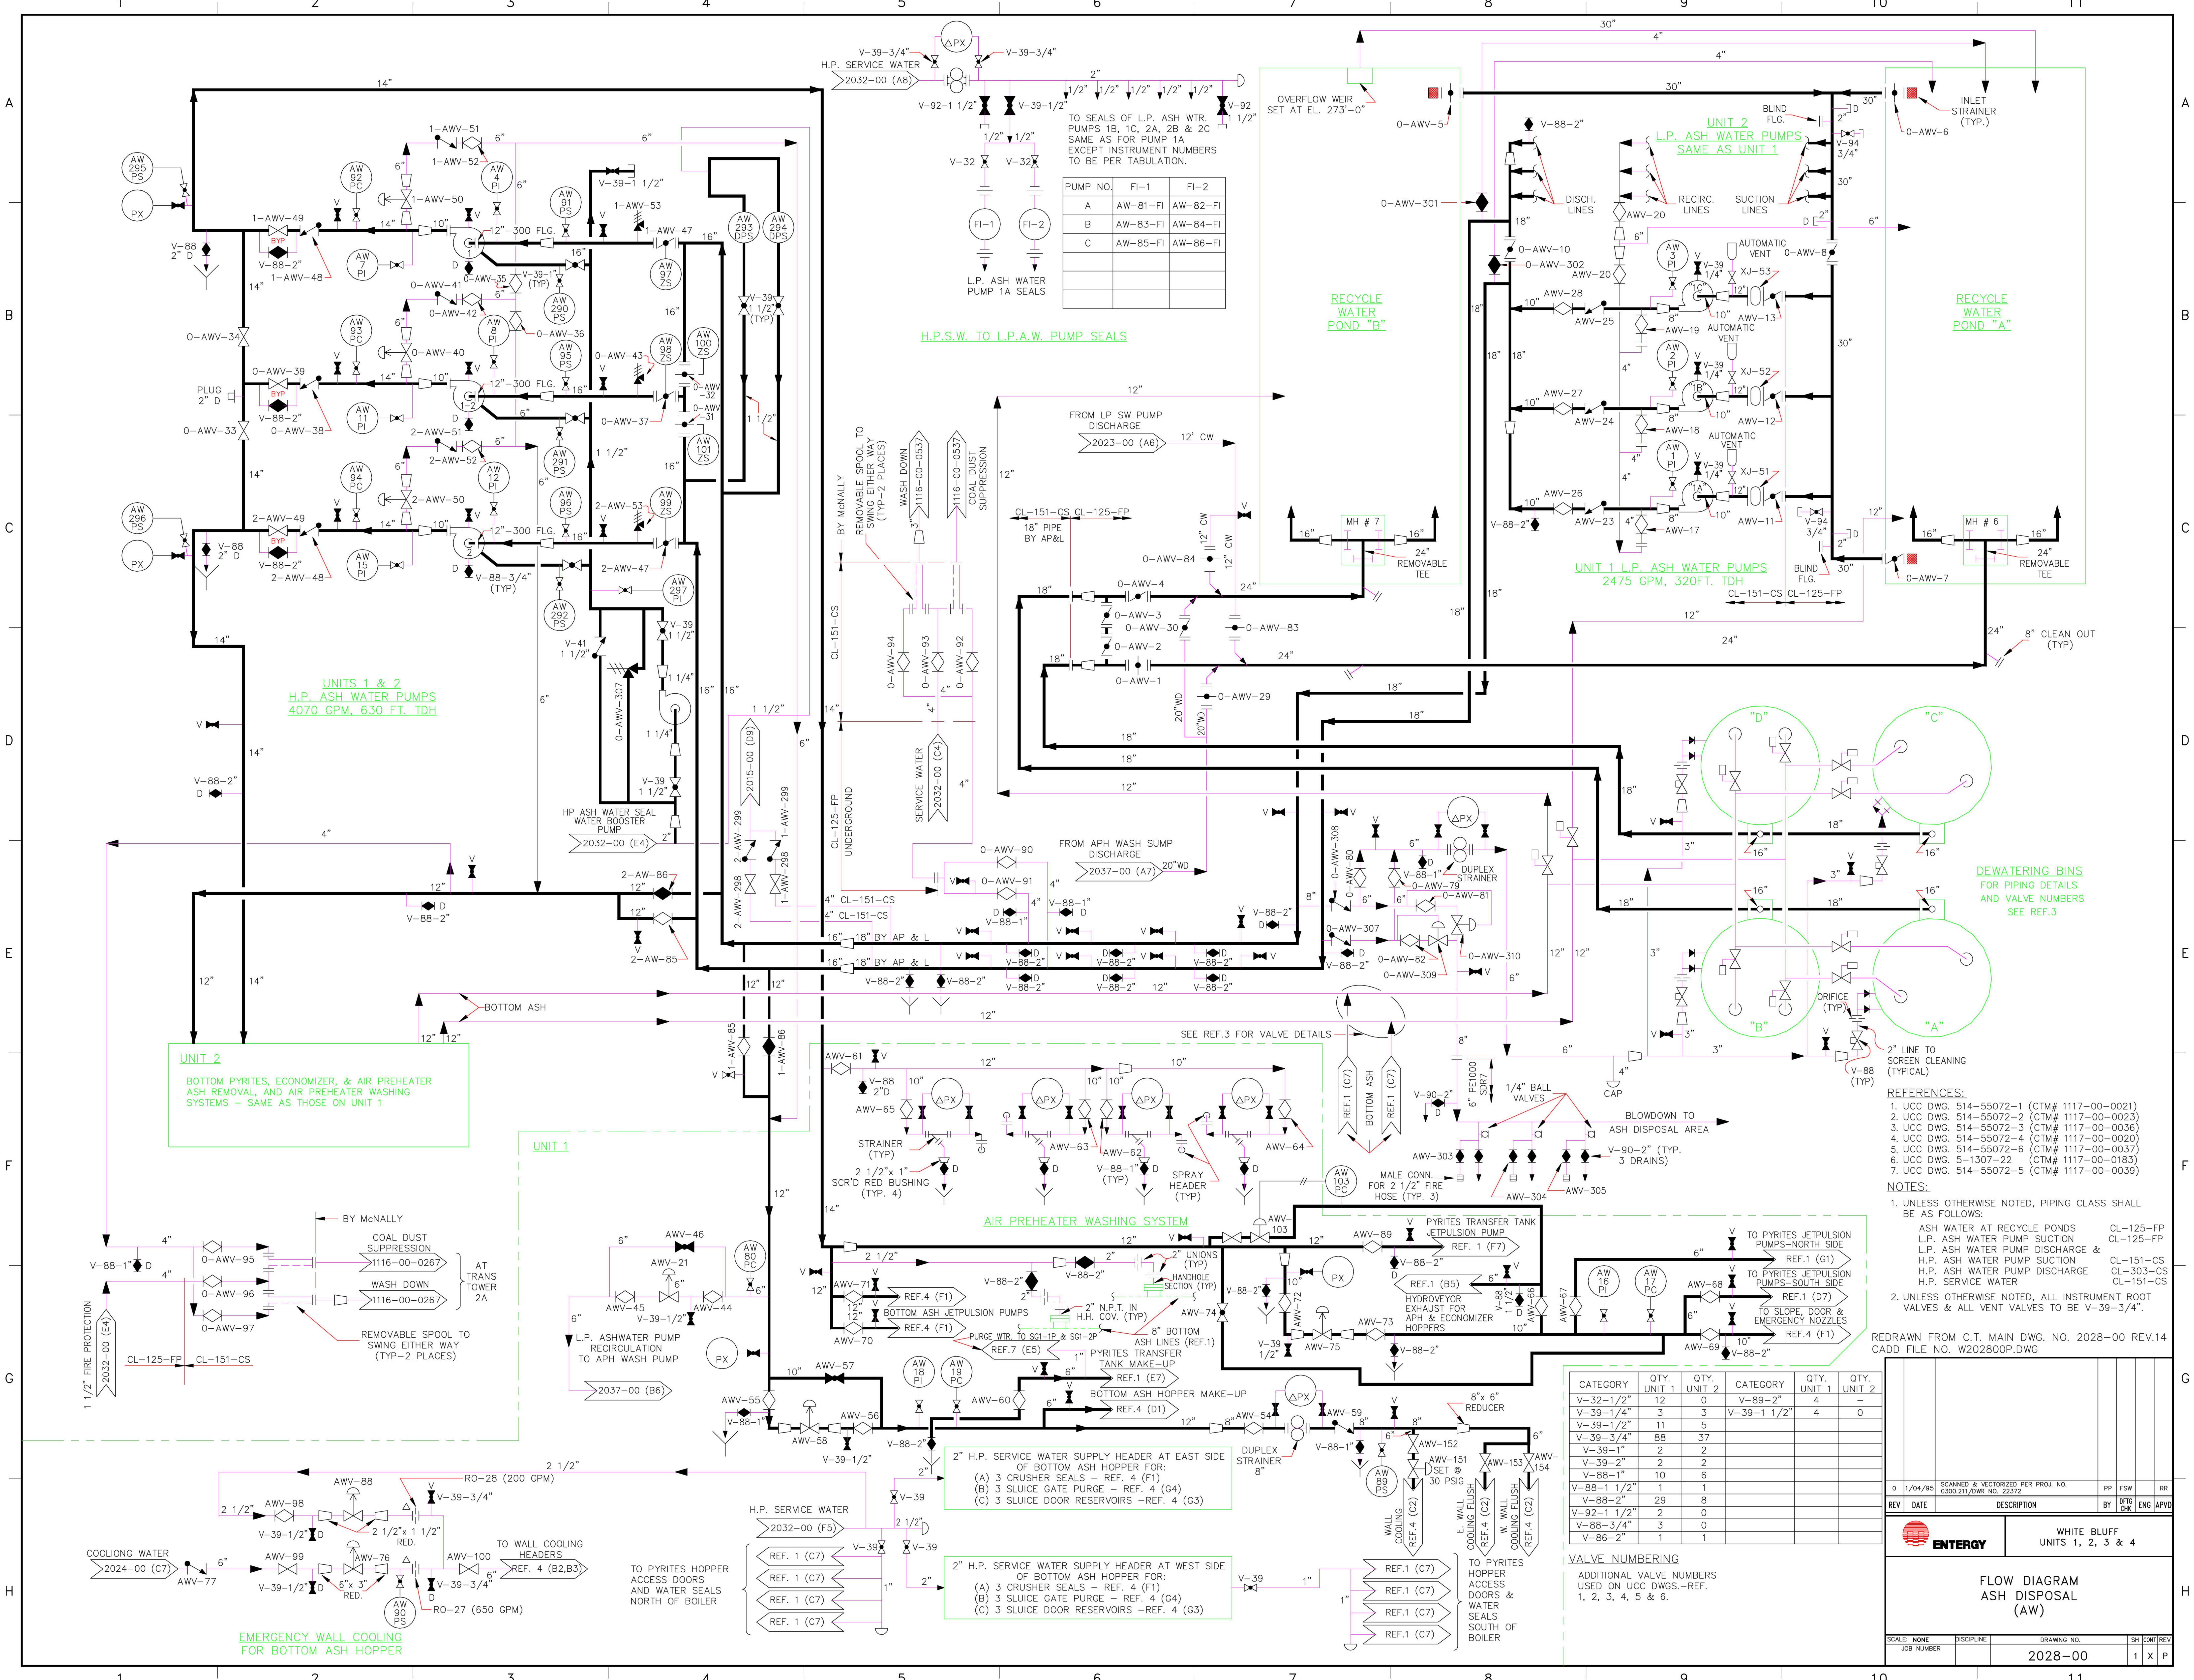

TO SEALS OF L.P. ASH WTR. PUMPS 1B, 1C, 2A, 2B & 2C SAME AS FOR PUMP 1A EXCEPT INSTRUMENT NUMBERS TO BE PER TABULATION.

PUMP NO.	FI-1	FI-2
A	AW-81-FI	AW-82-FI
B	AW-83-FI	AW-84-FI
C	AW-85-FI	AW-86-FI

- REFERENCES:
- 1. UCC DWG. 514-55072-1 (CTM# 1117-00-0021)
 - 2. UCC DWG. 514-55072-2 (CTM# 1117-00-0023)
 - 3. UCC DWG. 514-55072-3 (CTM# 1117-00-0036)
 - 4. UCC DWG. 514-55072-4 (CTM# 1117-00-0020)
 - 5. UCC DWG. 514-55072-6 (CTM# 1117-00-0037)
 - 6. UCC DWG. 51-1307-22 (CTM# 1117-00-0183)
 - 7. UCC DWG. 514-55072-5 (CTM# 1117-00-0039)
- NOTES:
- 1. UNLESS OTHERWISE NOTED, PIPING CLASS SHALL BE AS FOLLOWS:
ASH WATER AT RECYCLE PONDS CL-125-FP
L.P. ASH WATER PUMP SUCTION CL-125-FP
L.P. ASH WATER PUMP DISCHARGE & H.P. ASH WATER PUMP SUCTION CL-151-CS
H.P. ASH WATER PUMP DISCHARGE CL-303-CS
H.P. SERVICE WATER CL-151-CS
 - 2. UNLESS OTHERWISE NOTED, ALL INSTRUMENT ROOT VALVES & ALL VENT VALVES TO BE V-39-3/4".

CATEGORY	QTY.	UNIT 1	QTY.	UNIT 2	CATEGORY	QTY.	UNIT 1	QTY.	UNIT 2
V-32-1/2"	12	0	V-89-2"	4					
V-39-1/4"	3	3	V-39-1 1/2"	4					
V-39-1/2"	11	5							
V-39-3/4"	88	37							
V-39-1"	2	2							
V-39-2"	2	2							
V-88-1"	10	6							
V-88-1 1/2"	1	1							
V-88-2"	29	8							
V-92-1 1/2"	2	0							
V-88-3/4"	3	0							
V-86-2"	1	1							

VALVE NUMBERING
ADDITIONAL VALVE NUMBERS
USED ON UCC DWGS.-REF.
1, 2, 3, 4, 5 & 6.

REDRAWN FROM C.T. MAIN DWG. NO. 2028-00 REV.14
CADD FILE NO. W202800P.DWG


REV	DATE	DESCRIPTION	BY	CHK	ENG	APVD
0	1/04/95	SCANNED & VECTORIZED PER PROJ. NO. 0300.211/DWG. NO. 22372	PP	FSW		RR


ENTERGY

WHITE BLUFF
UNITS 1, 2, 3 & 4

FLOW DIAGRAM
ASH DISPOSAL
(AW)

SCALE:	DISCIPLINE	DRAWING NO.	SH	CONT	REV
NONE		2028-00	1	X	P

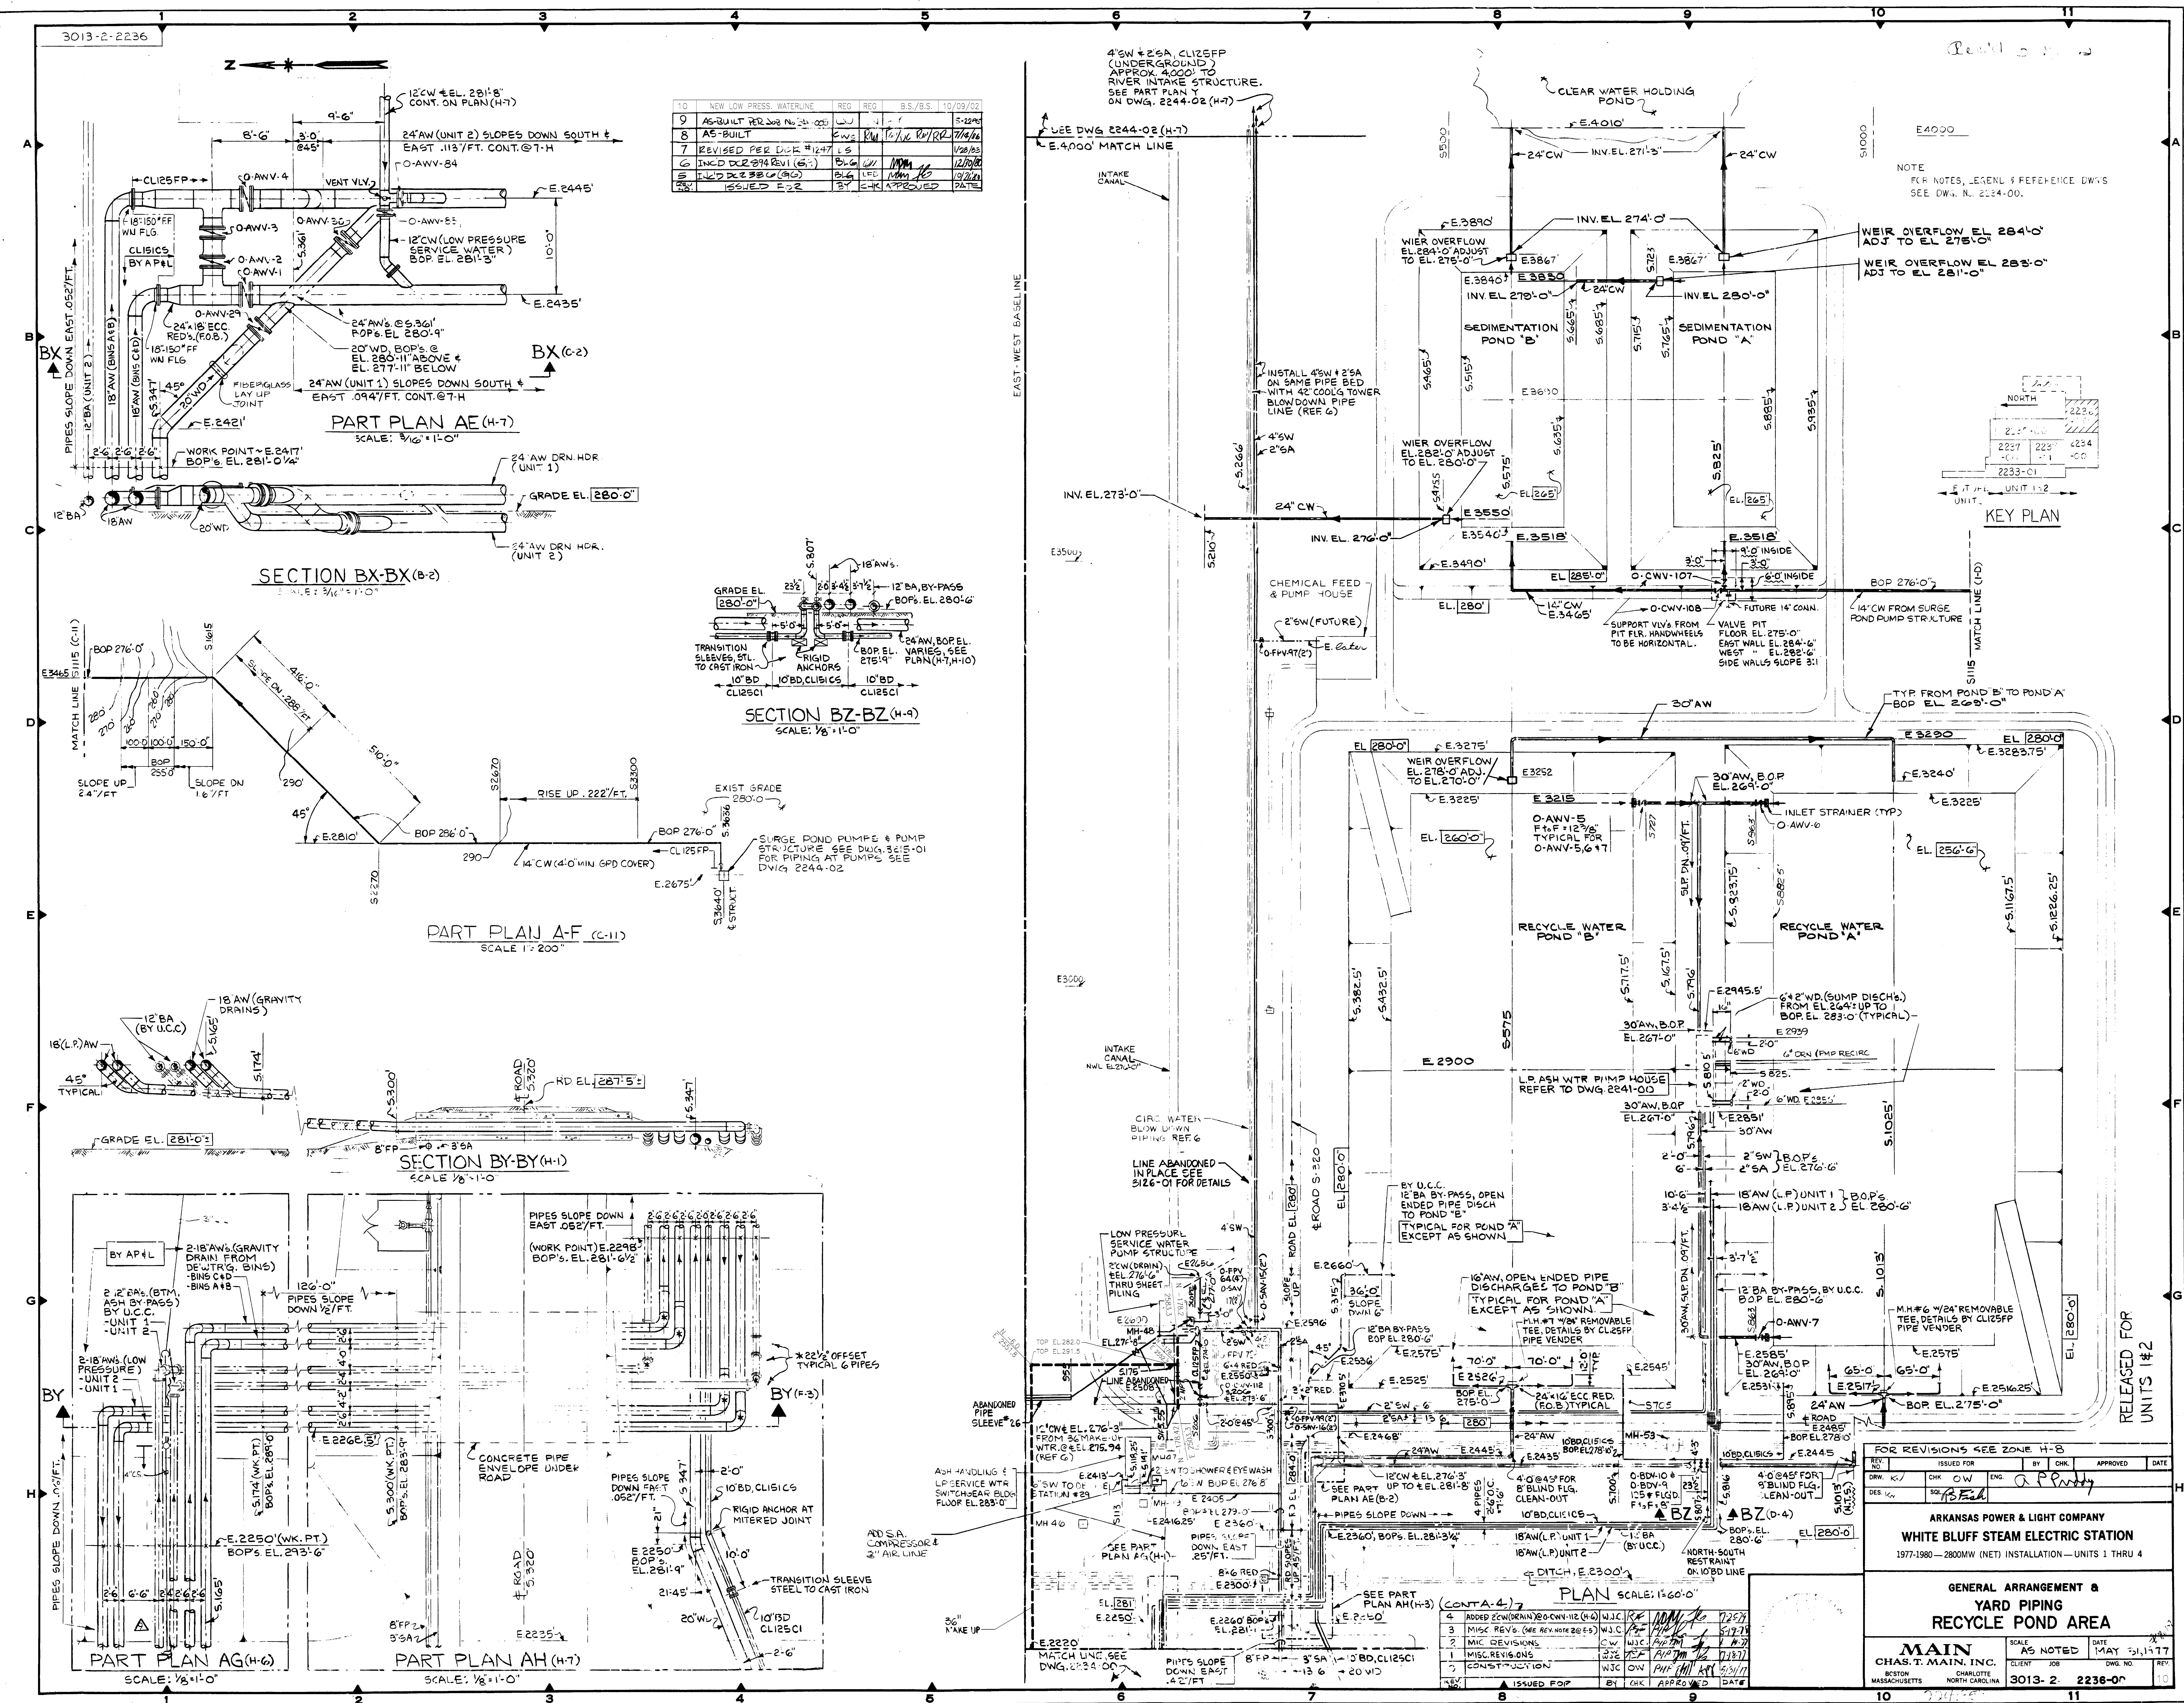

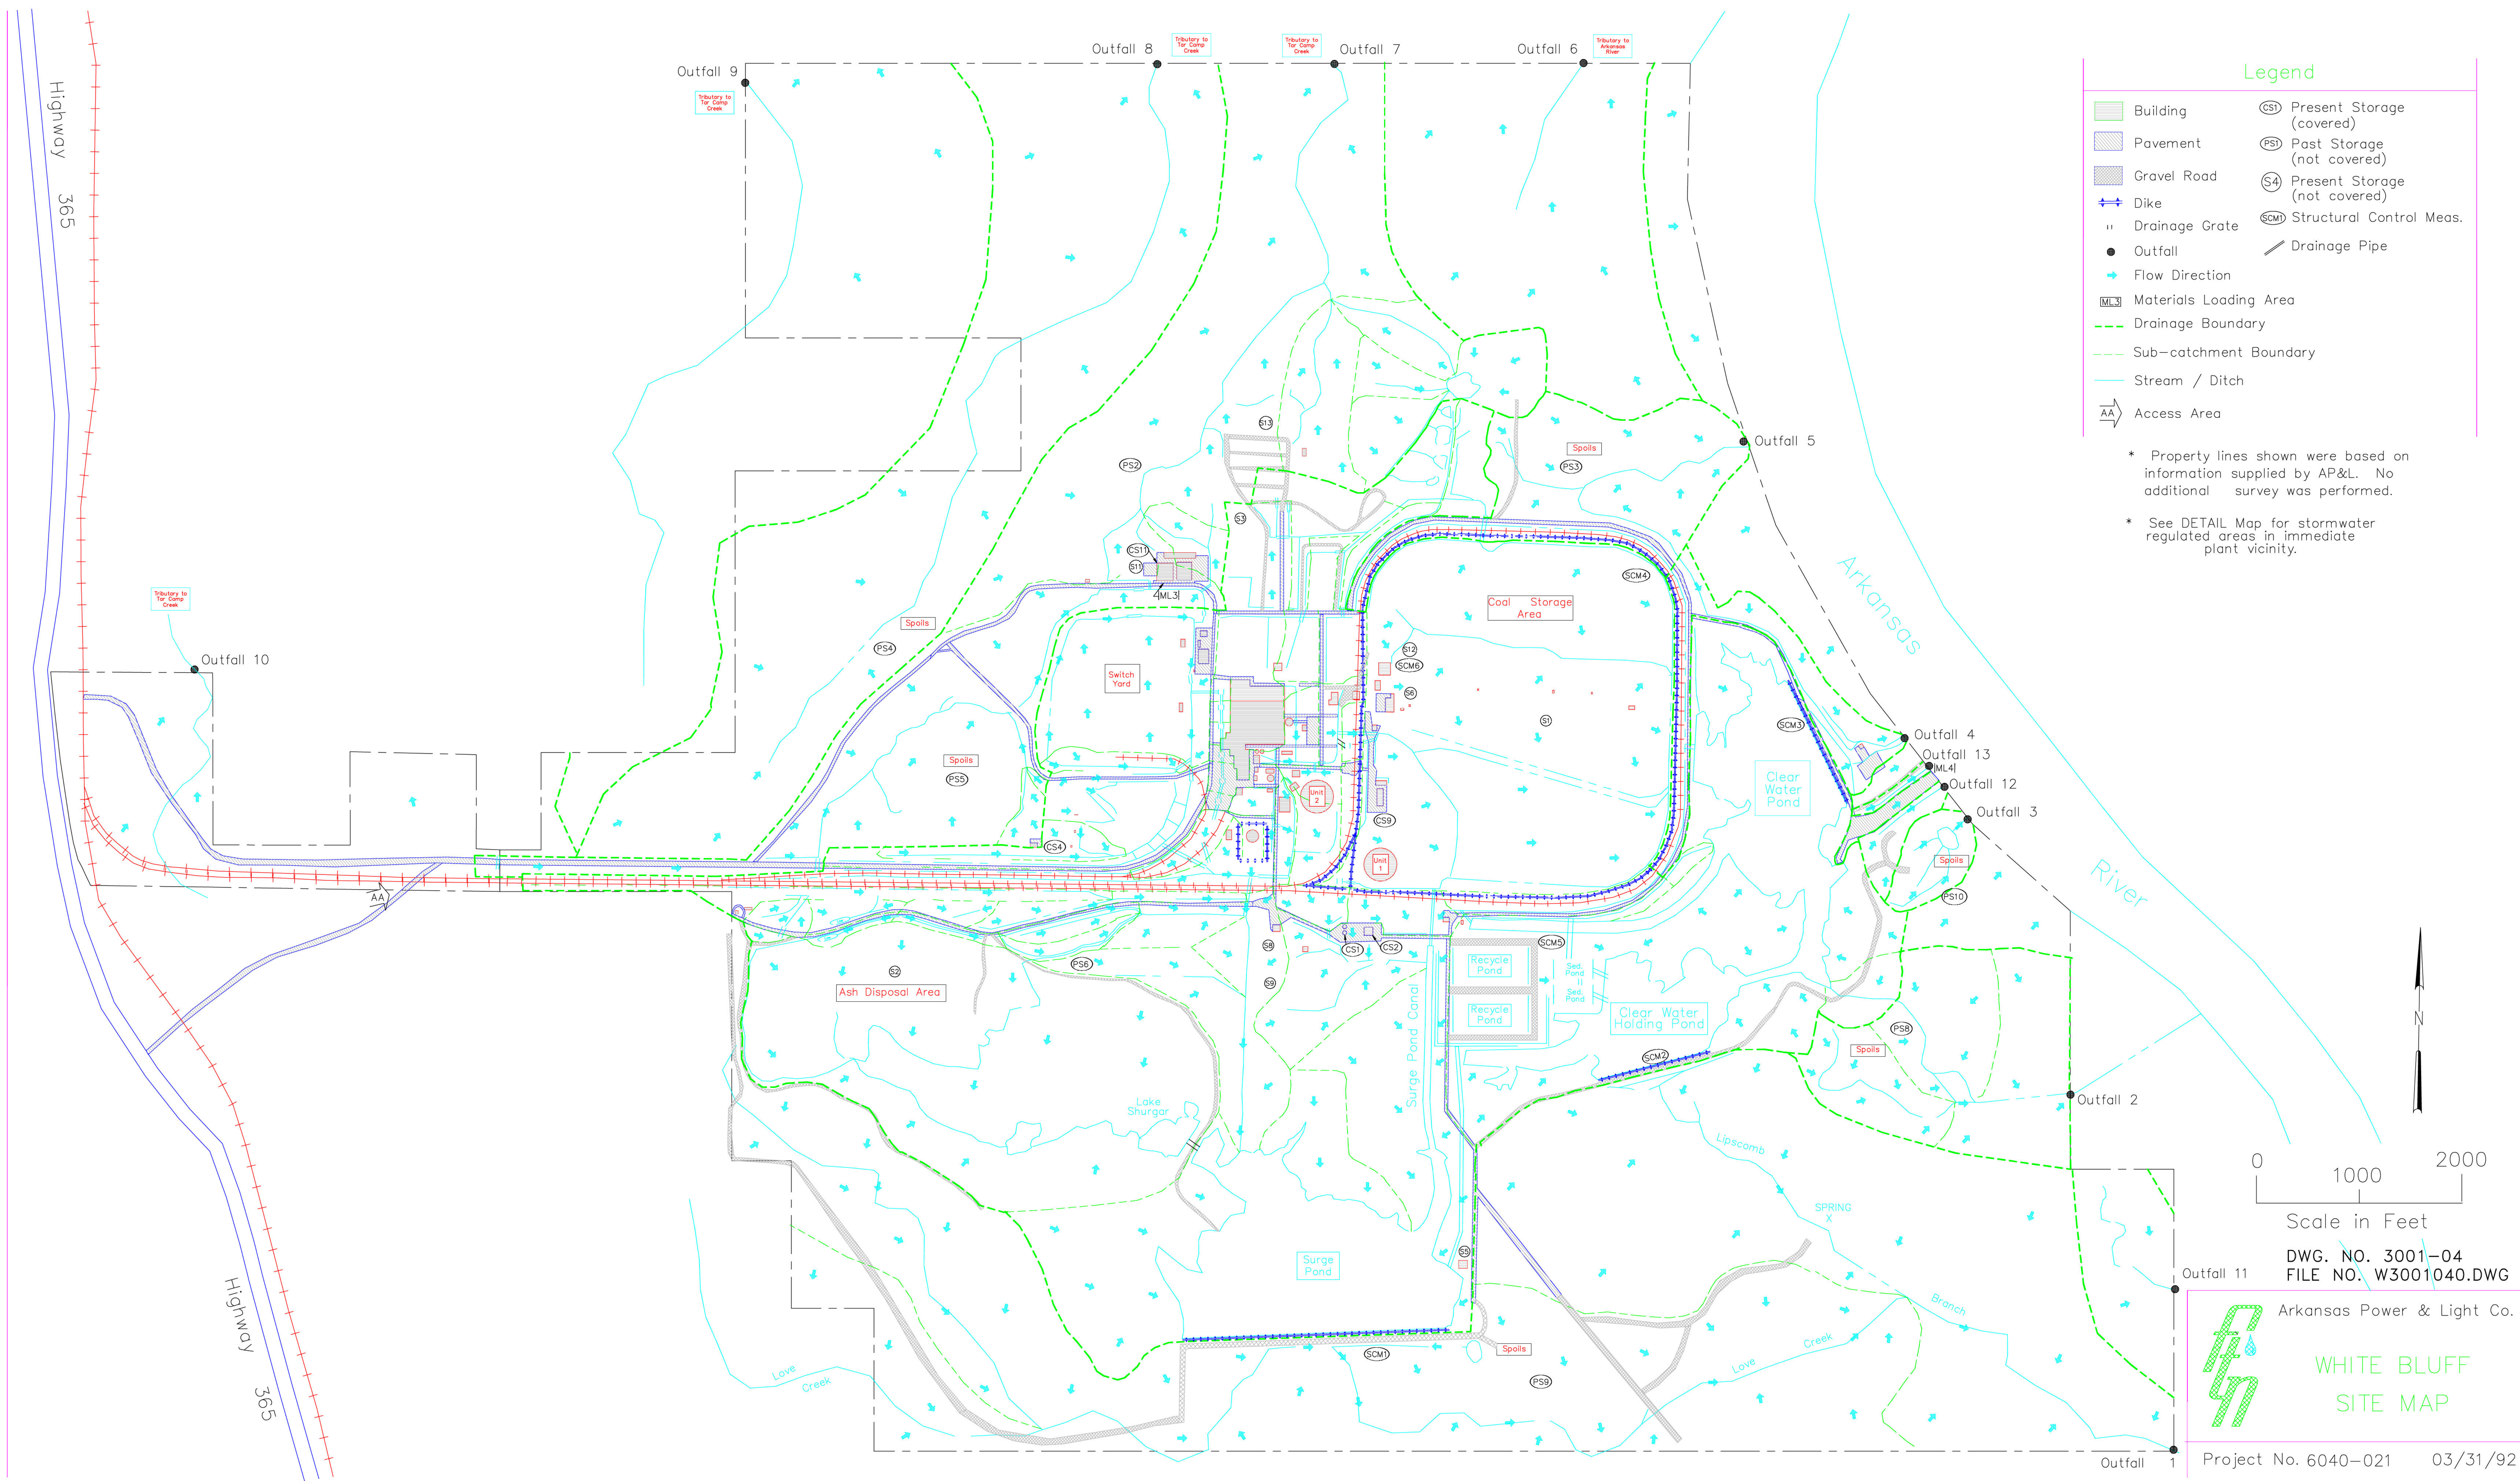


* Property lines shown were based on information supplied by AP&L. No additional survey was performed.

* See DETAIL Map for stormwater regulated areas in immediate plant vicinity.

Scale in Feet

DWG. NO. 3001-04
FILE NO. W3001040.DWG

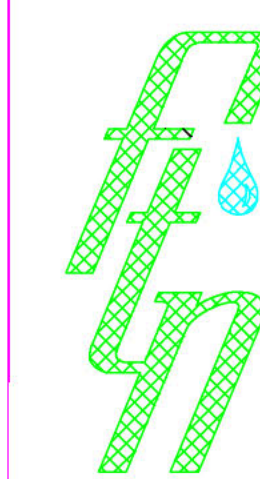

Arkansas Power & Light Co.

WHITE BLUFF
SITE MAP

Project No. 6040-021 03/31/92

GENERAL NOTES:

1. ALL COORDINATES REFER TO THE PLANT BASE LINES WHICH WERE ESTABLISHED BY EXTENDING THE SOUTH BOUNDARY LINE OF SECTION 25, ALSO DESCRIBED AS THE NORTH BOUNDARY LINE OF SECTION 36 IN JEFFERSON COUNTY, ARKANSAS.
2. ALL EARTH WORK SHALL BE IN ACCORDANCE WITH CHAS. T. MAIN, INC. SPECIFICATION NO. 3013-2-13-5-701.
3. ALL SIDE SLOPES IN CUT OR EMBANKMENT SHALL BE AT LEAST 3 HORIZONTAL TO 1 VERTICAL, EXCEPT WHERE NOTED.
4. THE ELEVATIONS INDICATED HEREIN REPRESENT FINISH GRADES FOR THE WORK TO BE PERFORMED UNDER THIS CONTRACT, BUT DO NOT NECESSARILY REPRESENT FINISH OR FINAL PLANT GRADES. I.E., THE RAILROAD PROFILE GRADES ARE BASED ON TOP OF SLOPES, TWO FEET BELOW TOP OF RAIL.
5. DITCHES SHALL IN GENERAL FOLLOW THE SAME SLOPE AS ADJACENT R.R. & ROAD WHERE INVERT ELEVATIONS ARE NOT GIVEN. MINIMUM SLOPE = .0025 FT/FT.
6. CULVERT PIPES SHALL, IN THE CASE OF EXISTING STREAMS, BE ADJUSTED TO LINE AND GRADE TO SUIT EXISTING CONDITIONS AND SHALL, AT ALL TIMES, ADHERE TO THE SPECIFICATIONS OF THIS CONTRACT AND THAT OF THE MANUFACTURER. MINIMUM SLOPE = .0025 FT/FT.
7. PUMPS SHALL BE PROVIDED AT INLET AND OUTLET OF CULVERTS AND FOR DITCHES WITH SLOPE IN EXCESS OF 6%.

THE STRENGTH OF CONCRETE CULVERT IS SPECIFIED BY ITS CLASS ACCORDING TO A.S.T.M. DESIGNATION C-76.
FOR DITCHES, COORDINATES ARE GIVEN AT THE CENTERLINE OF THE DITCH. FOR ALL DITCHES, THE MINIMUM BOTTOM WIDTH IS 2.0' AND THE MINIMUM DEPTH IS 1.0', UNLESS OTHERWISE NOTED.

LEGEND:

FINISH GRADE ELEVATION	EL. 320.0
ROUGH GRADE ELEVATION	INV. EL. 320.0
INVERT ELEVATION	320.0
CONTOUR ELEVATION	320.0
STREAM OR EDGE OF WATER	
DRAINAGE FLOW DIRECTION	
RAILROAD	
TOP OF SLOPE	
BOTTOM OF SLOPE	
CULVERT	
CULVERT WITH HEADWALL	
DITCH SLOPE	D.S.
DROP INLET	D.S.
PROPOSED FENCE LOCATION	X X

NOTES:

EXISTING PIPELINE TO BE LOWERED TO ATTAIN ADEQUATE COVER OVER THE PIPELINE BELOW THE ROAD AND RAILROAD. PIPELINE TO BE LOWERED BEFORE START OF CONSTRUCTION OF THE ACCESS ROAD AND RAILROAD. (I.E., 10' AMMONIA PIPELINE.)
ALL EMBANKMENT SLOPES CONSTRUCTED UNDER THIS CONTRACT SHALL BE GRADED AND SLOPED IN ACCORDANCE WITH SECTION 12-12 OF THE TECHNICAL SPECIFICATIONS.

REFERENCE DRAWINGS:

DRAWING TITLE	DWG. NO.
SITE PLAN	3001-01
PROPOSED PLANT BOUNDARY LINES	3002-00
PLANT SITE AND PLANT ACCESS CLEARING PLAN	3003-00
PLANT AREA GRADING & DRAINAGE PLAN	3004-00
COAL HANDLING AREA GRADING & DRAINAGE PLAN	3005-00
PLANT SITE SECTION - SHEET 1 & 2	3006-01 & 3006-02
PLANT ACCESS ROAD PLAN - RTE. 65 TO PLANT	3007-00
PLANT ACCESS ROAD ON PLANT SITE, TYPICAL ROAD 2	3008-00
RAILROAD CROSS SECTIONS	3009-00
PLANT ACCESS ROAD - PROFILE	3010-00
INTERSECTION OF RTE. 65 & PLANT ACCESS ROAD	3011-00
PLANT ACCESS RAILROAD, PLAN AND PROFILE - MISSOURI	3012-00
PACIFIC RAILROAD AND ACCESS SPUR CONNECTION	3013-00
PLANT ACCESS RAILROAD, PLAN AND PROFILE - ACCESS SPUR TO PLANT AREA	3014-00
PLANT AREA AND COAL UNLOADING AREA - RAILROAD PLAN	3015-00
PLANT AREA AND COAL UNLOADING AREA - RAILROAD PROFILE	3016-00
SEWAGE AND WATER TREATMENT AREA, GRADING AND DRAINAGE PLAN	3017-00
DRAINAGE DETAILS	3018-00
RAILROAD LOCATION PLAN	3019-00
ROAD, R.R. & CULVERT CROSS SECTIONS & DETAILS - SHEET 1	3020-01
ROAD, R.R. & CULVERT CROSS SECTIONS & DETAILS - SHEET 2	3021-02
ROAD, R.R. & CULVERT CROSS SECTIONS & DETAILS - SHEET 3	3022-03
CULVERT & DROP INLET SCHEDULES	3023-00

1. VEHICLE GATES AT PROPOSED GATE.
2. ELECTRICALLY OPERATED VEHICLE GATE WITH REMOTE CONTROL BY TV CAMERA AND MICROPHONE WITH WIRELESS CAPACITY FOR FUTURE INSTALLATION OF PRESSURE SWITCH.
3. ELECTRICALLY OPERATED RAILROAD GATE WITH REMOTE CONTROL BY TV CAMERA AND MICROPHONE WITH WIRELESS CAPACITY FOR FUTURE INSTALLATION OF PRESSURE SWITCH.

Revised May 3, 1979

1	REVISIONS	DATE	BY	CHKD.	APP'D.
1	ADDED DETAIL FOR 1" DIA. PIPE	5/1/79	EM		
2	ADDED DETAIL FOR 1" DIA. PIPE	5/1/79	EM		
ARKANSAS POWER & LIGHT COMPANY
WHITE BLUFF STEAM ELECTRIC STATION
1977-1980 - 2800MW (NET) INSTALLATION - UNITS 1&2


CONSTRUCTION BENCH MARK LAYOUT

CHAS. T. MAIN, INC.	SCALE 1"=500'	DATE JUN 1979
BOSTON, MASSACHUSETTS	DWG. NO. 3001-06	
NORTH CAROLINA		

3001-06

CONSTRUCTION BENCH MARK LAYOUT

NO.	LOCATION	ELEVATION
00	Throughout Bldg.	AS MARKED
1	Brass Cap & Stake	307.00
2	Conc. Monument E 752 N 1310	310.60
3	Sta. 8454 Top 3 1/2" Pipe - Stocker Reclaimer	290.908
4	Sta. 20494 Top 3 1/2" Pipe - Stocker Reclaimer	290.851
5	Vent Fan House #4 - Top Bolt NW Cor.	284.784
6	NE Cor. Elec. M/H #132	282.64
7	Top 4" Pipe Sleeve SW Cor. Ash Water Pump Struct.	280.318
8	Top of Hub - Coagulation & Sedimentation Pond "A"	282.43
9	Scribe - N Side Cnt. A-4 River Intake Pump Struct.	283.000
10	Scribe - 6" Below Top E Side Clean Water Disch. Struct.	282.562
11	Top Sheet Piling (NE Cor.)	219.25
12	Hub - Sta. 7+00(E)	224.80
13	Rd-Bar - Sta. 5+00(E)	237.30
14	Rd-Bar - Sta. 3+20(E)	249.84
15	Rd-Bar - Sta. 1+85(E)	262.67
16	RR Spike 10" Pine Sta. (-)2+50, (20') N. Spillway	275.45

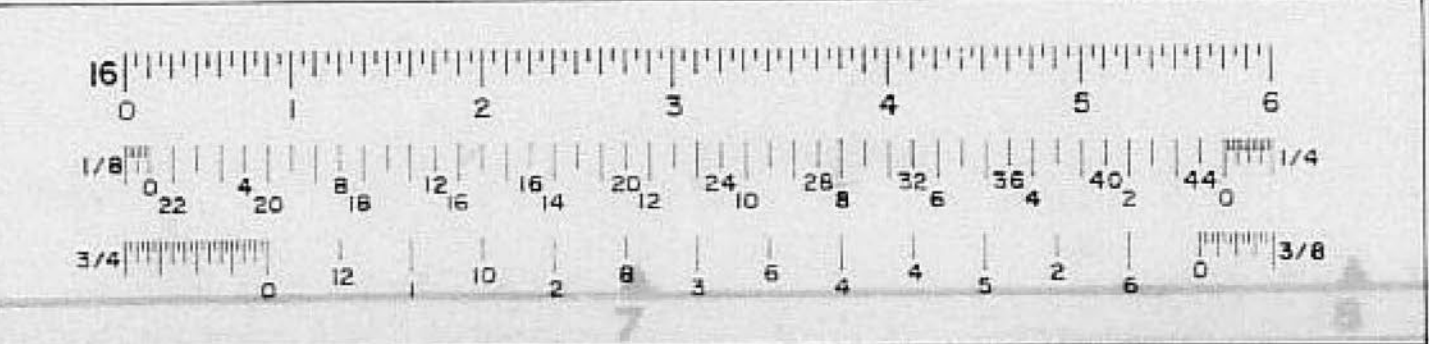

3013-2-3002-00



A

B

C

D

E

F

G

H

A

B

C

D

E

F

G


H



REFERENCE DRAWINGS:
SITE PLAN 3001-01
PLOT PLAN 2051-01
RIVER INTAKE AREA GRUBBING PLAN 0960-24


LEGEND
LIMITS OF CLEARING & GRUBBING
AREAS NOT TO BE GRUBBED


5	(NO CHANGE FROM REV. 4) AS-BUILT AS PER A. & L. TRANSMITTAL DATED 6-10-81 A. & L. LETTER SET-016-81 DATED 6-10-81	REC. J.L.	6/22/81	7/11/81	
4	MINOR REVISION AS PER FIELD DIVISION, REV. PROPERTY LINES (NEW) REV. CLEARING LINE S.E. CORNER, ROAD AREA FOR PERMANENT CONSTR. ACCESS ROAD	CSL BK	EM 10/25/81	11/4/81	
3	LOCATED CLEARING & GRUBBING FOR RIVER INTAKE SURGE POND DIKE	CSL JFK	EM 10/25/81	5/2/82	
2	REV. GRUBBING	CSL JFK	EM	5/2/82	
1	REDRAWN GEN. REV.	CSL JFK	EM	4/17/81	
O	FOR CONSTRUCTION	G.W. JFK	W.D.L.	7/12/81	
C	GENERAL CONTRACT BID	CSL	EM	5/2/82	
D	FOR CLIENT REVIEW	REM	ASR 6/26/81	5/2/82	
A	FOR CLIENT REVIEW	ASL JFK		5/2/82	
B	CLIENT INFO. & COMMENTS	ASL JFK		7/27/81	
REVISED	ISSUED FOR	BY	CHK.	APPROVED	DATE

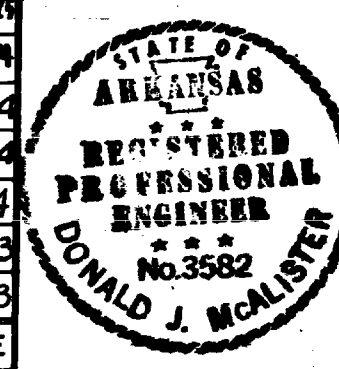


REV. NO.	ISSUED FOR	BY	CHK.	APPROVED	DATE
DRW. D.A.	CHK. REM	END. EM/W.P.L.			
DES. RCD	CSL	10/25/81			
ARKANSAS POWER & LIGHT COMPANY WHITE BLUFF STEAM ELECTRIC STATION 1977-1980 - 2800MW (NET) INSTALLATION - UNITS 1 THRU 4					
PLANT SITE AND PLANT ACCESS CLEARING PLAN					
MAIN CHAS. T. MAIN, INC. BOSTON MASSACHUSETTS		SCALE 1" = 500'		DATE 7-27-73	
CLIENT NORTH CAROLINA		JOB 3013-2-3002-00		REV. NO. 5	

2112575

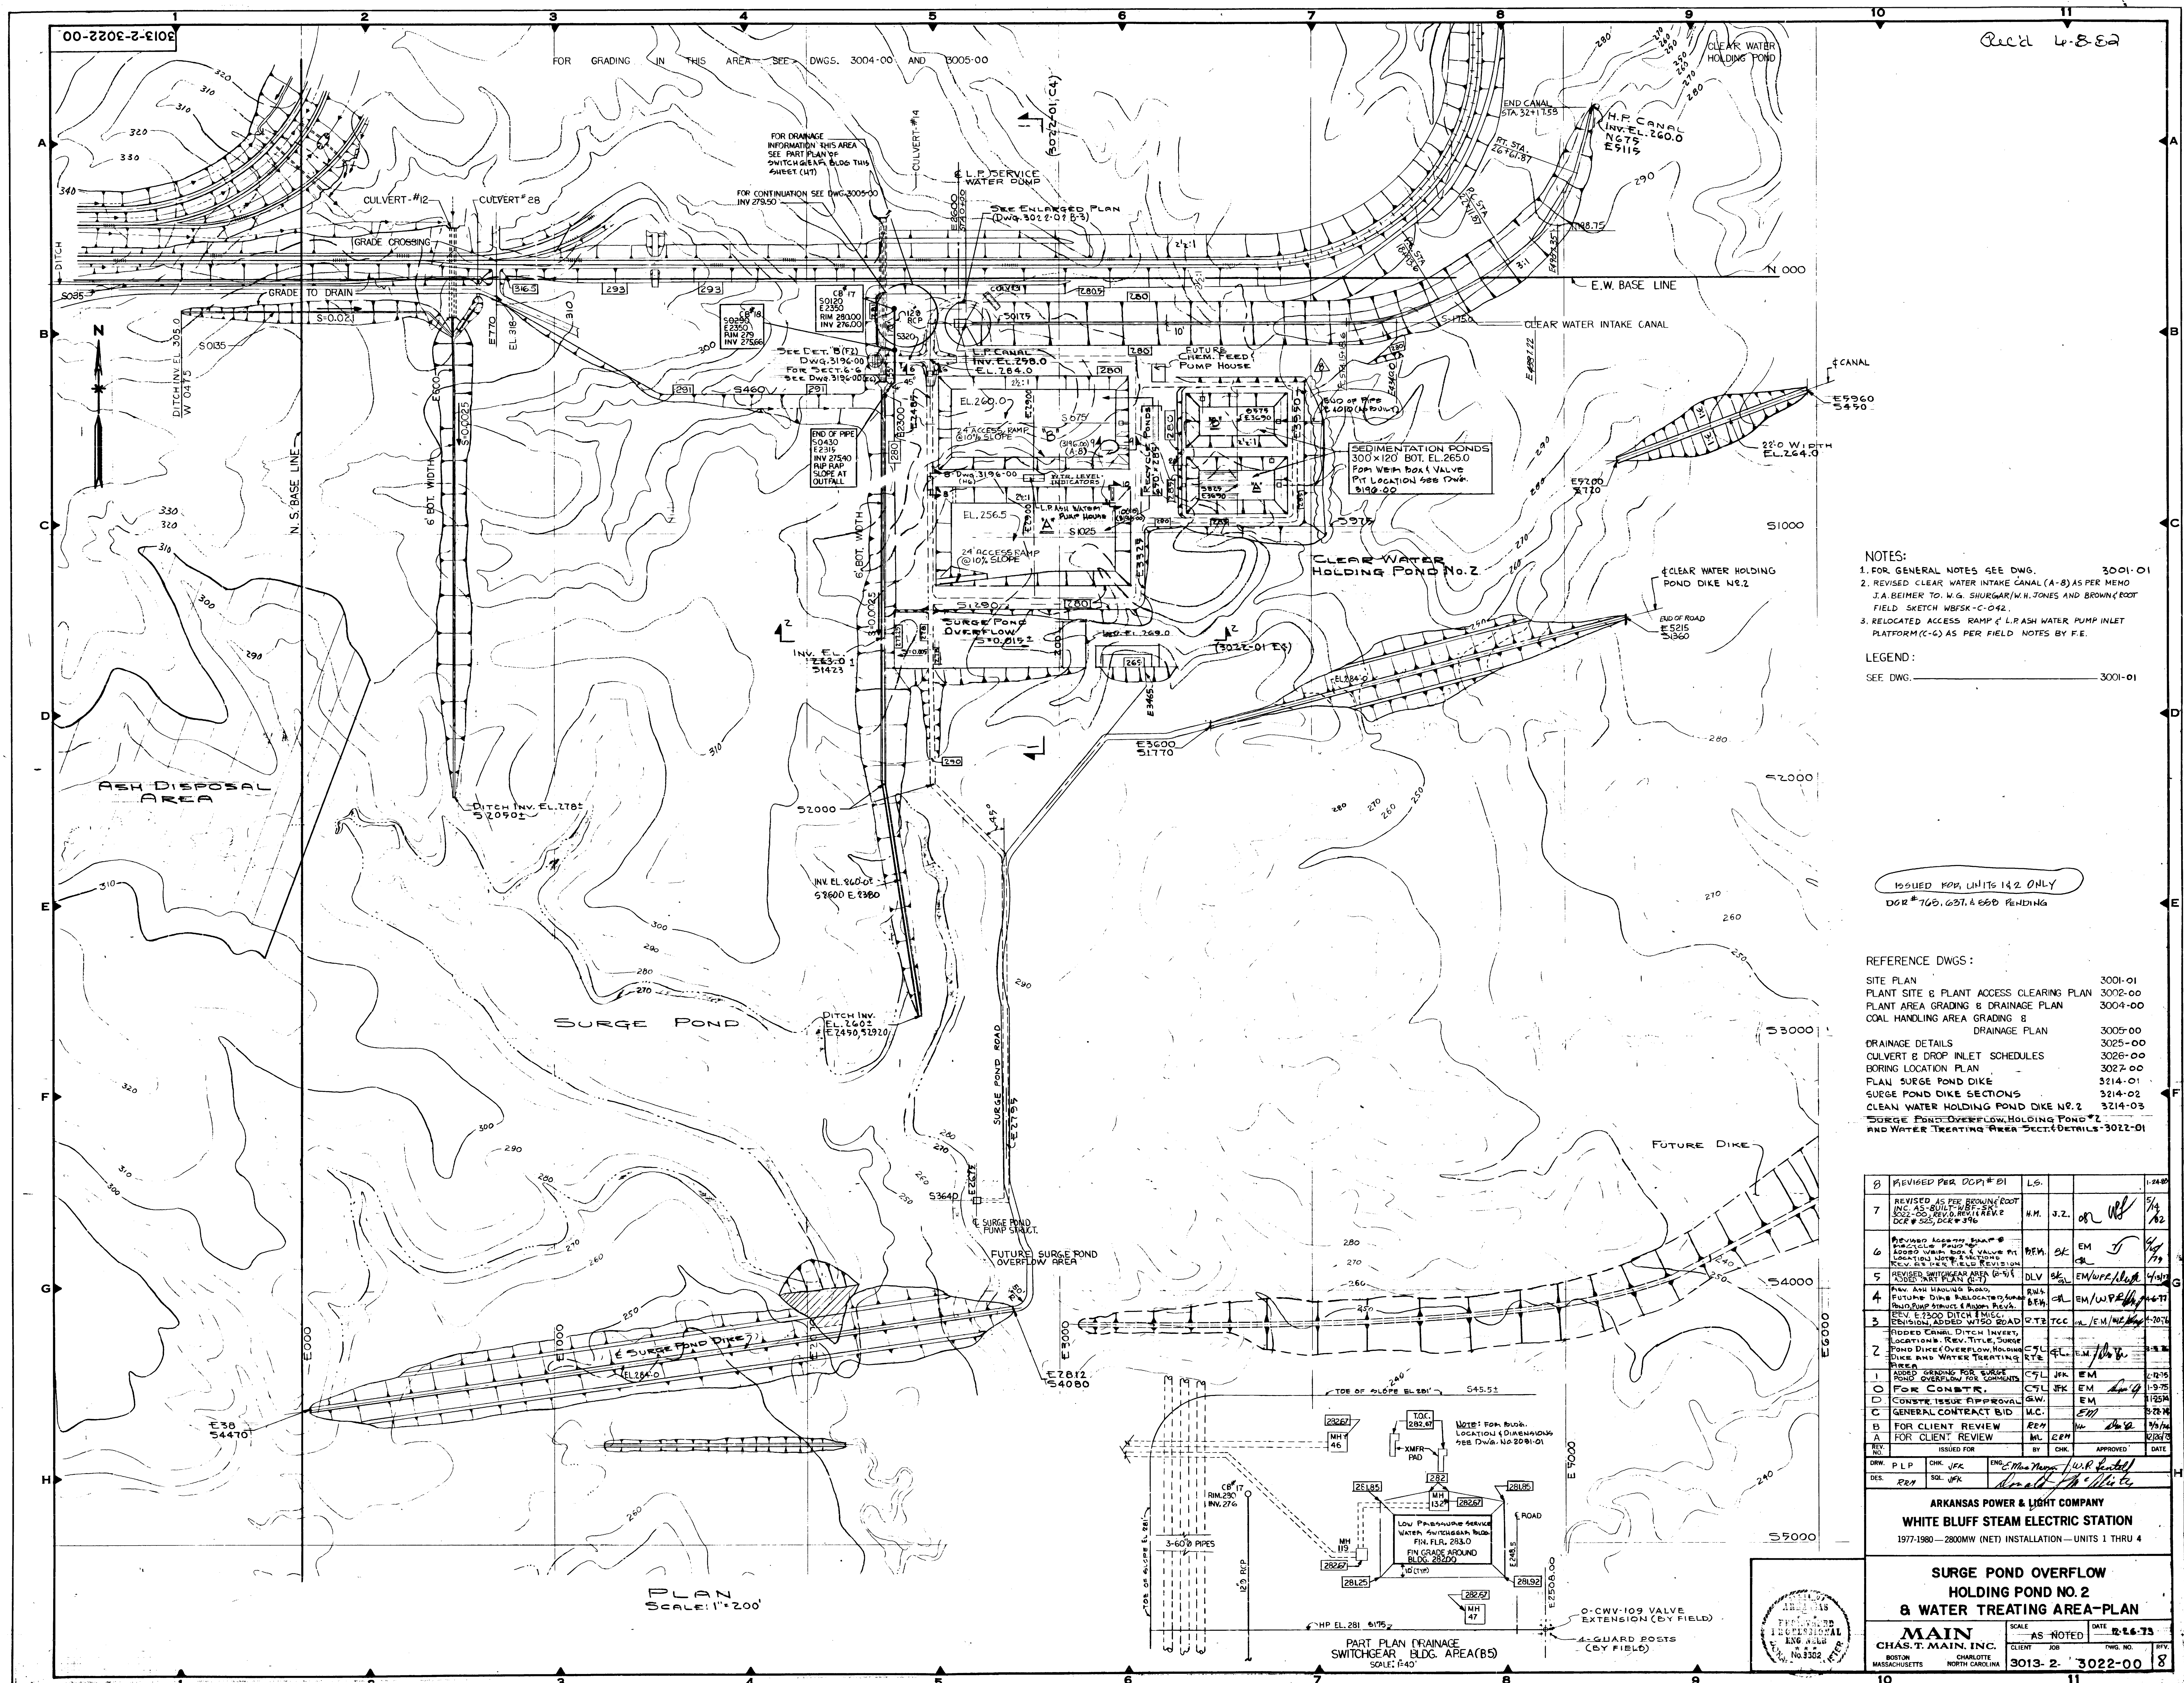

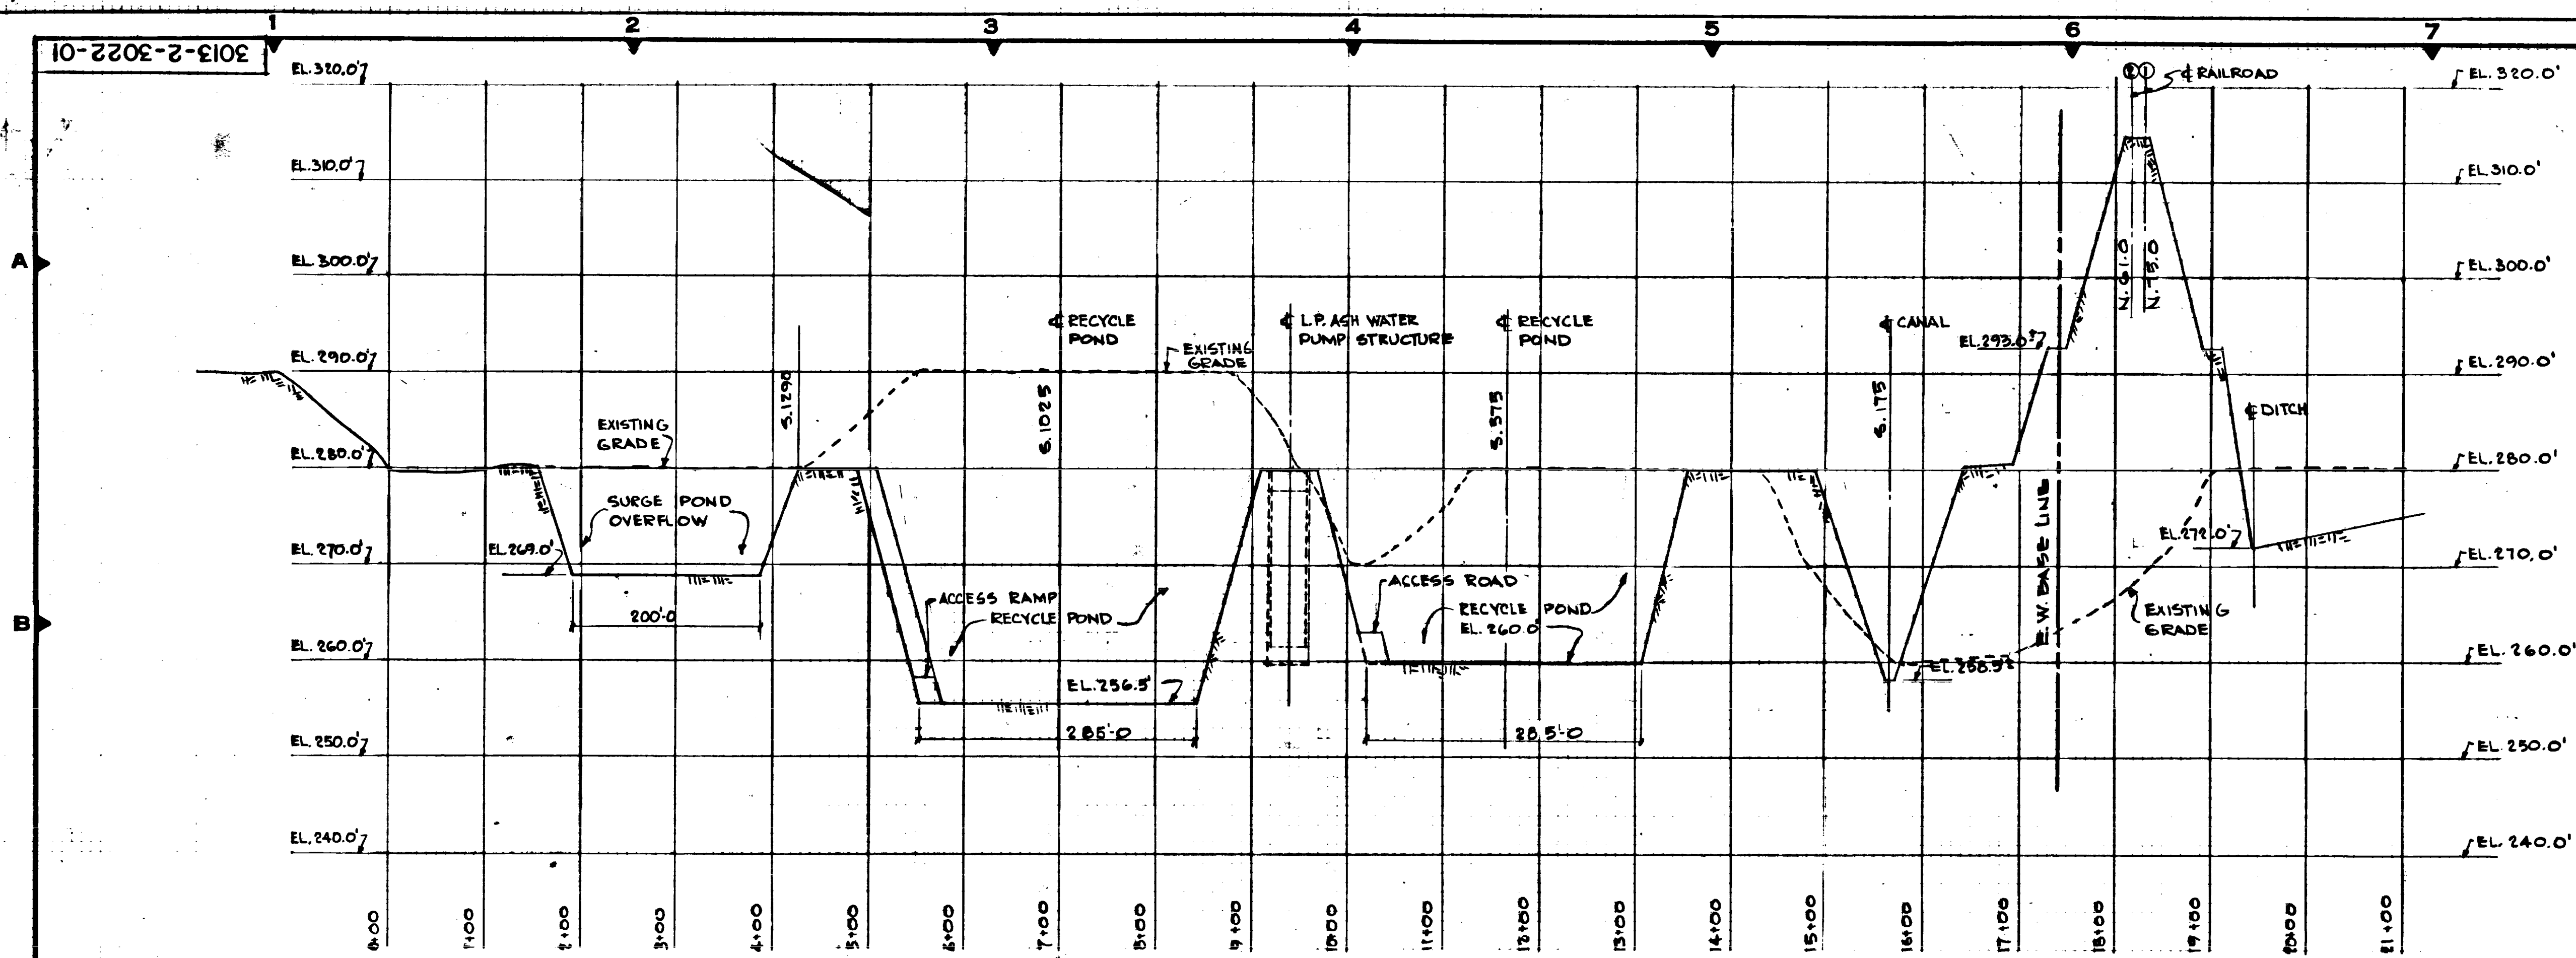

SECTION 1-1 (SS 3022-00)
VERT. 1"=10'-0"
SCALE: HORIZ. 1"=100'-0"

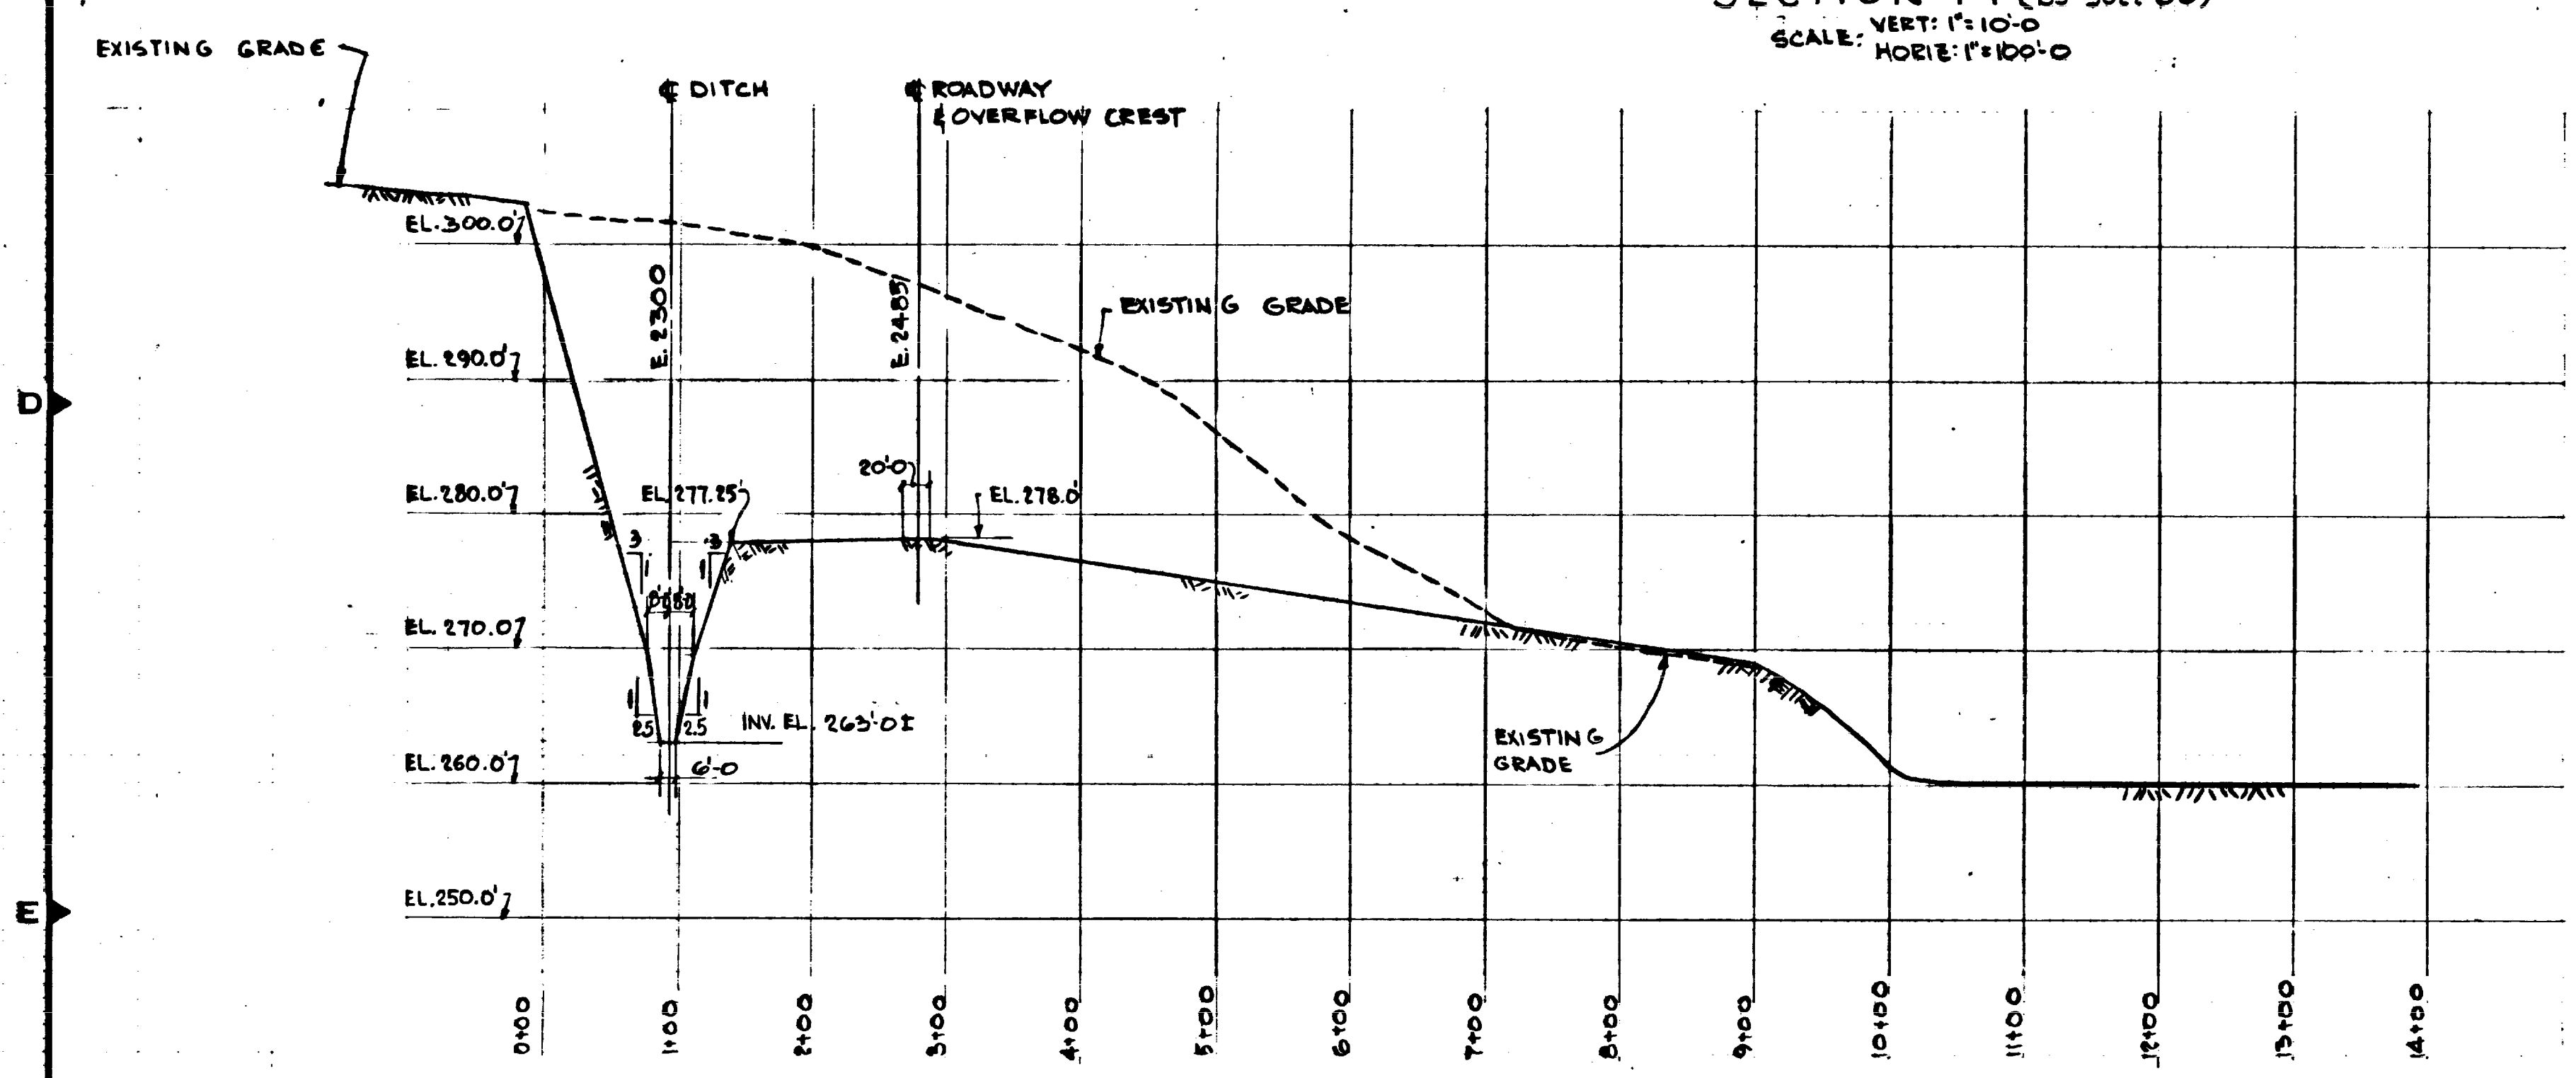

SECTION 2-2 (SS 3022-00)
VERT. 1"=10'-0"
SCALE: HORIZ. 1"=100'-0"

NOTES:


FOR NOTES SEE DWG. 3022-00


REFERENCE DWGS:

SURGE POND OVERFLOW, HOLDING POND NO. 2 & WATER TREATING AREA - PLAN DWG. - 3022-00

2	AS-BUILT AS PER A. P. & L. TRANSMITTAL DATED 6-30-81 A. P. & L. LETTER SET-016-81 DATED 6-10-81 (NO CHANGE FROM REV. 1)	REC. J.Z.	11/28/81
1	DESIGNED BY A. P. & L. ENGINEERS	D.T. FCC	11/28/81
0	CONSTRUCTION	ETZ	11/28/81
REV. NO.	ISSUED FOR	BY	DATE
DES. R.T.E.	CHK. C.A.L.	ENG. C.M. Rasmussen	11/28/81
DES. R.T.E.	CHK. C.A.L.	ENG. C.M. Rasmussen	11/28/81

ARKANSAS POWER & LIGHT COMPANY WHITE BLUFF STEAM ELECTRIC STATION 1977-1980 - 2800MW (NET) INSTALLATION - UNITS 1 THRU 4			
SURGE POND OVERFLOW HOLDING POND NO. 2 & WATER TREATING AREA SECTIONS & DETAILS			
MAIN CHAS. T. MAIN, INC. BOSTON MASSACHUSETTS	SCALE AS NOTED	DATE 2-18-76	REV. 2
CHARLOTTE NORTH CAROLINA 3013-2-3022-01			

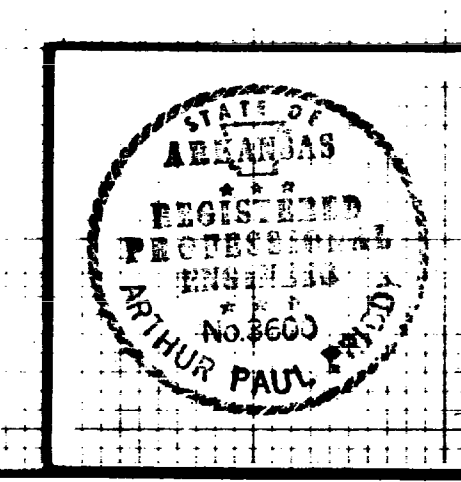

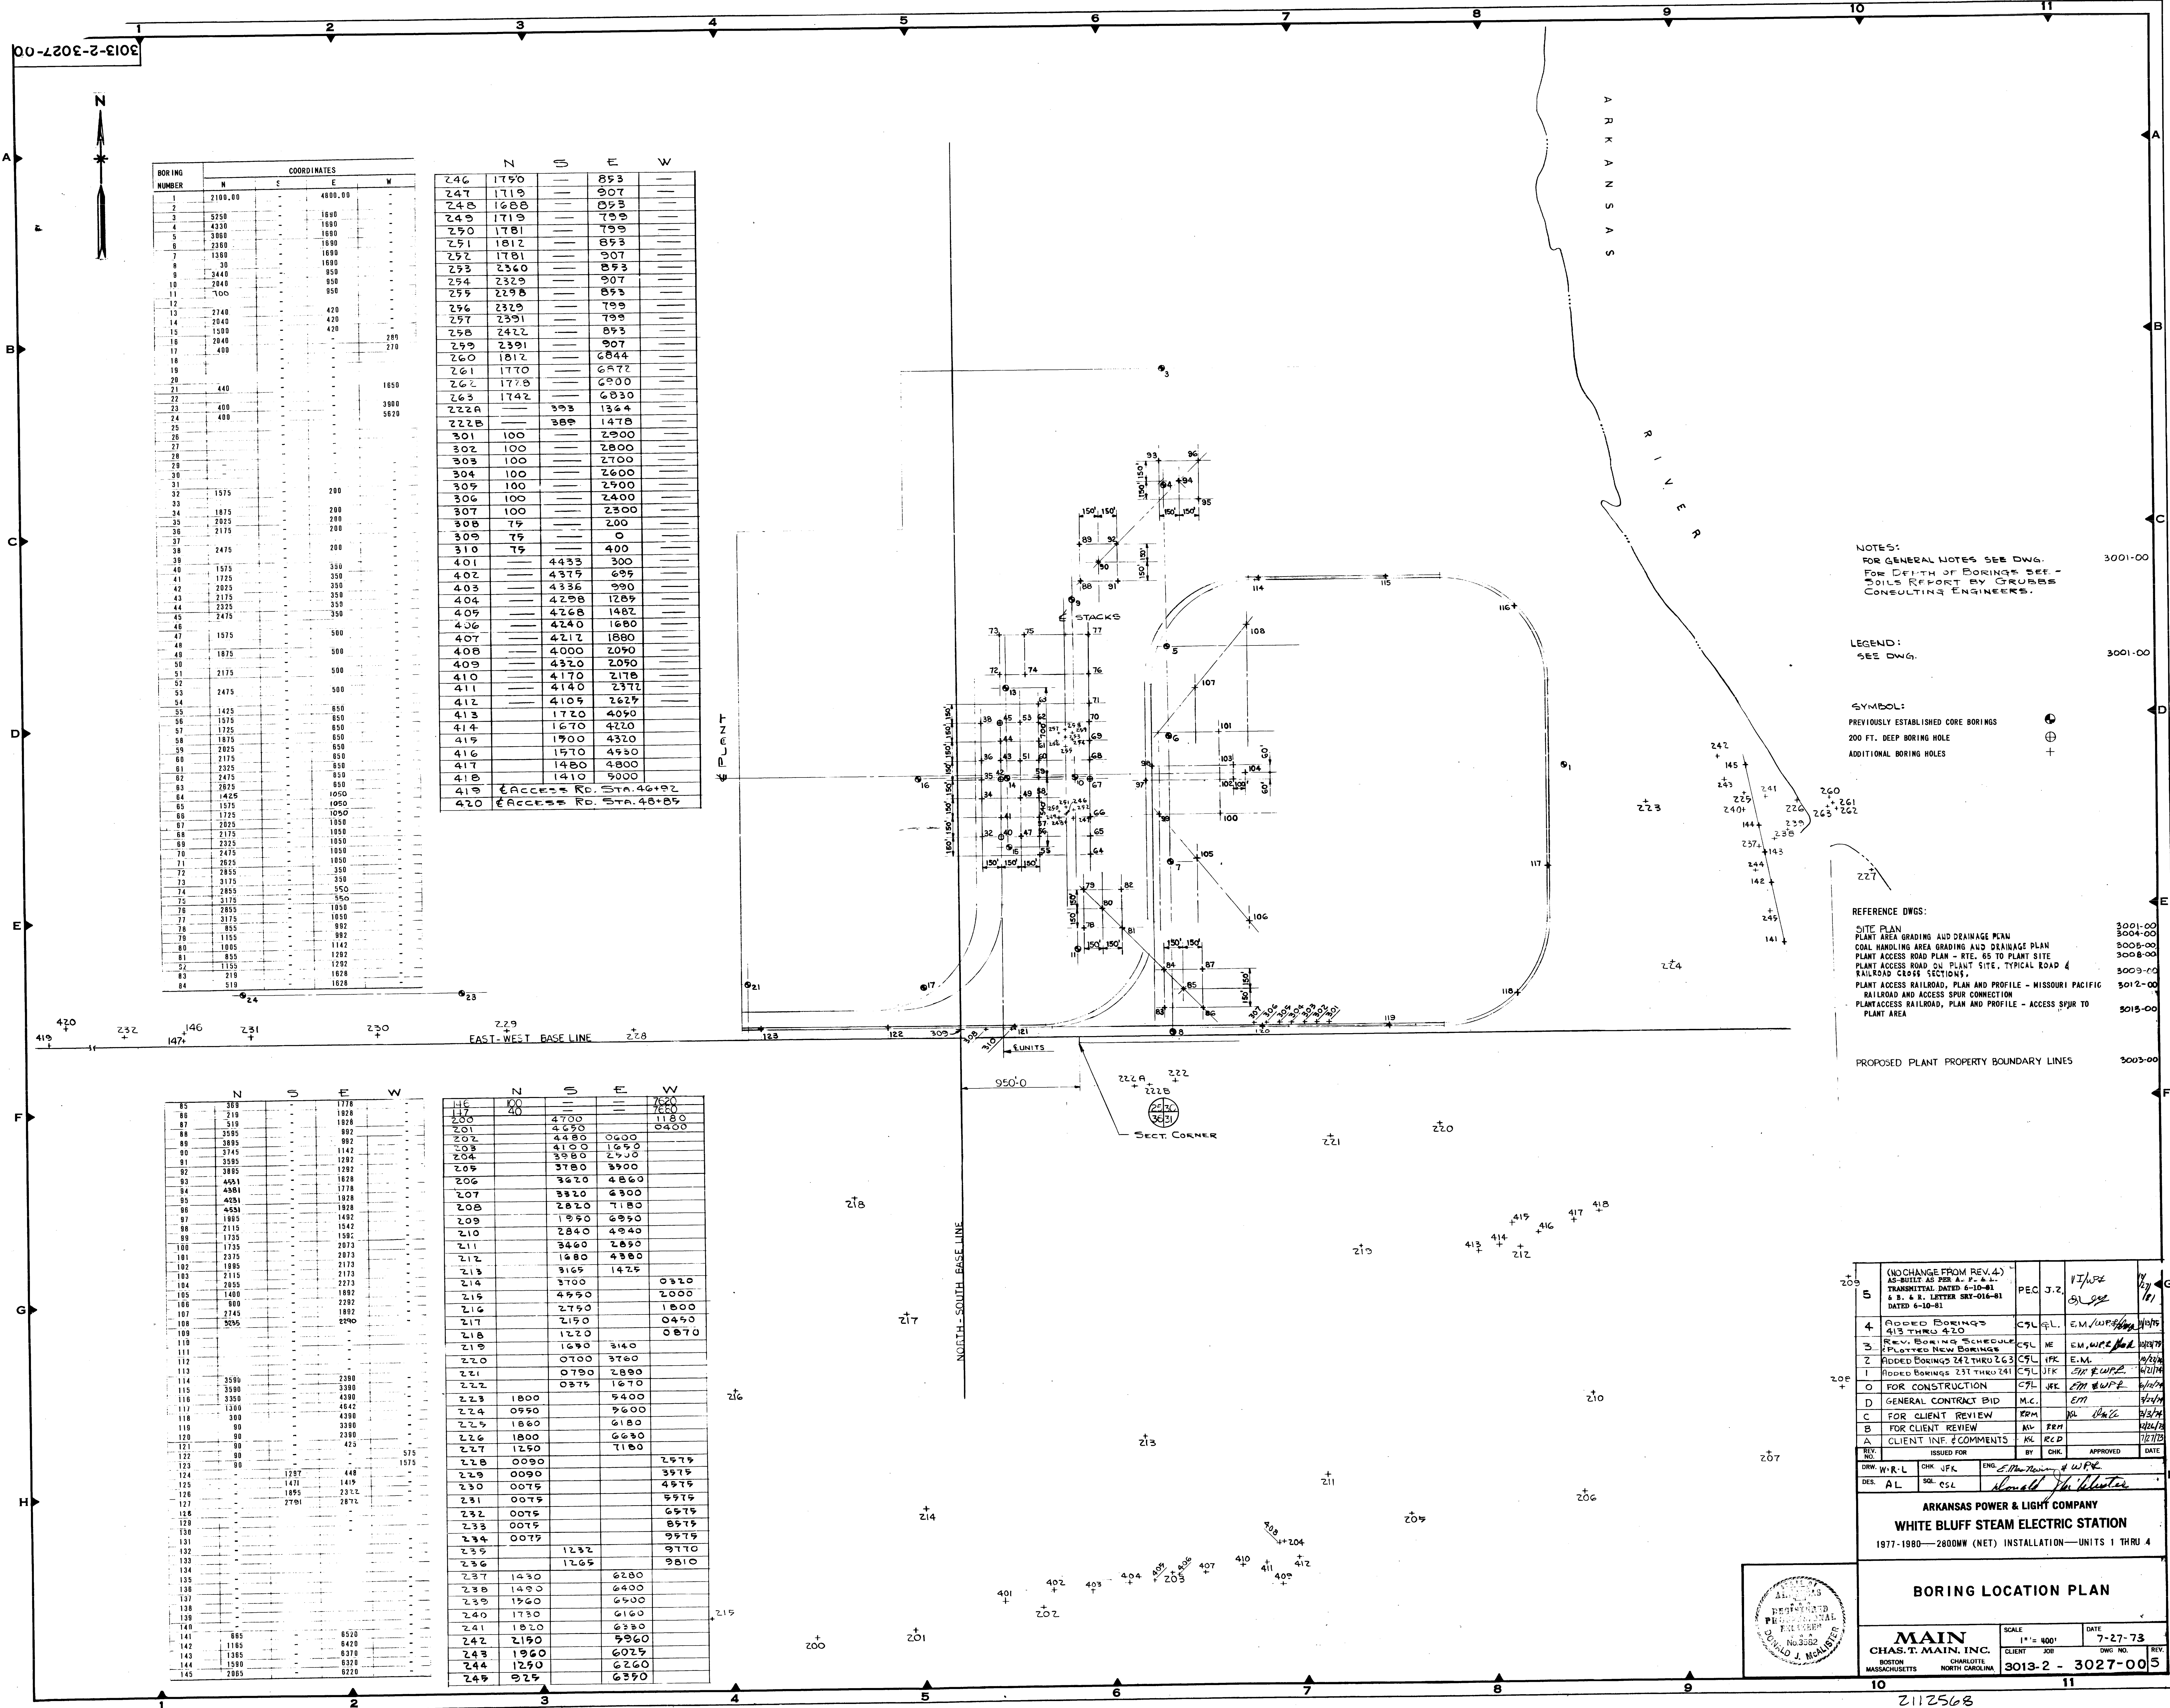


BORING NUMBER	COORDINATES			
	N	E	S	W
1	2100.00	4800.00		
2	2100.00	4800.00		
BORING NUMBER	COORDINATES			
	N	E	S	W
240	1750	853		
241	1713	907		
242	1688	853		
243	1713	799		
244	1781	853		
245	1812	853		
246	1781	907		
247	2360	853		
248	2329	907		
249	2298	853		
250	2329	799		
251	2351	799		
252	2422	853		
253	2391	907		
254	1812	6844		
255	1770	6572		
256	1778	6900		
257	1742	6830		
258	1344	1344		
259	389	1478		
260	100	2900		
261	100	2800		
262	100	2700		
263	100	2600		
264	100	2500		
265	100	2400		
266	100	2300		
267	75	200		
268	75	0		
269	75	400		
270	4433	300		
271	4379	699		
272	4336	990		
273	4298	1289		
274	4268	1482		
275	4240	1680		
276	4212	1880		
277	4000	2090		
278	4520	2090		
279	4170	2178		
280	4140	2372		
281	4109	2627		
282	1720	4090		
283	1670	4220		
284	1500	4320		
285	1570	4930		
286	1480	4800		
287	1410	9000		
288	Access Rd. Sta. 46+92			
289	Access Rd. Sta. 48+89			

BORING NUMBER	COORDINATES			
	N	E	S	W
85	389	1778		
86	219	1928		
87	3995	892		
88	3995	892		
89	3745	1142		
90	3995	1292		
91	3995	1292		
92	3995	1292		
93	4551	1828		
94	4581	1778		
95	4581	1928		
96	4581	1928		
97	1885	1402		
98	2115	1542		
99	1735	1582		
100	1735	2073		
101	2073	2073		
102	1885	2173		
103	2115	2173		
104	2055	2773		
105	1408	1882		
106	860	2292		
107	2745	1882		
108	3995	8900		
109				
110				
111				
112				
113	3580	2380		
114	3580	3380		
115	3350	4380		
116	1300	4342		
117	300	4390		
118	90	3380		
119	90	2380		
120	90	423		
121	90	519		
122	90	1975		
123	90	448		
124	1471	1419		
125	1895	2372		
126	2781	2872		
127				
128				
129				
130				
131				
132				
133				
134				
135				
136				
137				
138				
139				
140				
141	885	8520		
142	1185	8420		
143	1385	8378		
144	1580	8320		
145	2985	8220		

BORING NUMBER	COORDINATES			
	N	E	S	W
146	100	7600		
147	4700	1180		
148	4450	6400		
149	4480	0600		
150	4180	1650		
151	3980	2500		
152	3780	3500		
153	3620	4500		
154	3820	4300		

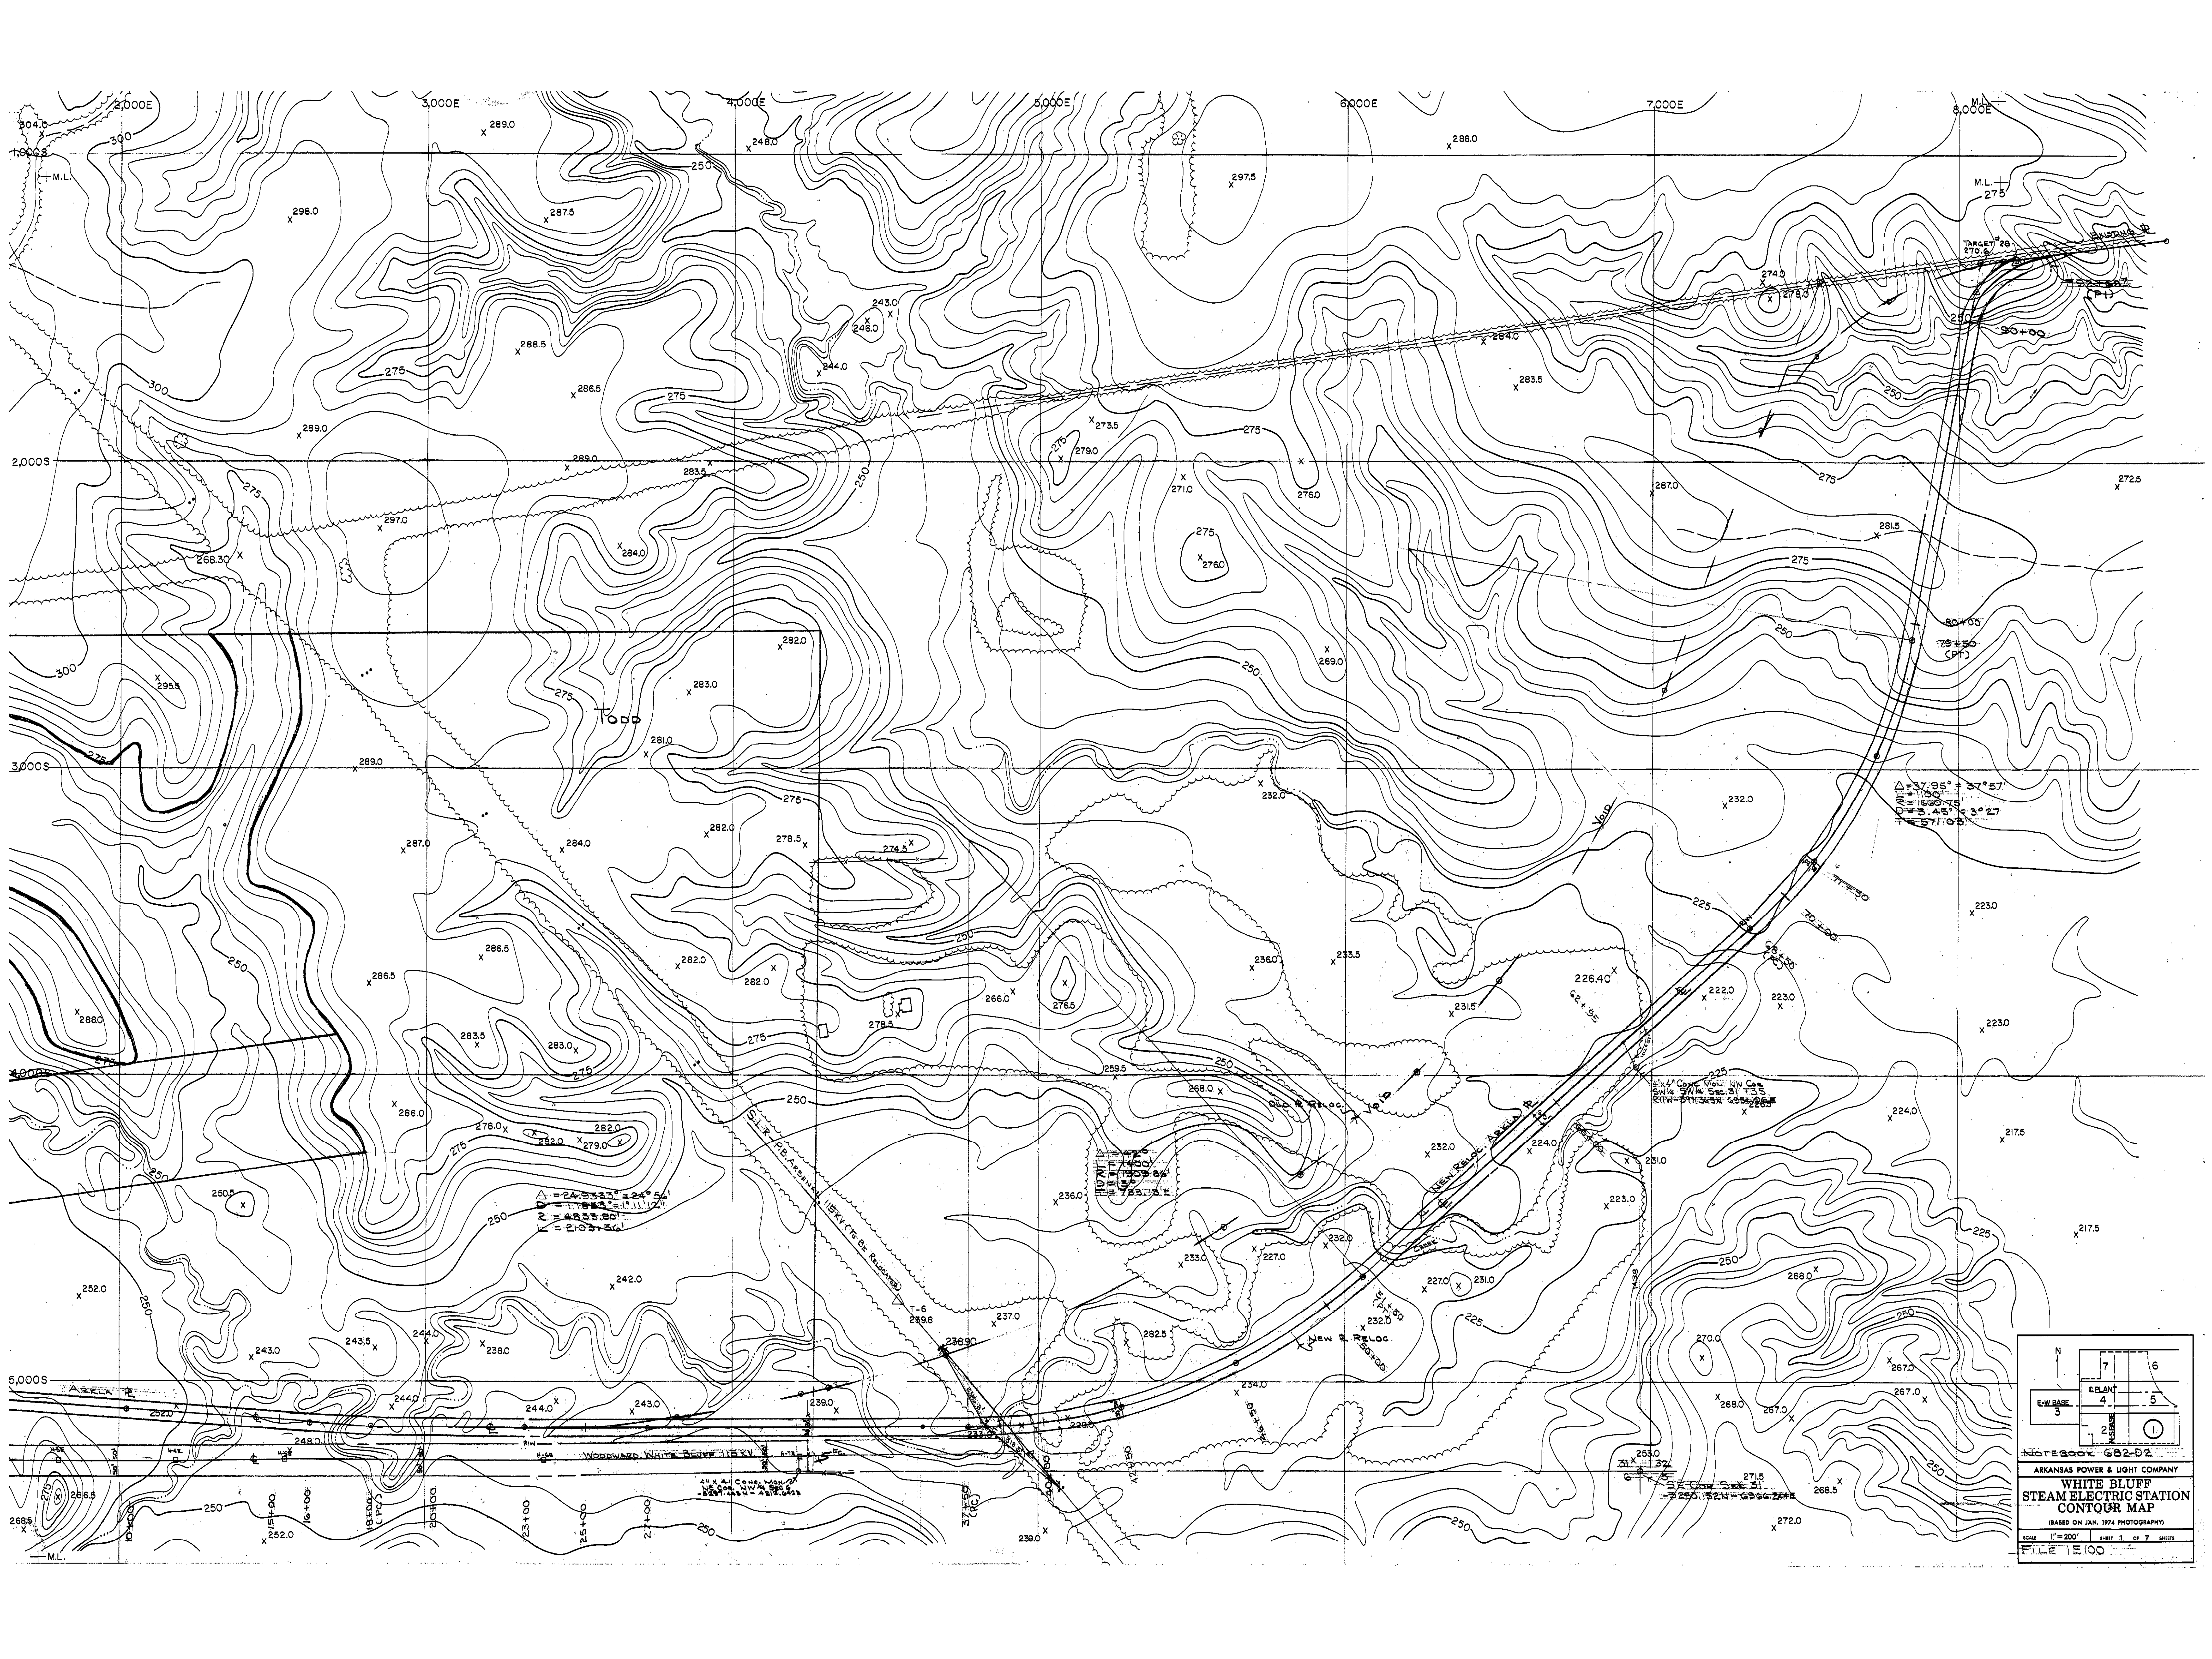

NOTEBOOK 682-D2

ARKANSAS POWER & LIGHT COMPANY


WHITE BLUFF STEAM ELECTRIC STATION CONTOUR MAP

(BASED ON JAN. 1974 PHOTOGRAPHY)


SCALE 1" = 200' SHEET 1 OF 7 SHEETS


FILE 1E100


N	7	6
E-W BASE 3	4	5
	2	1

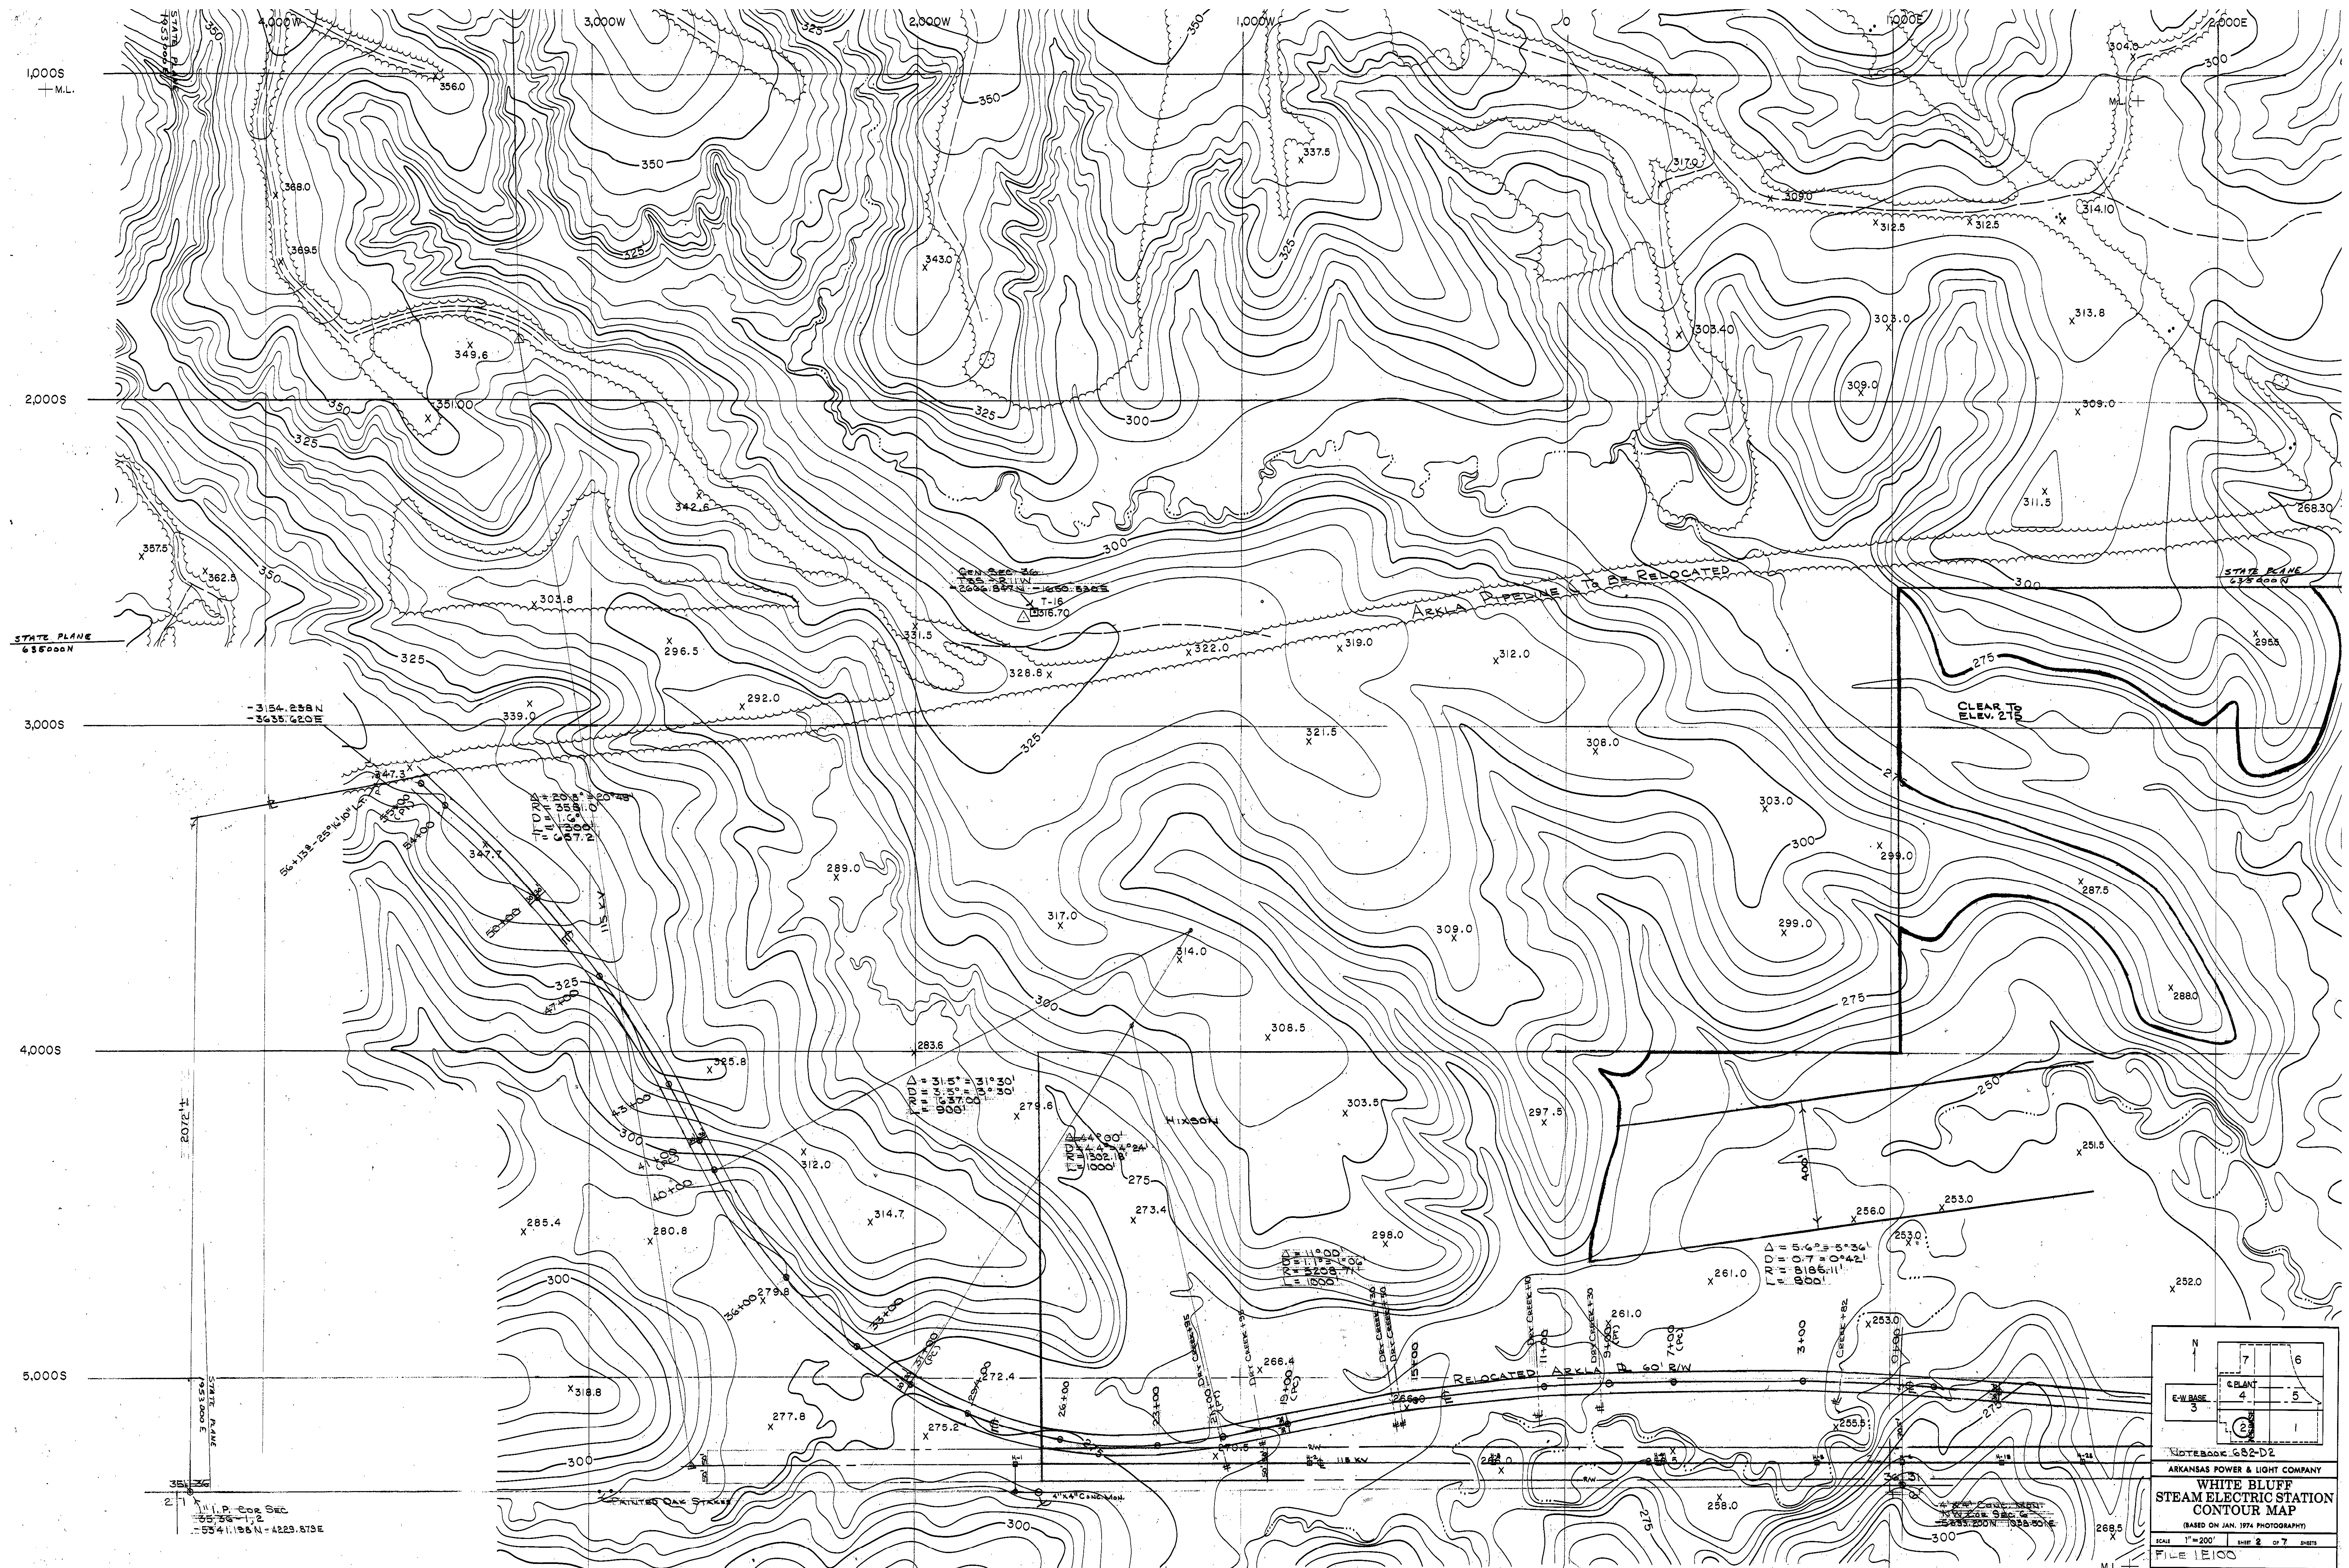

NOTEBOOK 652-D2
ARKANSAS POWER & LIGHT COMPANY
**WHITE BLUFF
STEAM ELECTRIC STATION
CONTOUR MAP**
(BASED ON JAN. 1974 PHOTOGRAPHY)
SCALE 1"=200' SHEET 2 OF 7 SHEETS
FILE 1E100

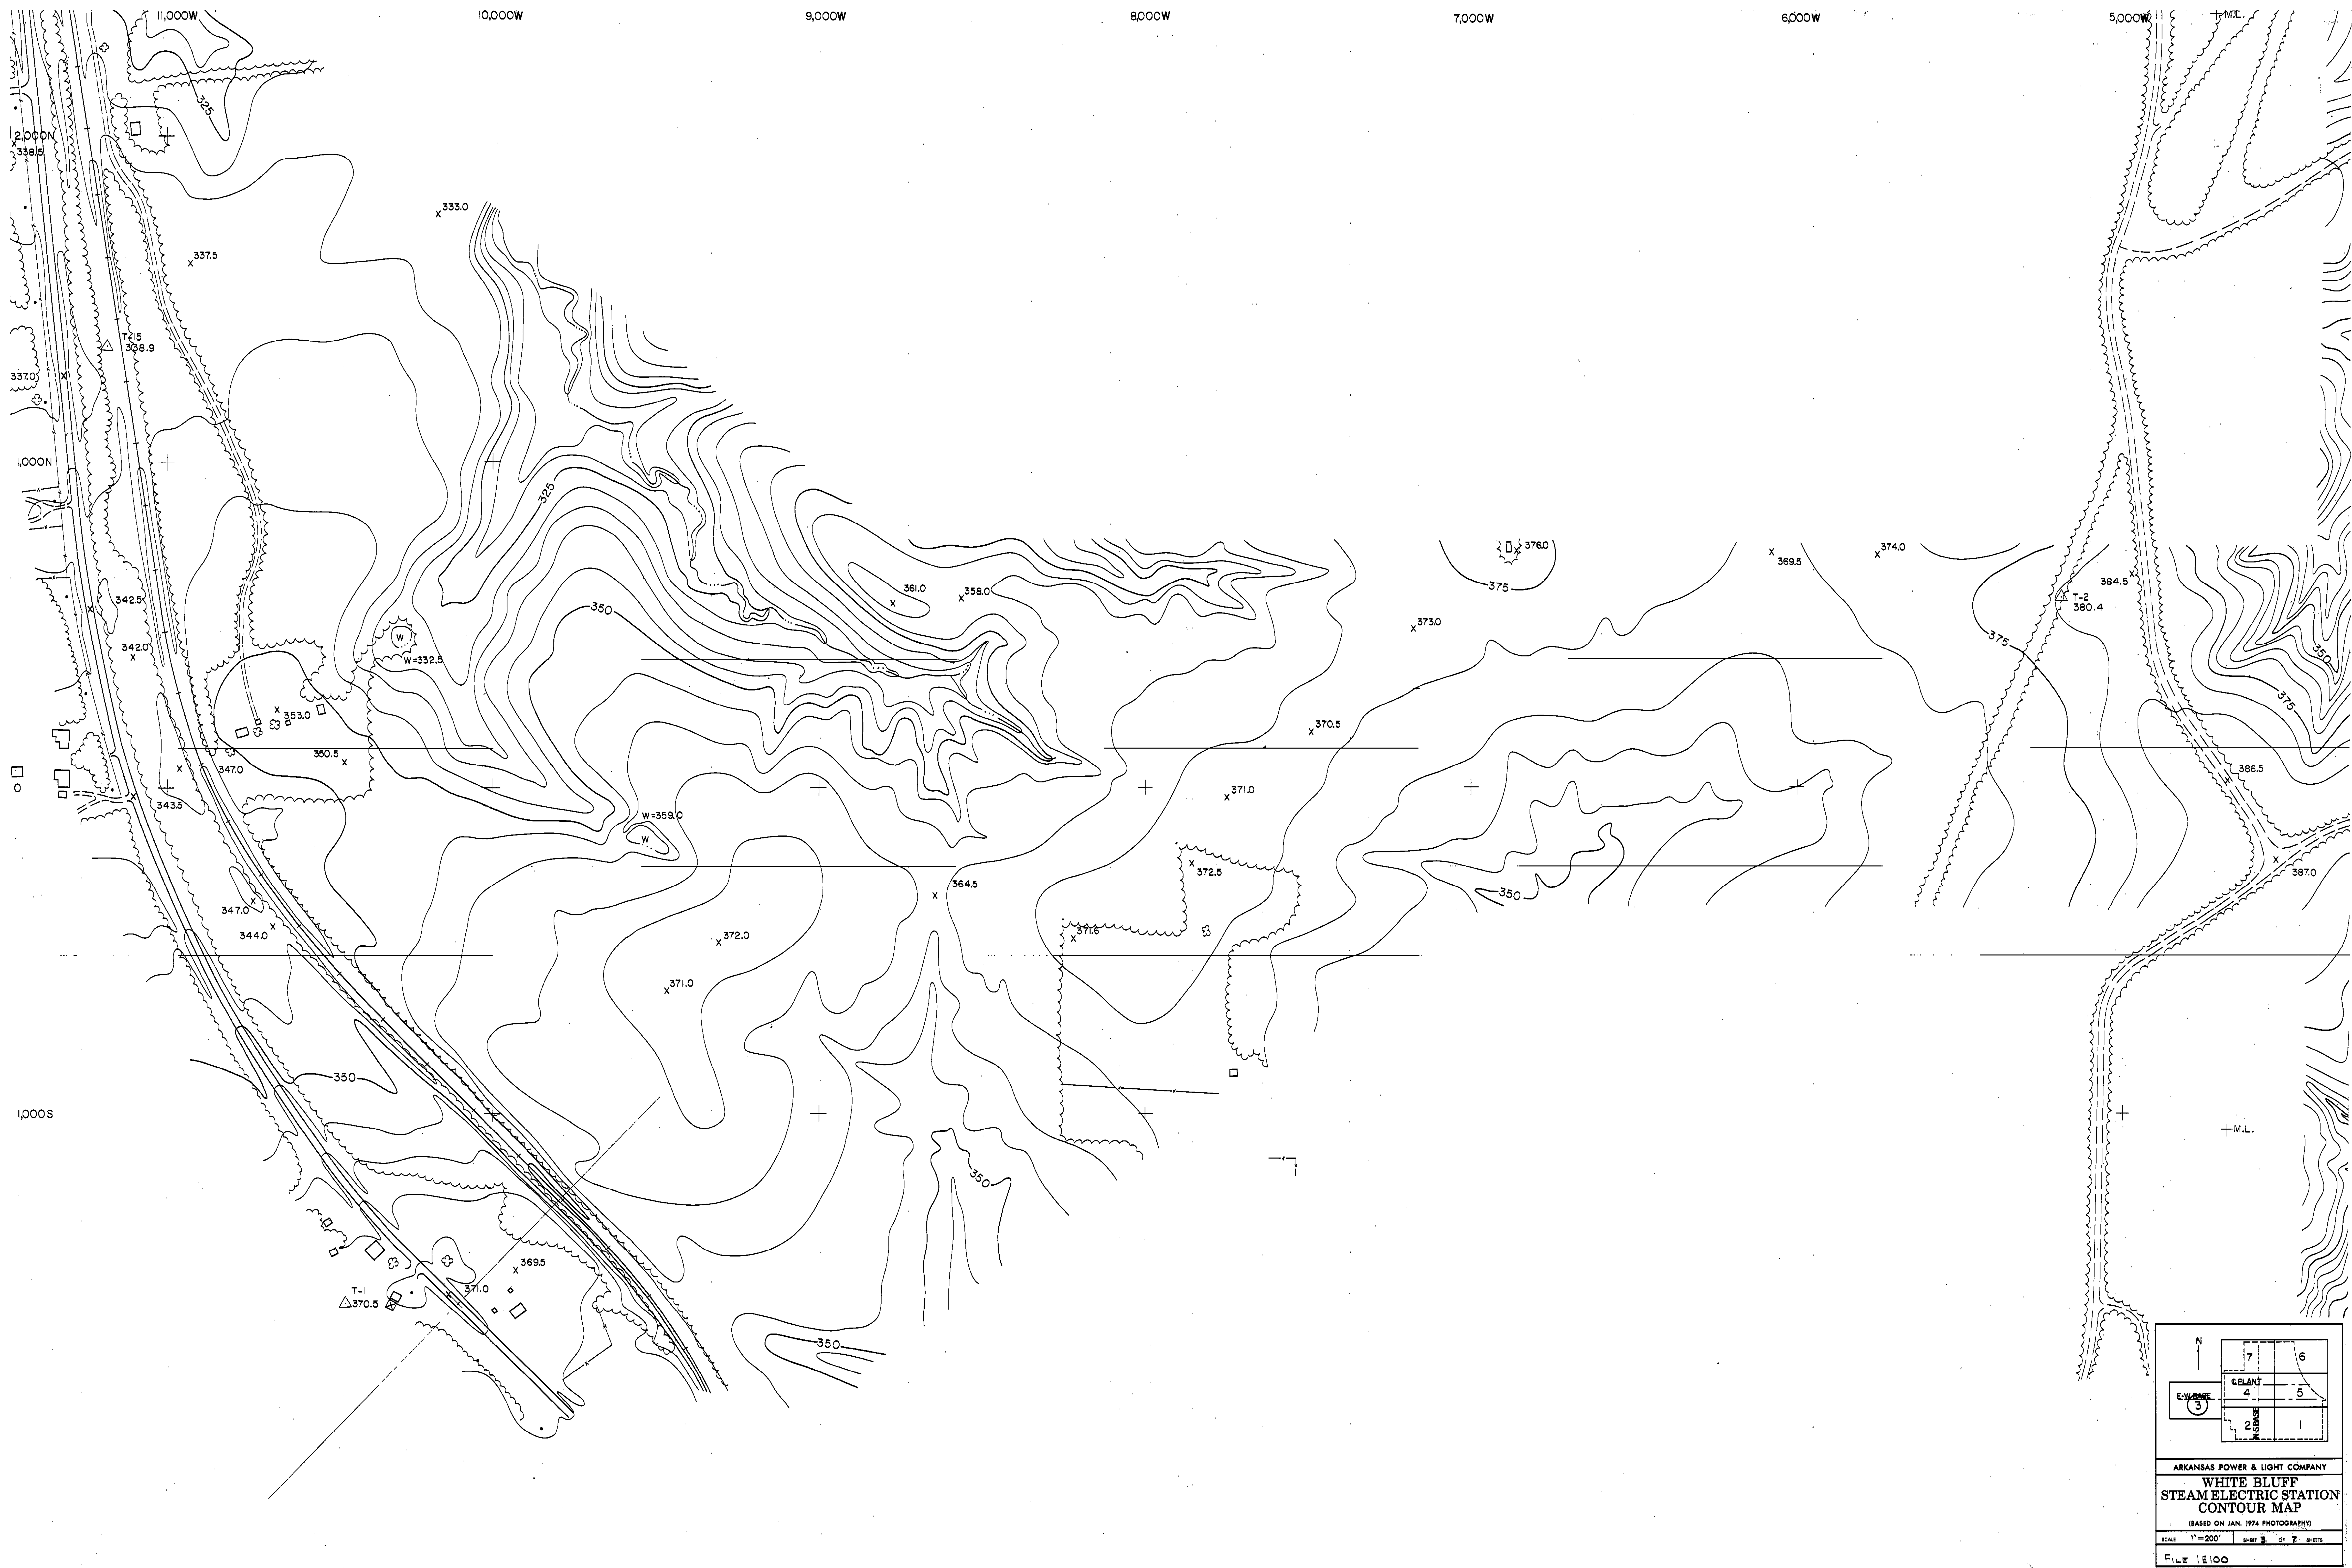

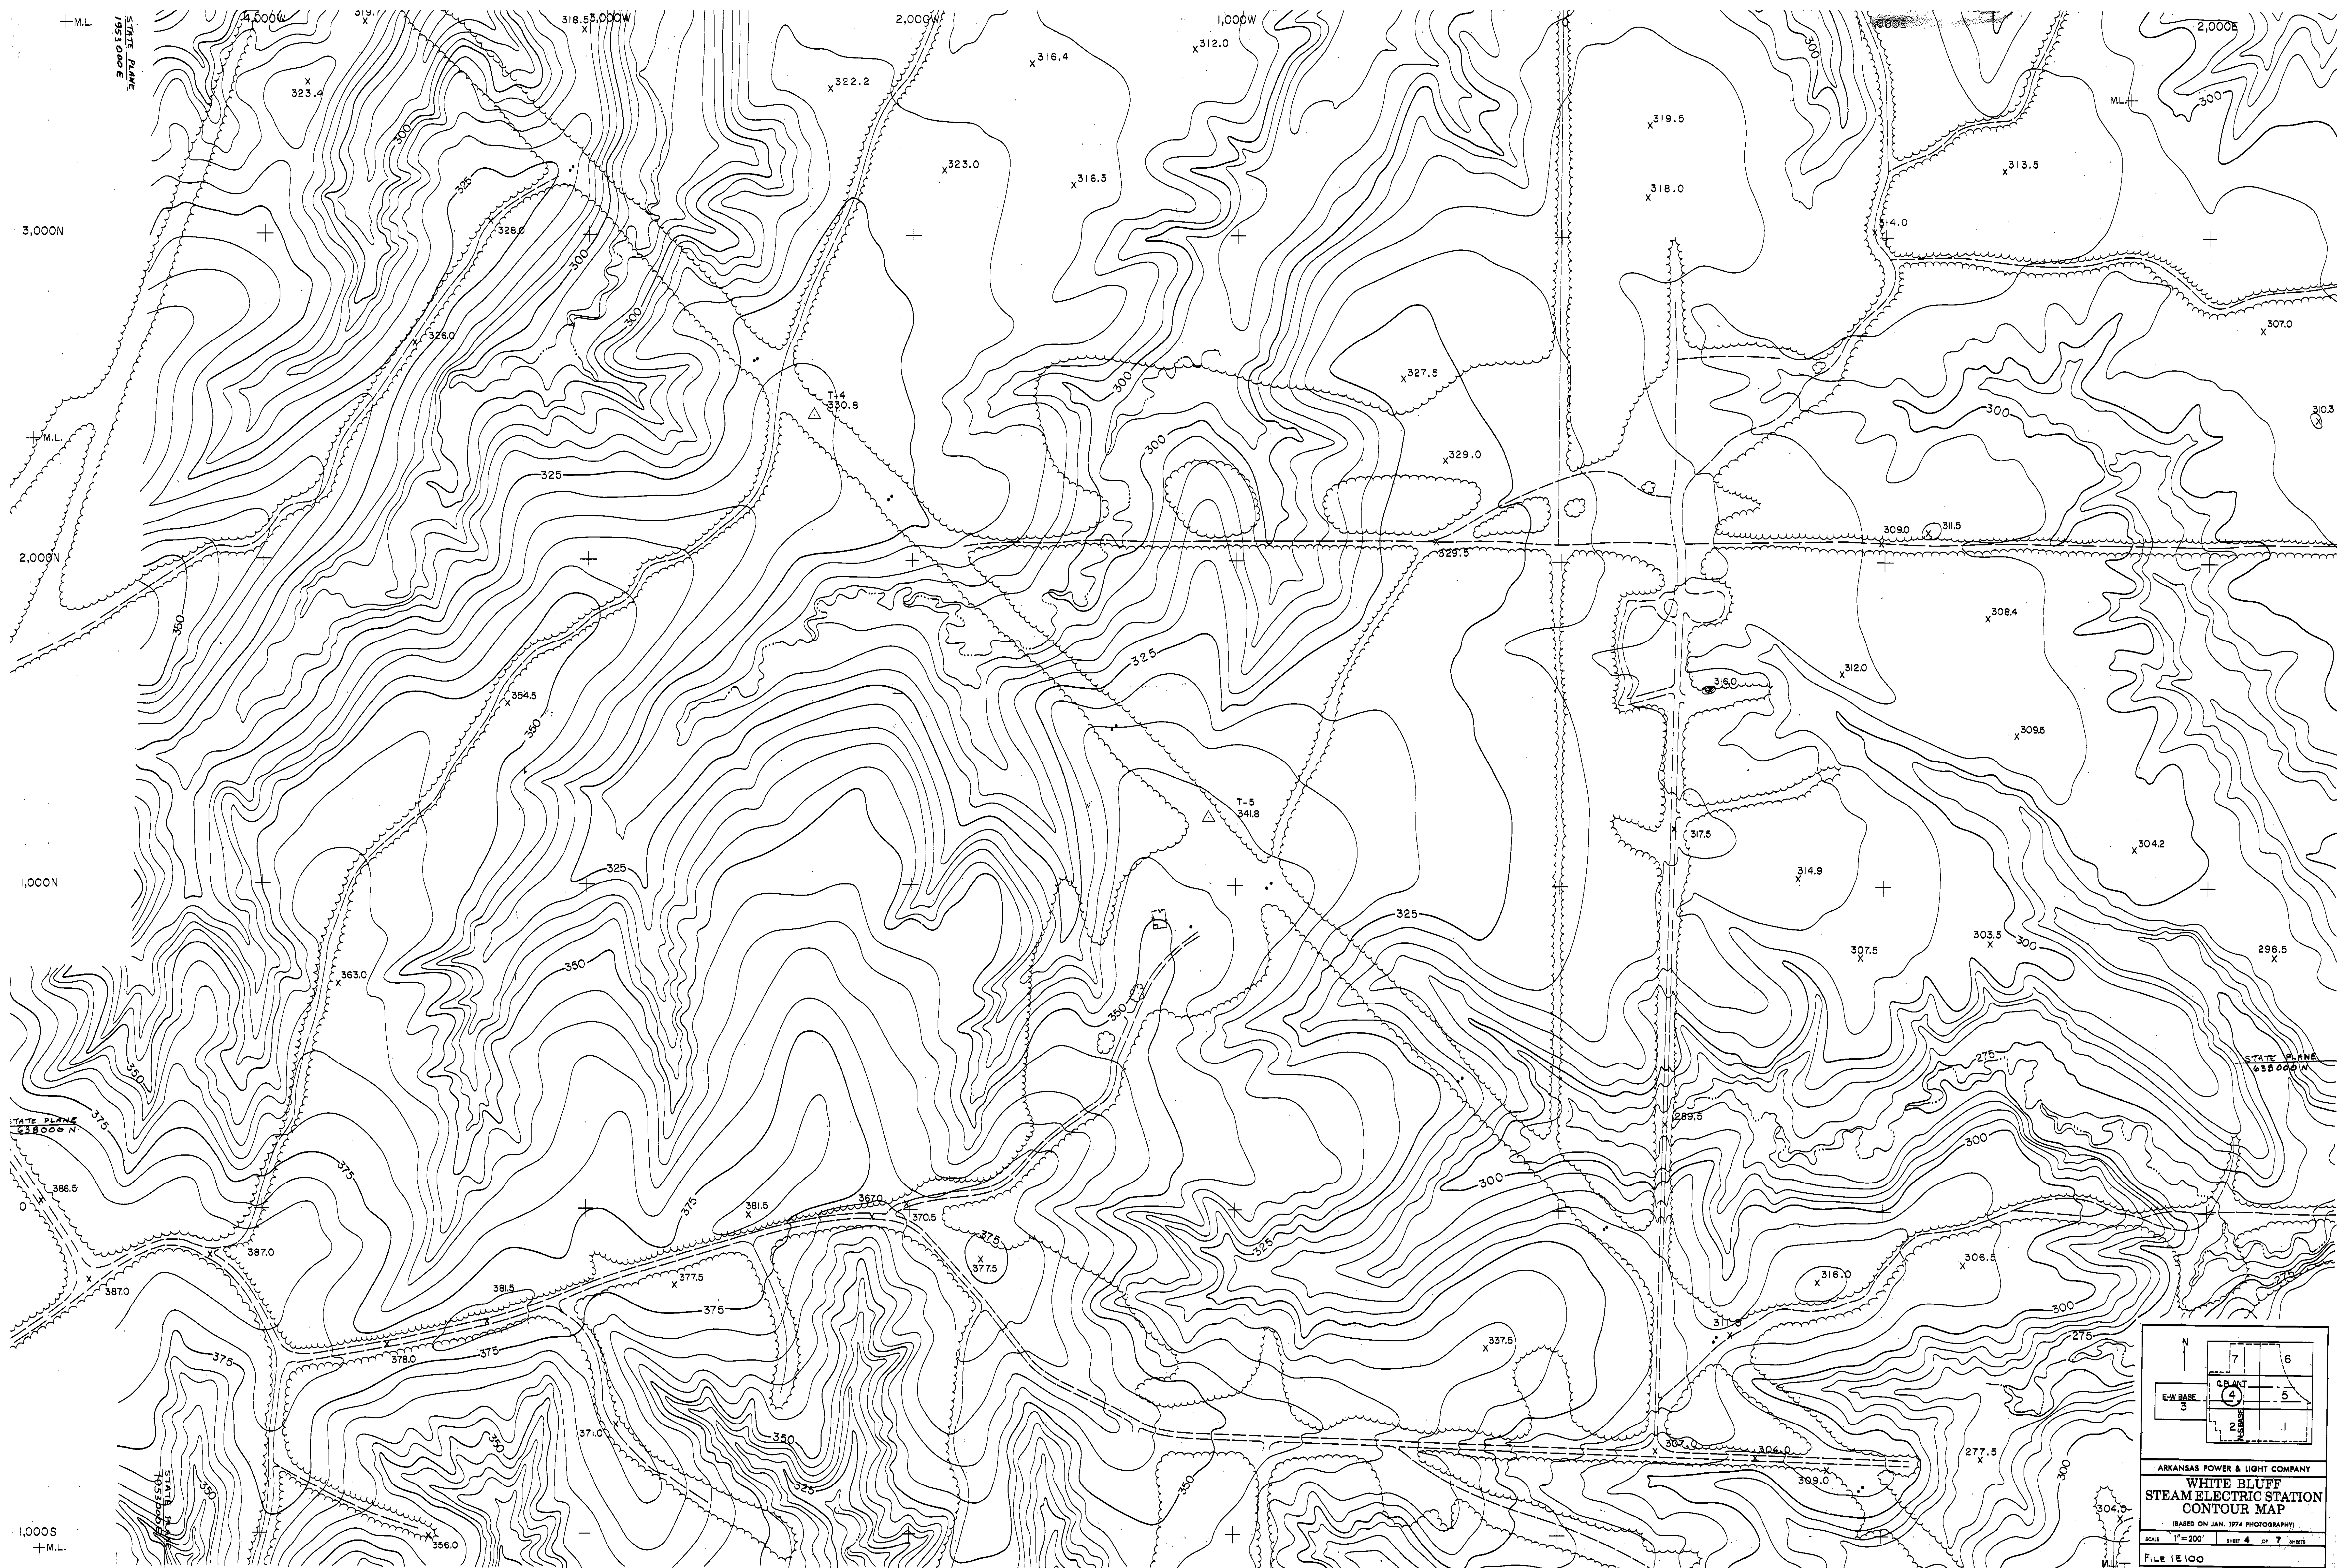

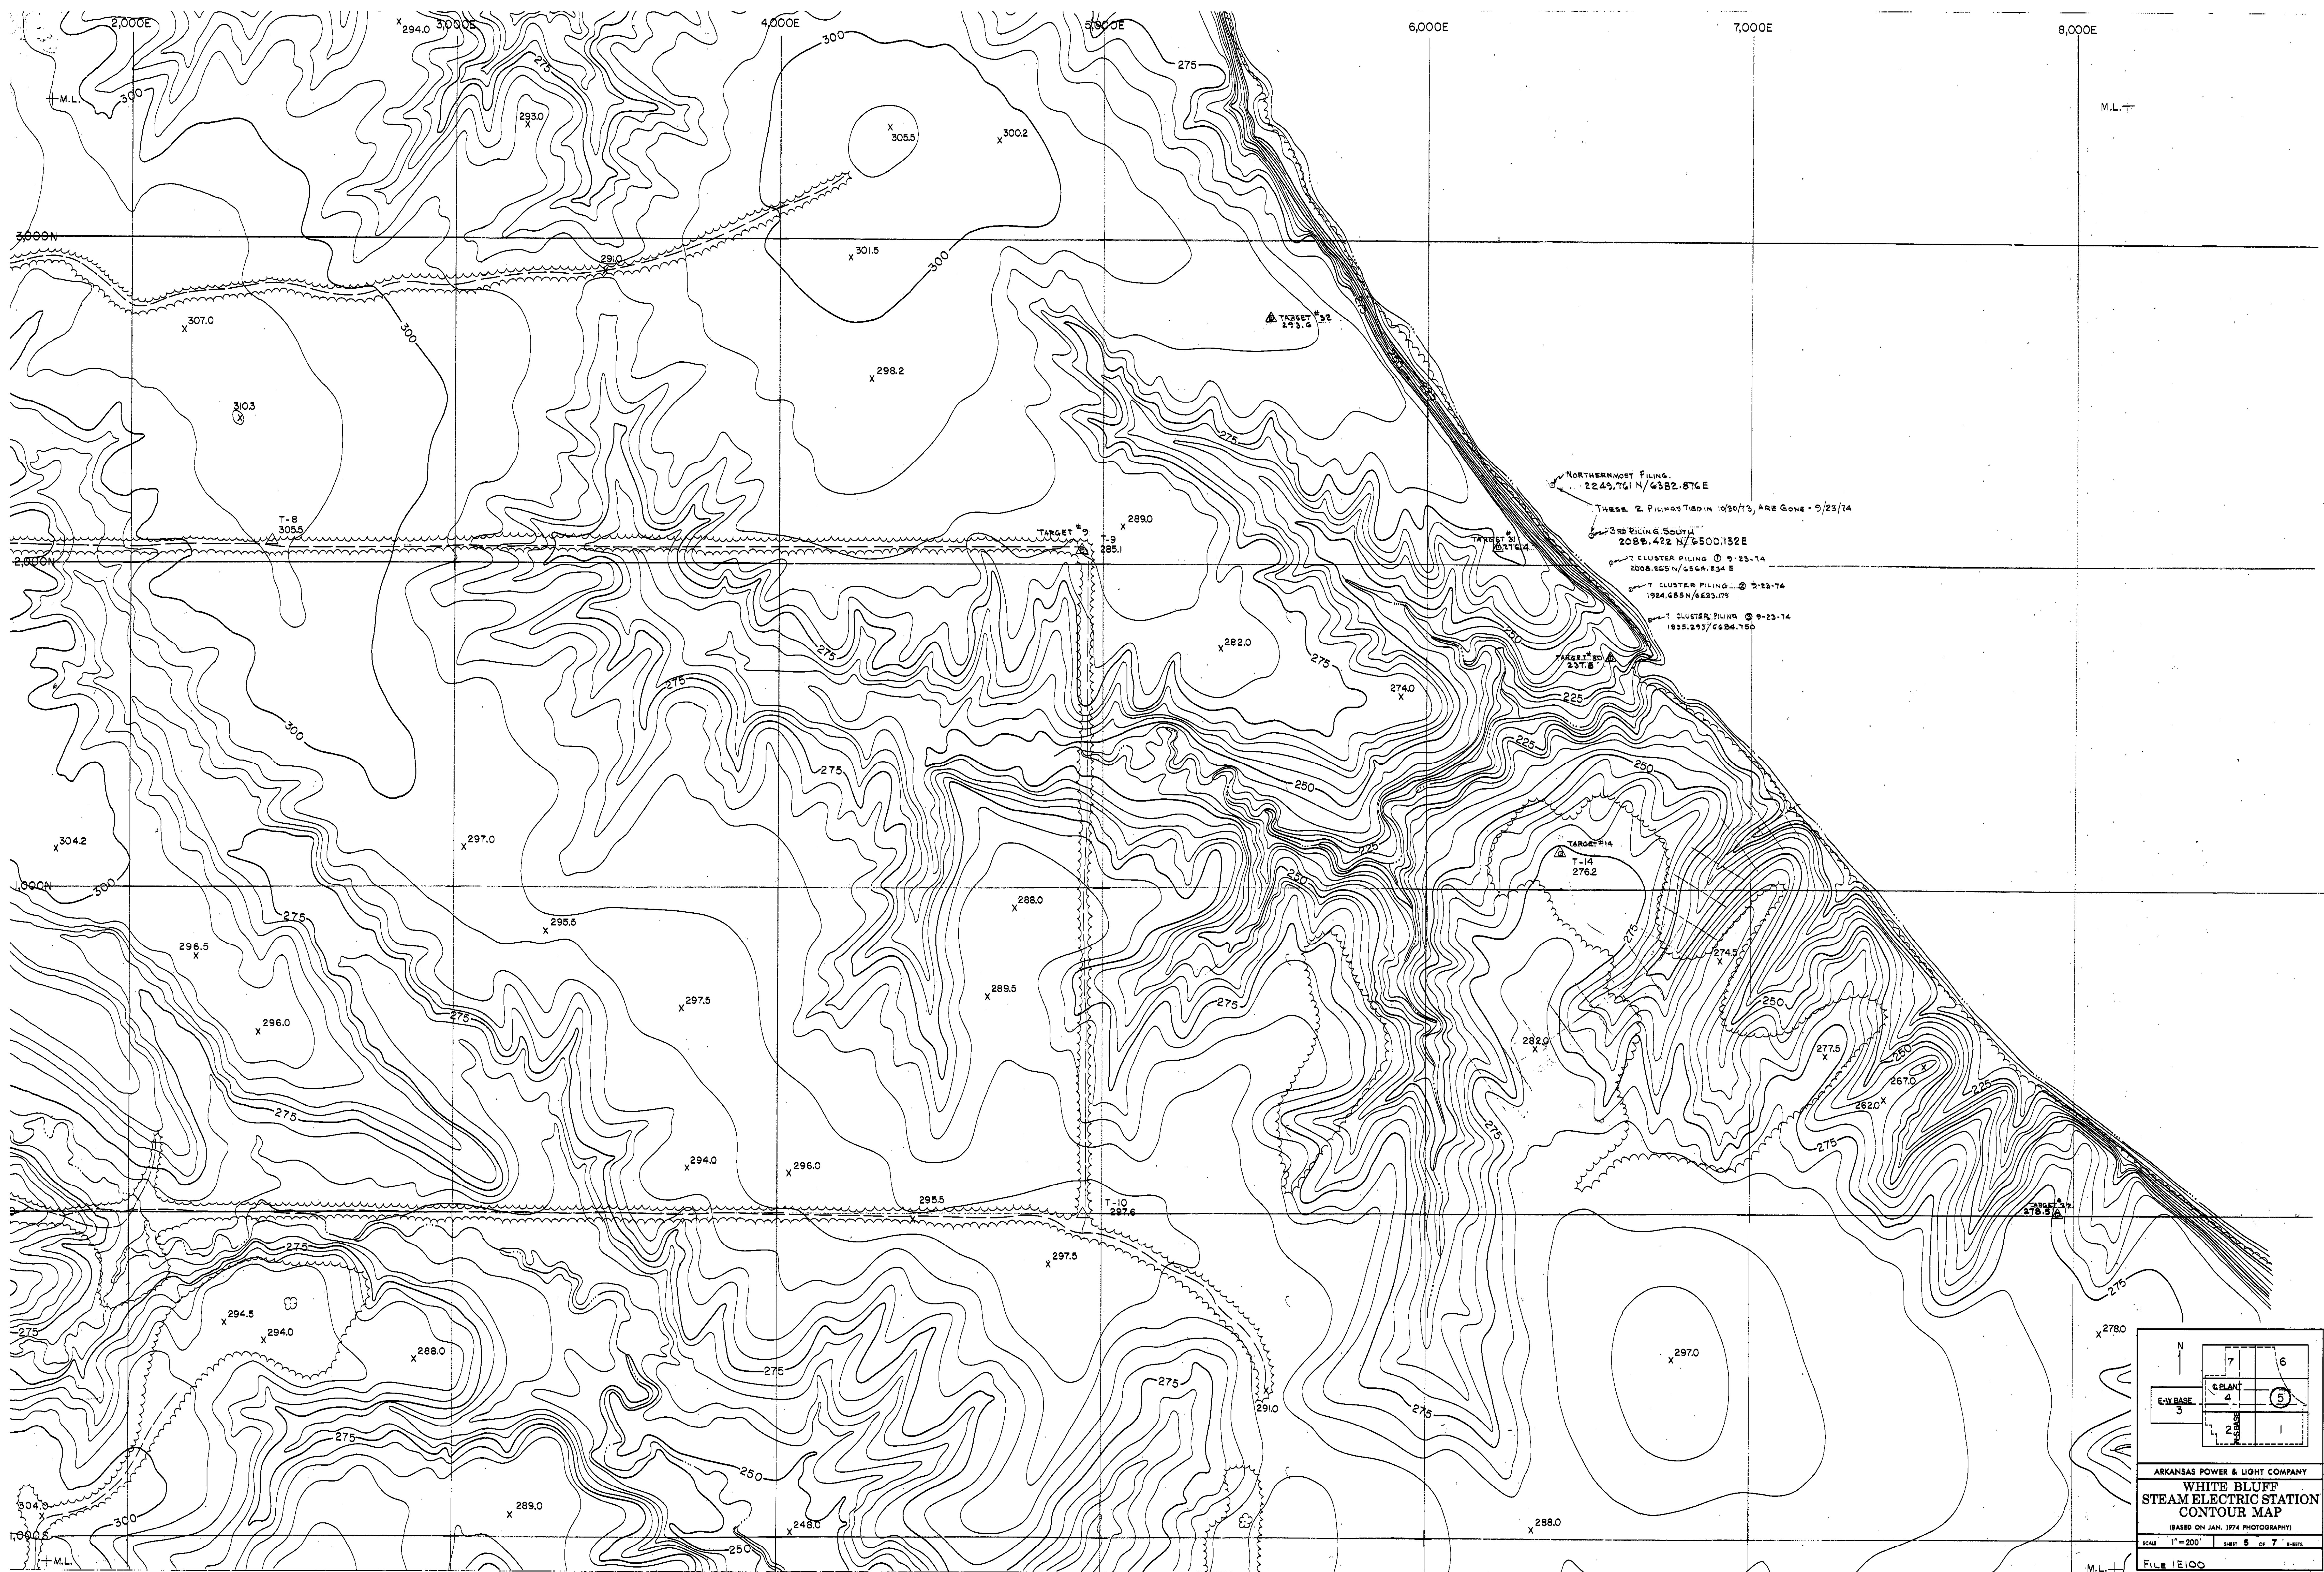





ARKANSAS POWER & LIGHT COMPANY
WHITE BLUFF
STEAM ELECTRIC STATION
CONTOUR MAP
(BASED ON JAN. 1974 PHOTOGRAPHY)

SCALE	1" = 200'	SHEET	6	OF	7	SHEETS
FILE 1E100						

Appendix B

Geotechnical Data

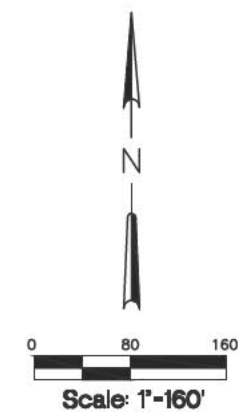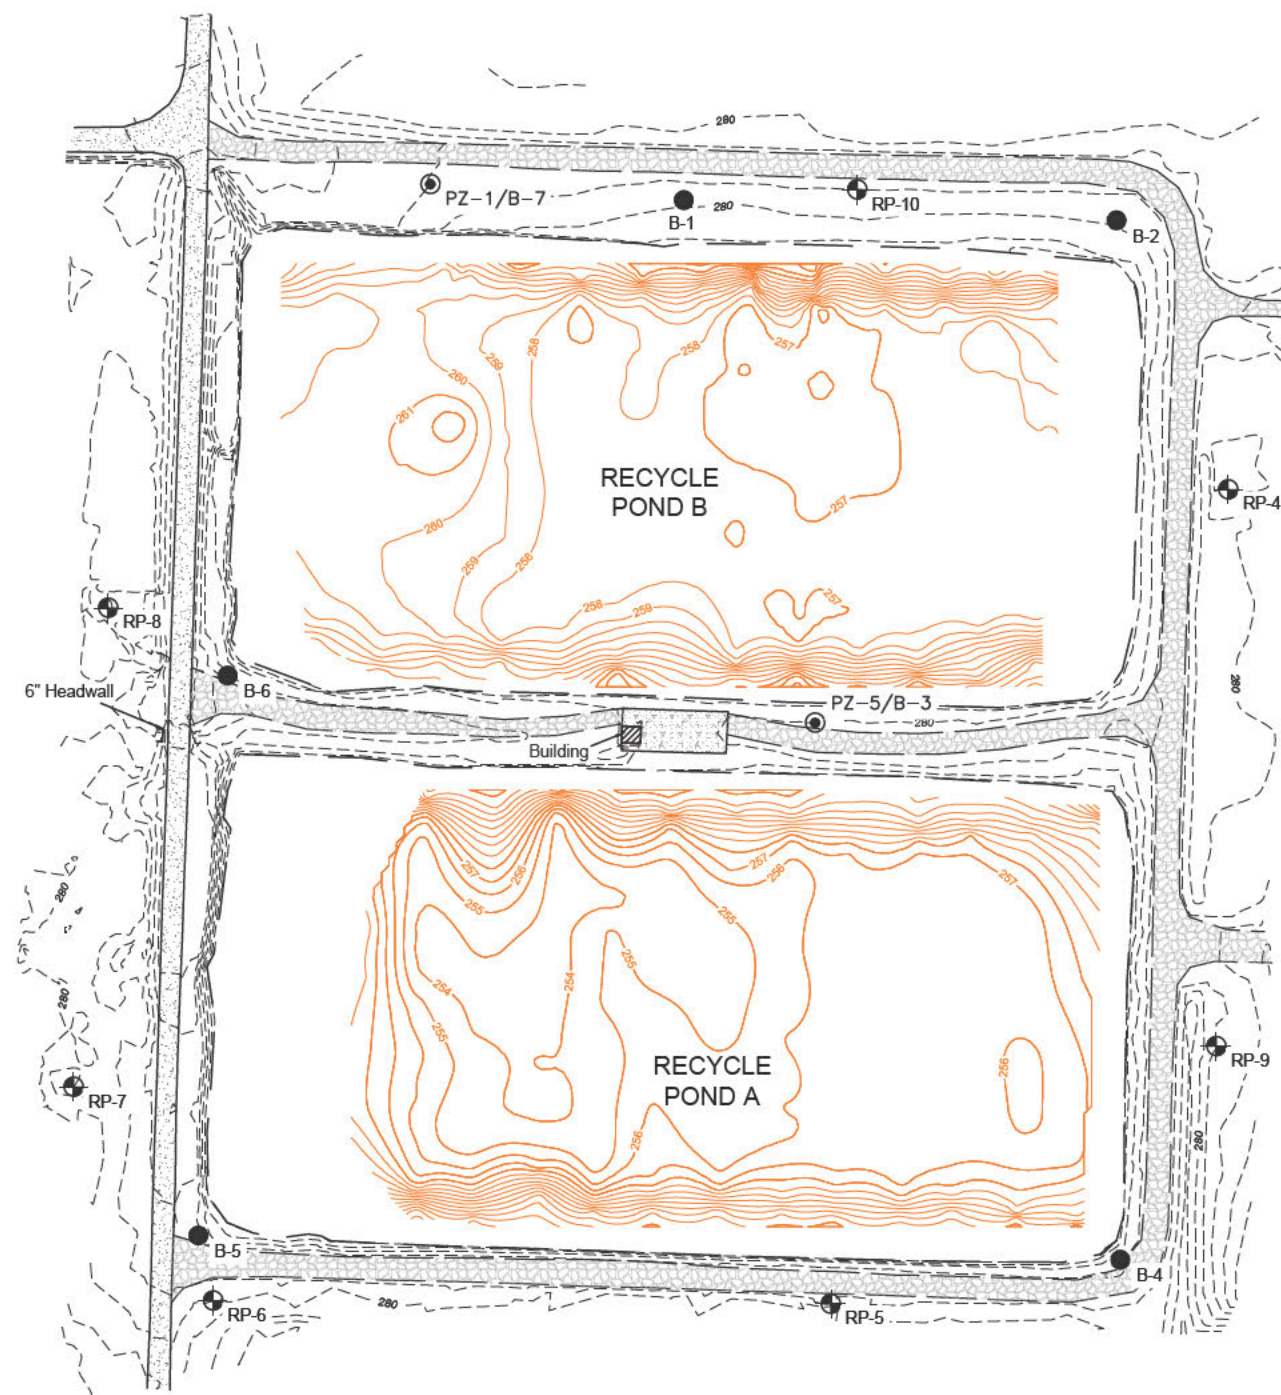

LEGEND	
--- 280 ---	5-FT INDEX CONTOUR
---	1-FT INTERMEDIATE CONTOUR
▨	PAVED ROAD
▩	GRAVEL ROAD
■	CONCRETE PAD
● B-1	SOIL BORING
⊙ PZ-1	PIEZOMETER
⊕ RP-6	MONITORING WELL
—	POND BOTTOM CONTOUR, GEOVIEW, INC. JUNE 2018
—	EDGE OF WATER, JUNE 2018

NOTES:

1. TOPOGRAPHIC INFORMATION OUTSIDE OF POND AREA IS FROM SURVEY PERFORMED BY HARMON SURVEYING, INC., JUNE 2018.
2. DRAWING IS BASED ON ARKANSAS STATE PLANE SYSTEM, NAD83, U.S. FEET.

Figure 1. Site Map, Entergy White Bluff Recycle Ponds.



FTN Project #
R07920-1845-001

PROJECT: Monitoring Well Installations	BORING ID: RP-1	
LOCATION: Entergy White Bluff Plant	WELL ID: RP-1	
DRILLING CONTRACTOR: Walker-Hill Environmental, Inc.	NORTHING: 1949807.4	EASTING: 1273086.5
DRILLING EQUIPMENT: Geoprobe 8150LS	GROUND ELEVATION: 282.8 ft	TOC ELEVATION: 285.72 ft
DRILLING METHOD: Sonic with 4x6 core and case	TOTAL WELL DEPTH: 25.3 ft below TOC	DEPTH TO WATER: (7/17/2018) 8.97 ft below TOC
SAMPLING METHOD: Continuous with 10 ft 4 in diameter core barrel	DATE STARTED: 6/13/2018	DATE COMPLETED: 6/15/2018


Depth (feet)	USCS	Graphic Log	Description	% REC	Well Construction
-4					-4
0	CL		TOP SOIL		0
			LEAN CLAY, light gray with reddish brown and orange mottles, stiff, moist.		15.2 ft of 4 in Sch. 40 PVC including 2.9 ft of stickup (vented below cap)
4					4
	CL			30	Cement/bentonite grout from 0 to 6 ft bgs
8					8
			@ 10 ft, SANDY LEAN CLAY, pinkish tan with dark pinkish tan clay lenses and orange and bright yellow mottling. Stiff, moist.		Bentonite seal from 6.0 to 10.0 ft. bgs
12					12
	SC		CLAYEY SAND, tan with orange and bright yellow mottles, dense, moist.	100	Silica size 20/40 filter pack from 10.0 to 22.0 ft bgs
16					16
	CL		SANDY LEAN CLAY, pinkish tan with dark pinkish tan clay lenses and orange and bright yellow mottling, stiff, moist.		10 ft of 4 in dia. 0.010 in slot, Sch 40 PVC well screen
20					20
	SC		CLAYEY SAND, tan with orange and bright yellow mottles, dense, moist.		
24					24
			FAT CLAY, dark pinkish tan, laminated with light gray silt, stiff, moist.		0.1 ft 4 in dia. Sch 40 PVC end cap
28					28
	CH		@ 26 ft, color changes to olive gray.	100	Slough from 22.0 ft to 30.0 ft in 4 in dia., borehole.
					Drilling terminated at 30 ft bgs

NOTES: Horizontal and vertical data are based on the Harmon Surveying report dated July 13, 2018 (AR State Plane NAD83 South and NAVD88).



FTN Project #
R07920-1845-001

PROJECT: Monitoring Well Installations	BORING ID: RP-2	
LOCATION: Entergy White Bluff Plant	WELL ID: RP-2	
DRILLING CONTRACTOR: Walker-Hill Environmental, Inc.	NORTHING: 1950042	EASTING: 1274004
DRILLING EQUIPMENT: Geoprobe 8150LS	GROUND ELEVATION: 288.9 ft	TOC ELEVATION: 291.92 ft
DRILLING METHOD: Sonic with 4x6 core and case	TOTAL WELL DEPTH: 39.9 ft below TOC	DEPTH TO WATER: (7/17/2018) 15.14 ft below TOC
SAMPLING METHOD: Continuous with 10 ft 4 in diameter core barrel	DATE STARTED: 6/13/2018	DATE COMPLETED: 6/15/2018

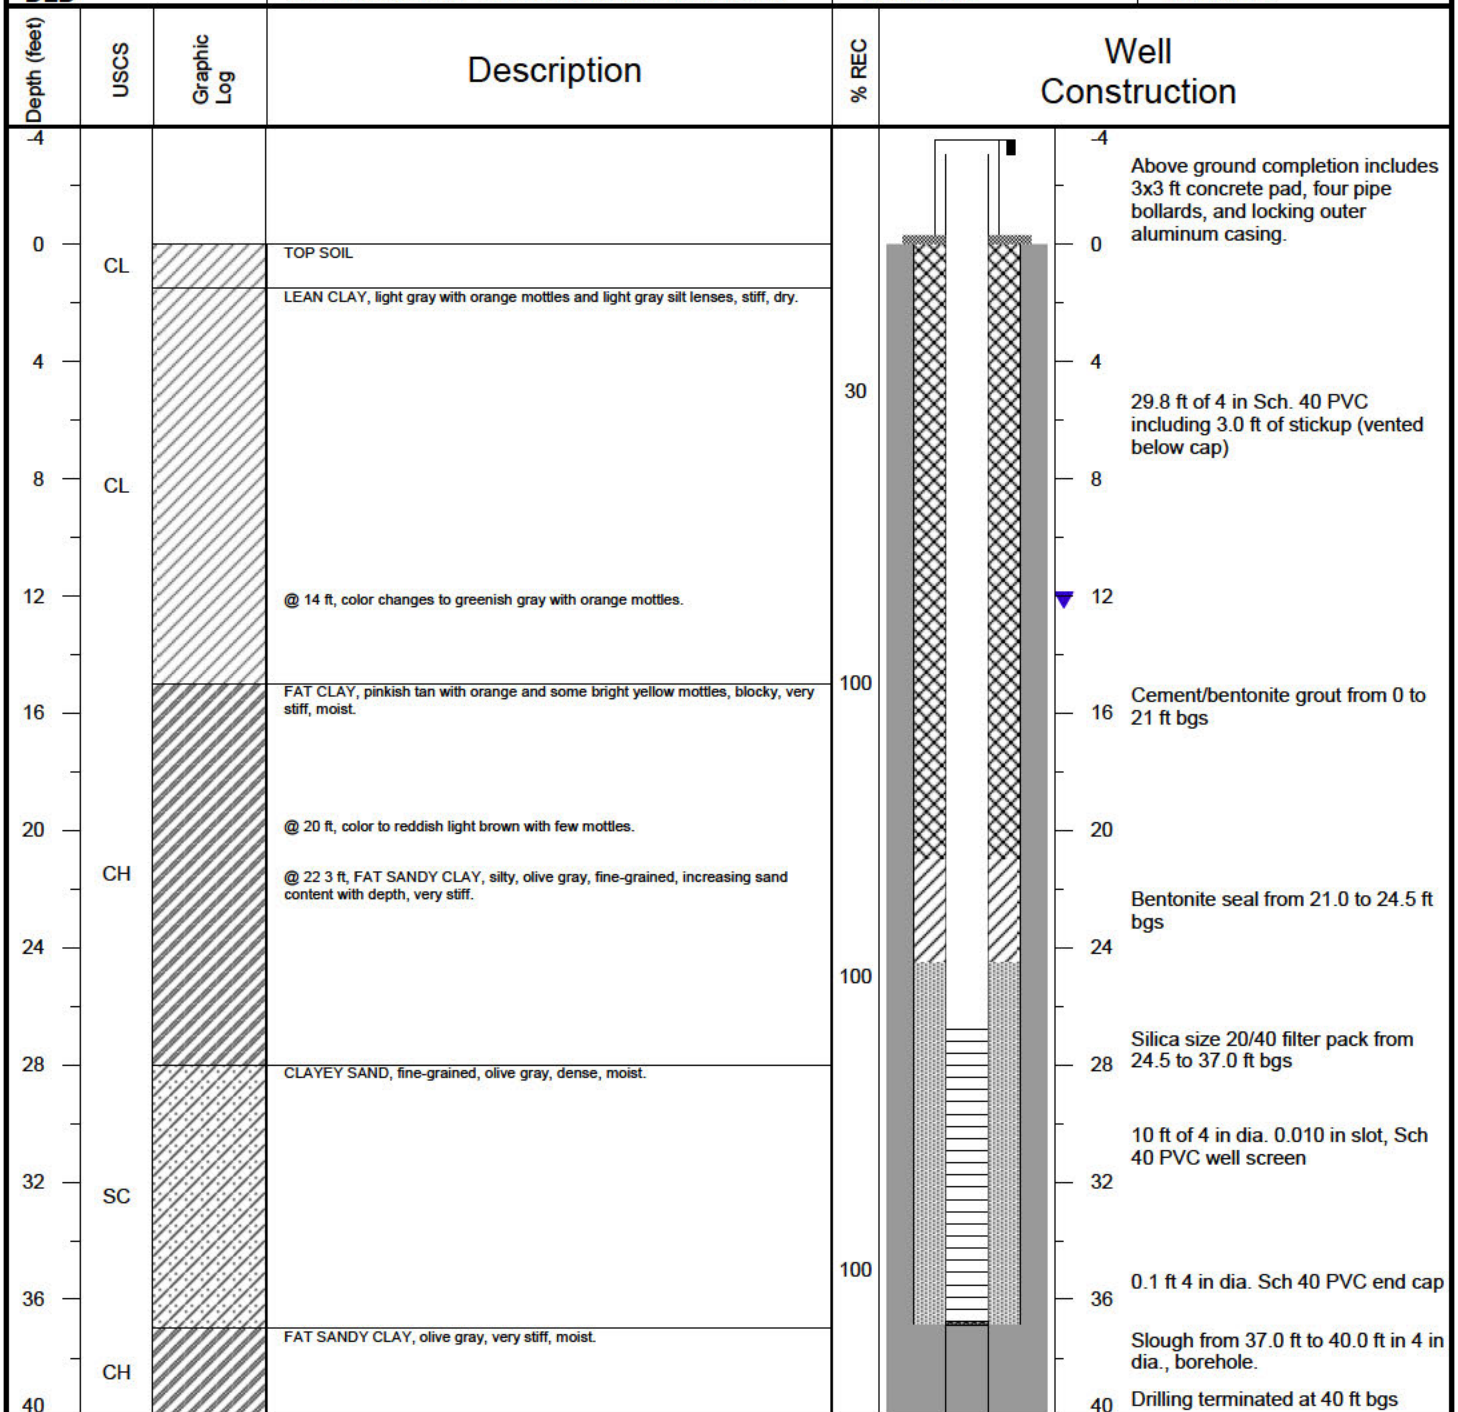

NOTES: Horizontal and vertical data are based on the Harmon Surveying report dated July 13, 2018 (AR State Plane NAD83 South and NAVD88).



FTN Project #
R07920-1845-001

PROJECT:
Monitoring Well Installations

LOCATION:
Entergy White Bluff Plant

DRILLING CONTRACTOR:
Walker-Hill Environmental, Inc.

DRILLING EQUIPMENT:
Geoprobe 8150LS

DRILLING METHOD:
Sonic with 4x6 core and case

BORING ID:
RP-3

WELL ID:
RP-3

NORTHING:
1949489.5

EASTING:
1273729.9

GROUND ELEVATION:
281.0 ft

TOC ELEVATION:
284.15 ft

TOTAL WELL DEPTH:
36.3 ft below TOC


DEPTH TO WATER: (7/17/2018)
8.6 ft below TOC

LOGGED BY:
DLD

SAMPLING METHOD:
Continuous with 10 ft 4 in diameter core barrel

DATE STARTED:
6/12/2018

DATE COMPLETED:
6/15/2018

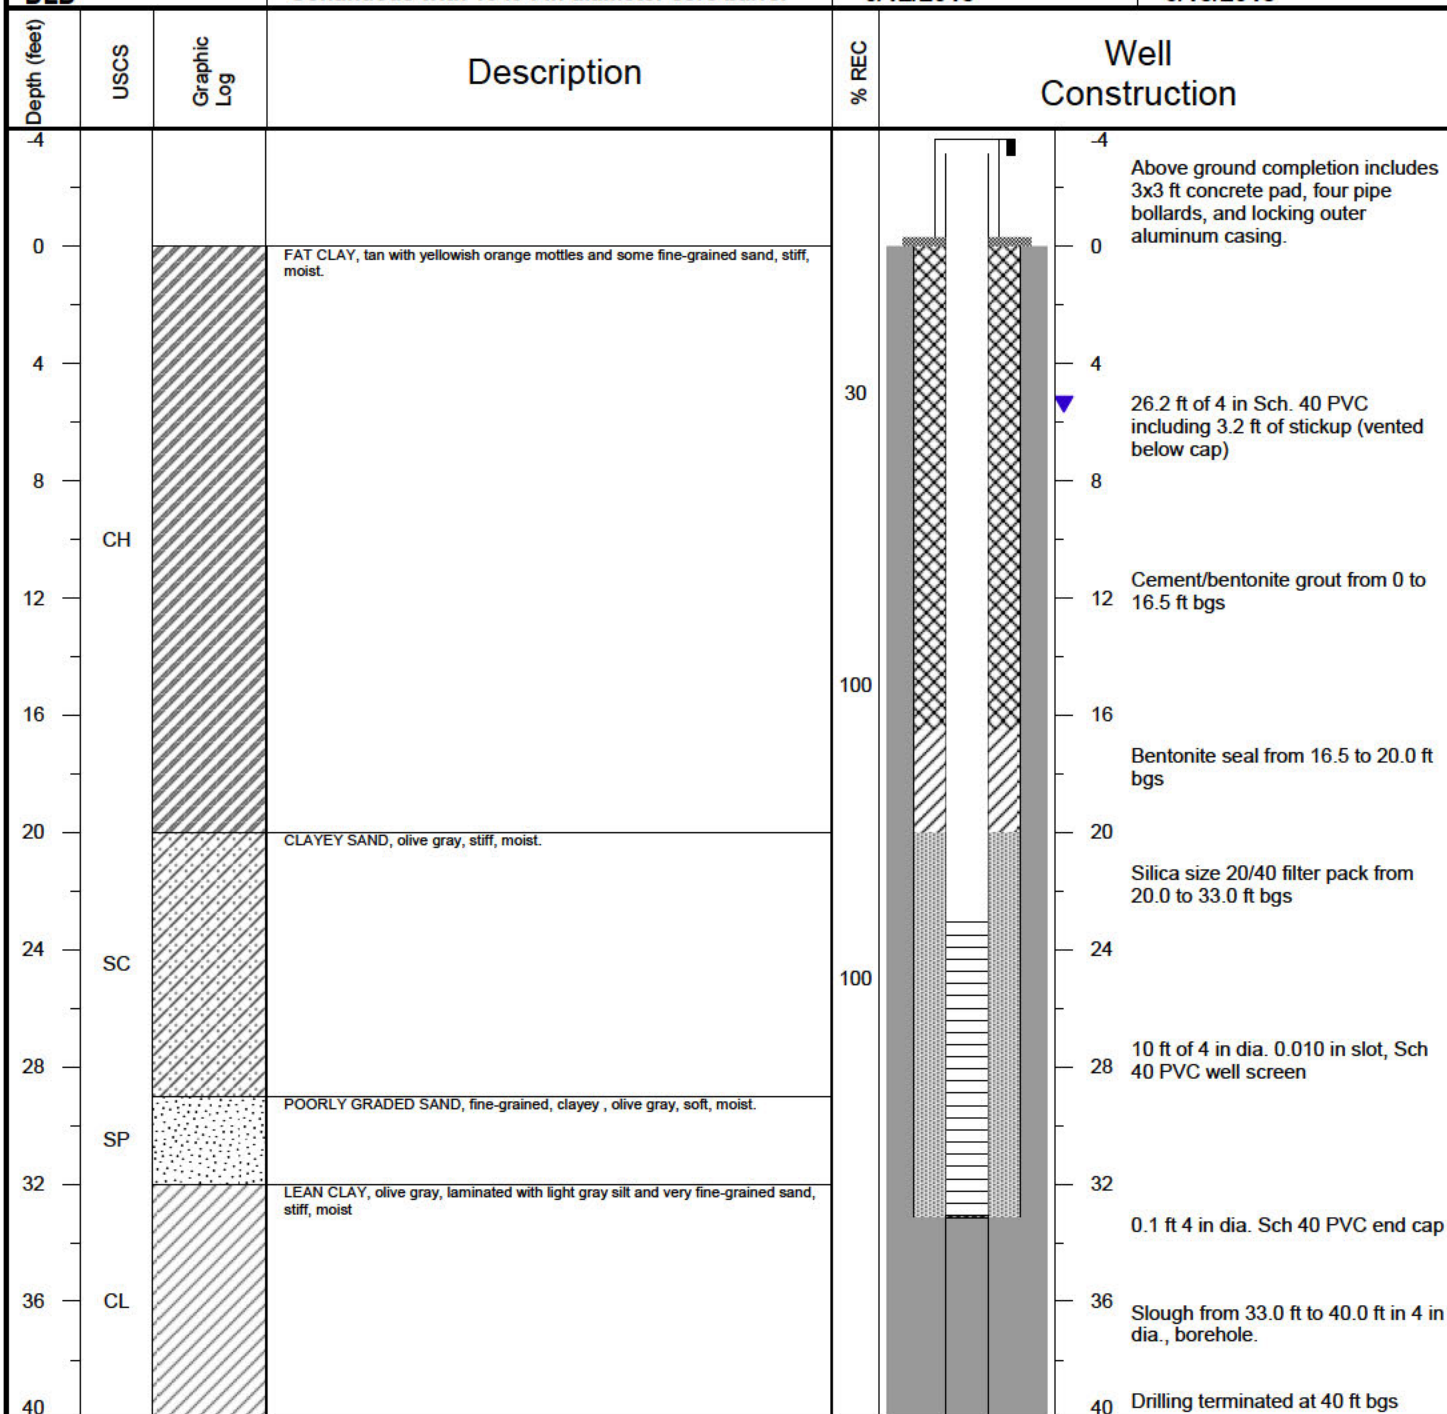

NOTES: Horizontal and vertical data are based on the Harmon Surveying report dated July 13, 2018 (AR State Plane NAD83 South and NAVD88).



FTN Project #
R07920-1845-001

PROJECT:
Monitoring Well Installations

LOCATION:
Entergy White Bluff Plant

DRILLING CONTRACTOR:
Walker-Hill Environmental, Inc.

DRILLING EQUIPMENT:
Geoprobe 8150LS

DRILLING METHOD:
Sonic with 4x6 core and case

BORING ID:
RP-4

WELL ID:
RP-4

NORTHING:
1949249.3

EASTING:
1272808.4

GROUND ELEVATION:
280.8 ft

TOC ELEVATION:
284.17 ft

TOTAL WELL DEPTH:
36.5 ft below TOC


DEPTH TO WATER: (7/17/2018)
9.34 ft below TOC

LOGGED BY:
AJP

SAMPLING METHOD:
Continuous with 10 ft 4 in diameter core barrel

DATE STARTED:
6/6/2018

DATE COMPLETED:
6/15/2018

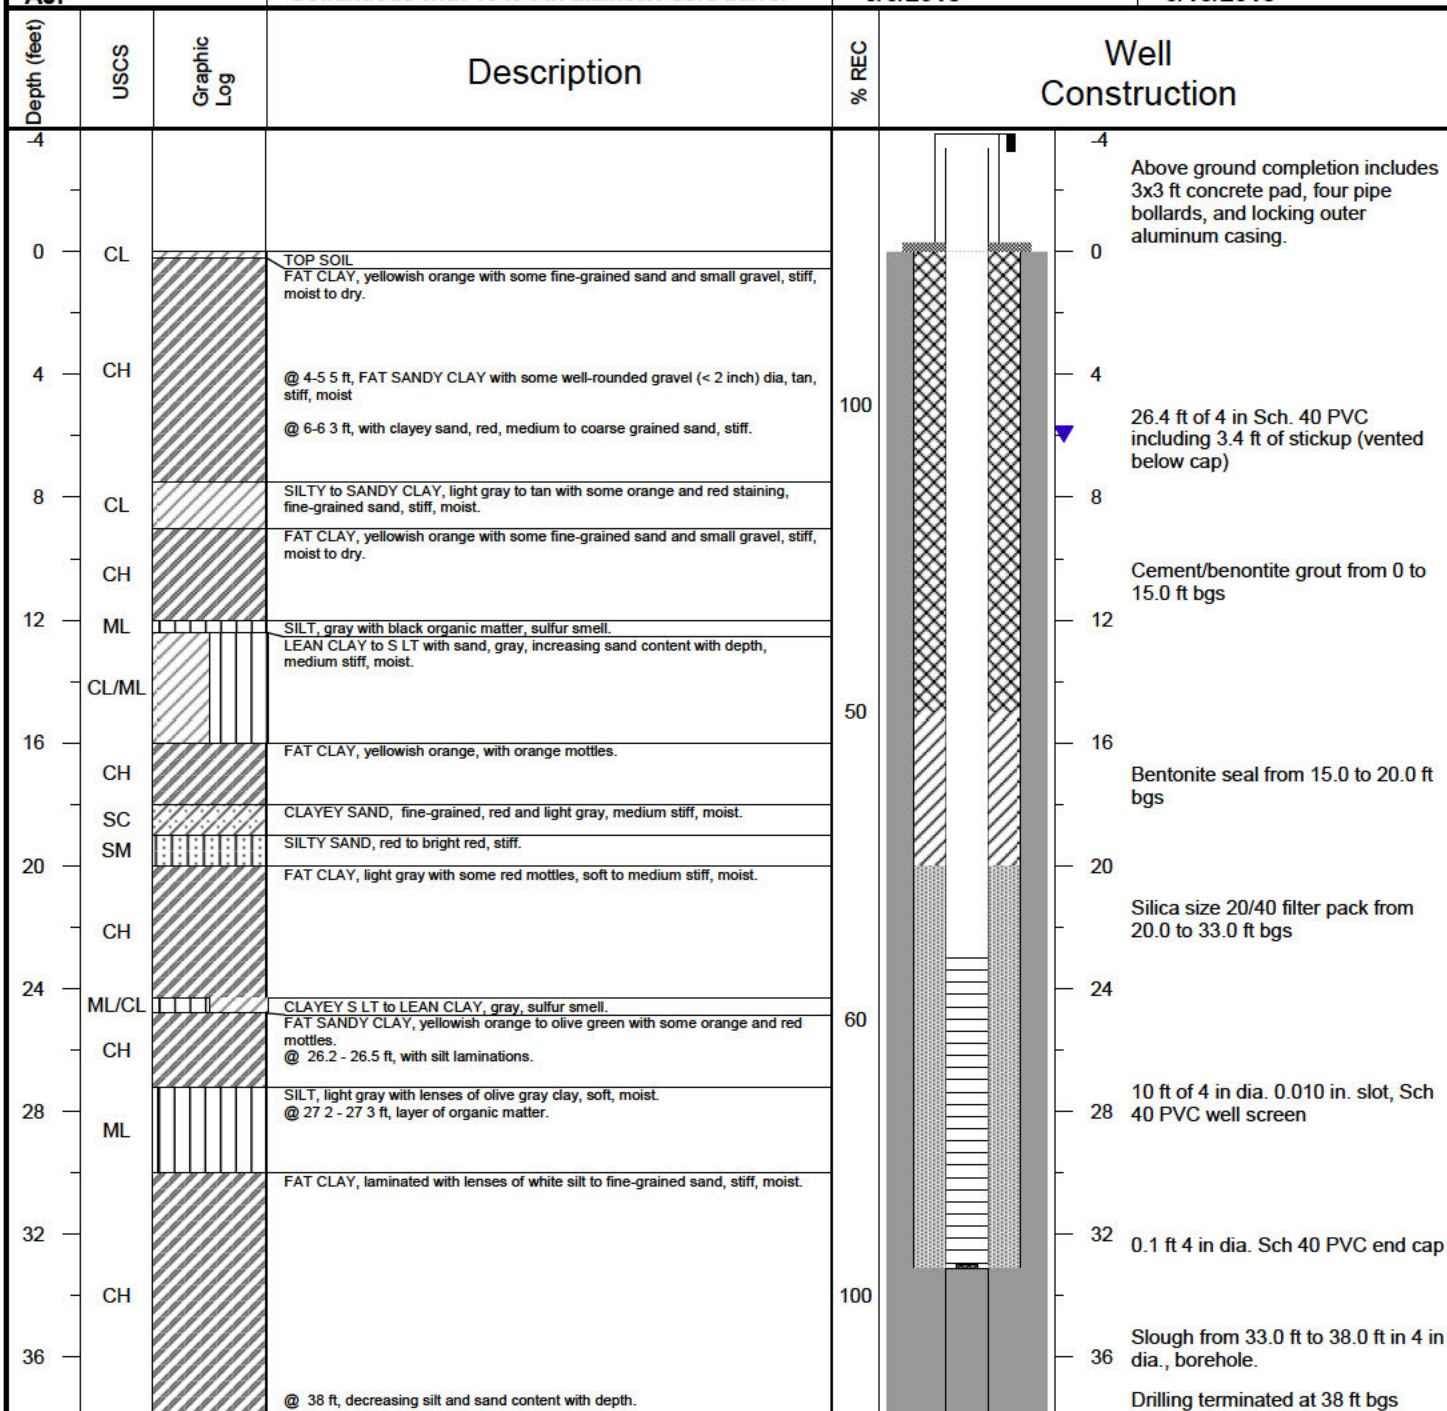

NOTES: Horizontal and vertical data are based on the Harmon Surveying report dated July 13, 2018 (AR State Plane NAD83 South and NAVD88).



FTN Project #
R07920-1845-001

PROJECT:
Monitoring Well Installations

LOCATION:
Entergy White Bluff Plant

DRILLING CONTRACTOR:
Walker-Hill Environmental, Inc.

DRILLING EQUIPMENT:
Geoprobe 8150LS

DRILLING METHOD:
Sonic with 4x6 core and case

BORING ID:
RP-5

WELL ID:
RP-5

NORTHING:
1948586.2

EASTING:
1272475.8

GROUND ELEVATION:
281.4 ft

TOC ELEVATION:
284.57 ft

TOTAL WELL DEPTH:
30.9 ft below TOC


DEPTH TO WATER: (7/17/2018)
8.23 ft below TOC

LOGGED BY:
AJP

SAMPLING METHOD:
Continuous with 10 ft 4 in diameter core barrel

DATE STARTED:
6/5/2018

DATE COMPLETED:
6/15/2018

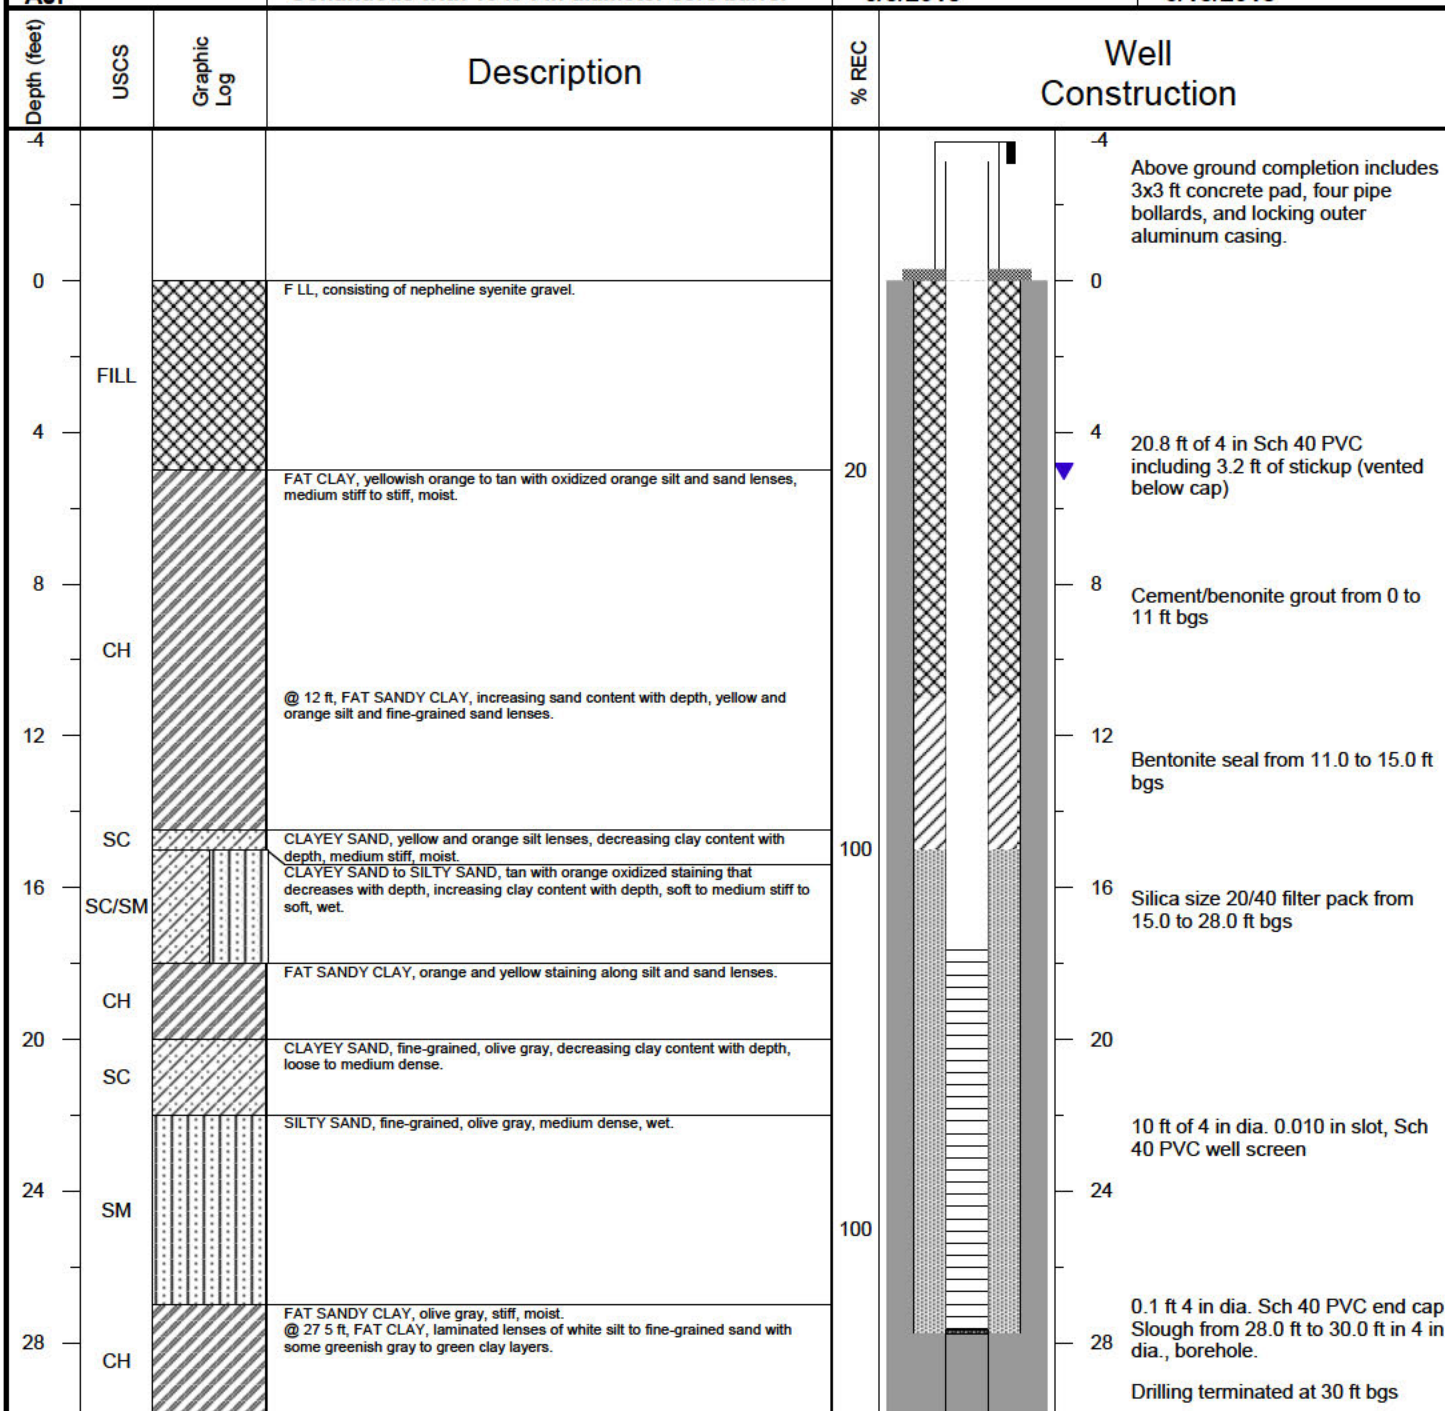


NOTES: Horizontal and vertical data are based on the Harmon Surveying report dated July 13, 2018 (AR State Plane NAD83 South and NAVD88).



FTN Project #
R07920-1845-001

PROJECT: Monitoring Well Installations	BORING ID: RP-6	
LOCATION: Entergy White Bluff Plant	WELL ID: RP-6	
DRILLING CONTRACTOR: Walker-Hill Environmental, Inc.	NORTHING: 1948590.9	EASTING: 1271958.9
DRILLING EQUIPMENT: Geoprobe 8150LS	GROUND ELEVATION: 280.6 ft	TOC ELEVATION: 283.81 ft
DRILLING METHOD: Sonic with 4x6 core and case	TOTAL WELL DEPTH: 28.9 ft below TOC	DEPTH TO WATER: (7/17/2018) 8.82 ft below TOC
SAMPLING METHOD: Continuous with 10 ft 4 in diameter core barrel	DATE STARTED: 6/5/2018	DATE COMPLETED: 6/15/2018

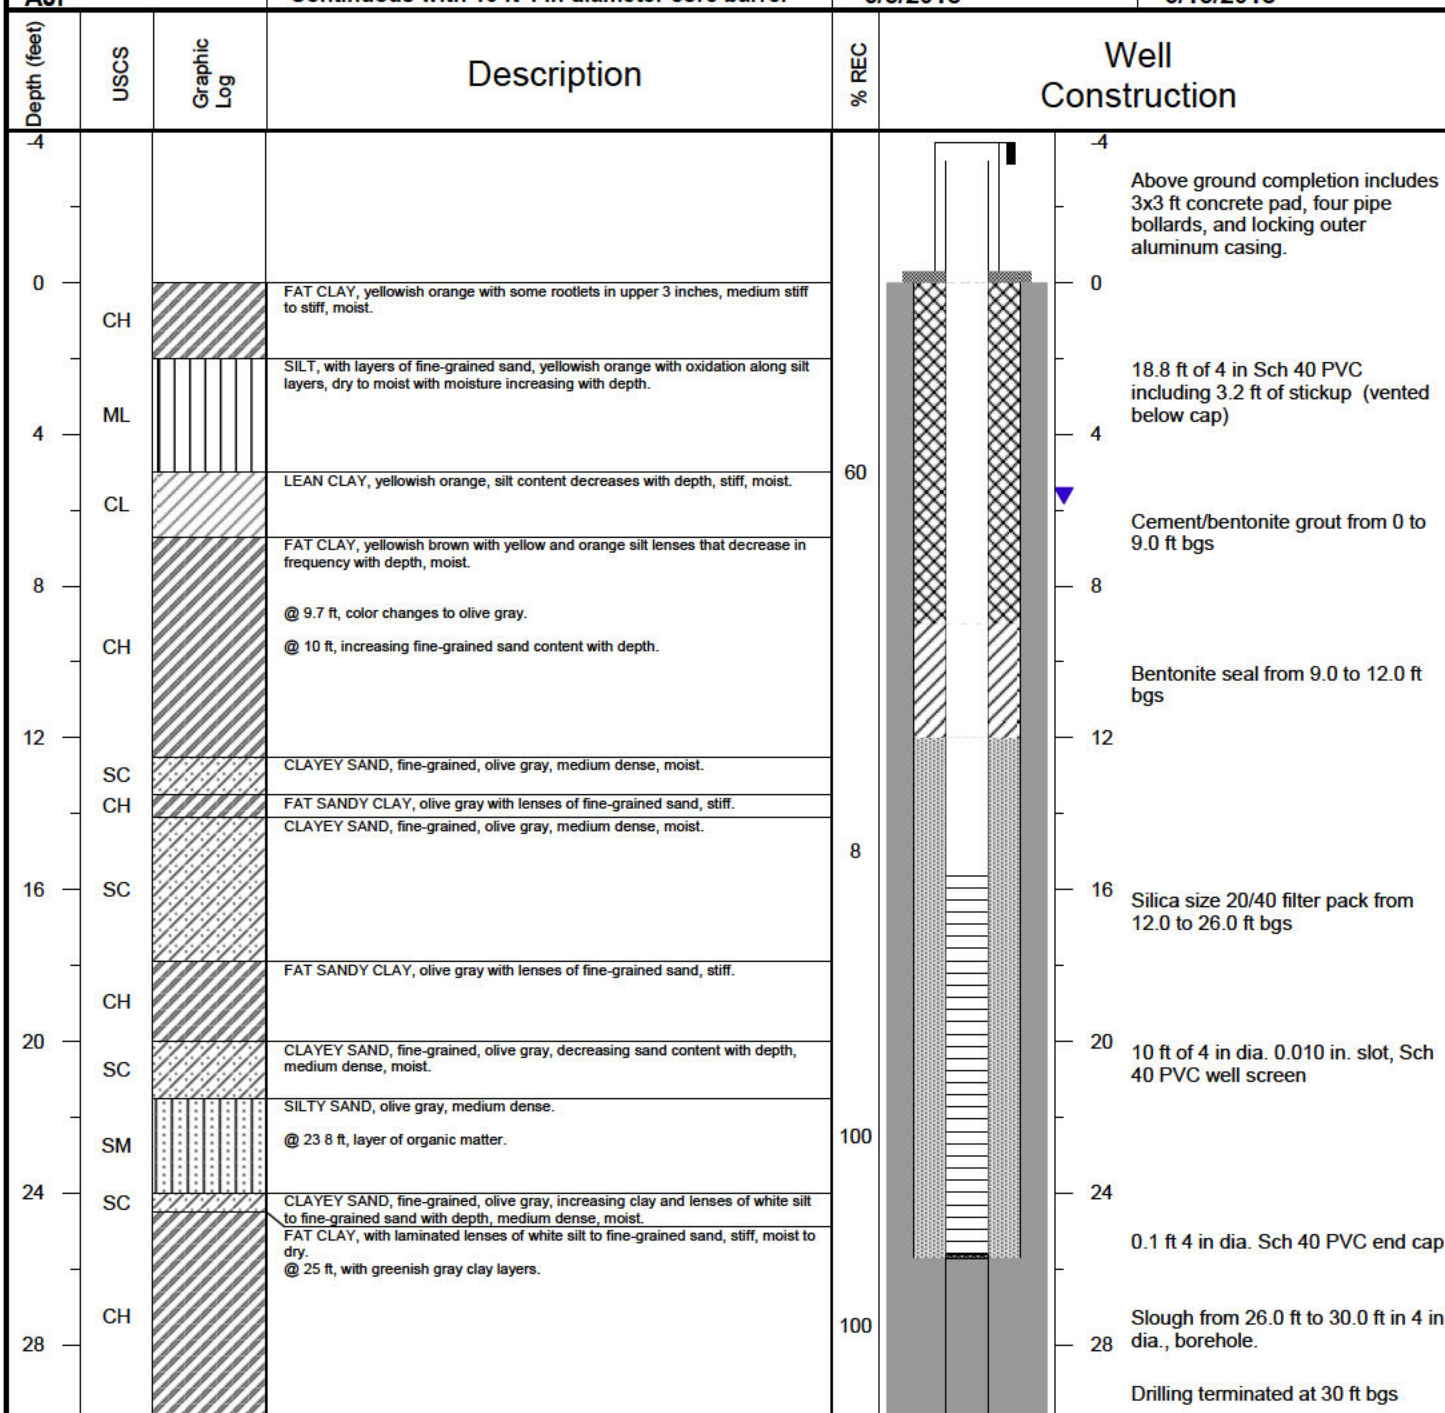

NOTES: Horizontal and vertical data are based on the Harmon Surveying report dated July 13, 2018 (AR State Plane NAD83 South and NAVD88).



FTN Project #
R07920-1845-001

LOGGED BY:
AJP

PROJECT:
Monitoring Well Installations

LOCATION:
Entergy White Bluff Plant

DRILLING CONTRACTOR:
Walker-Hill Environmental, Inc.

DRILLING EQUIPMENT:
Geoprobe 8150LS

DRILLING METHOD:
Sonic with 4x6 core and case

SAMPLING METHOD:
Continuous with 10 ft 4 in diameter core barrel

BORING ID:
RP-7

WELL ID:
RP-7

NORTHING:
1948766.8

EASTING:
1271839.4

GROUND ELEVATION:
281.3 ft


TOC ELEVATION:
284.46 ft

TOTAL WELL DEPTH:
27.5 ft below TOC

DEPTH TO WATER: (7/17/2018)
9.98 ft below TOC

DATE STARTED:
6/5/2018

DATE COMPLETED:
6/15/2018

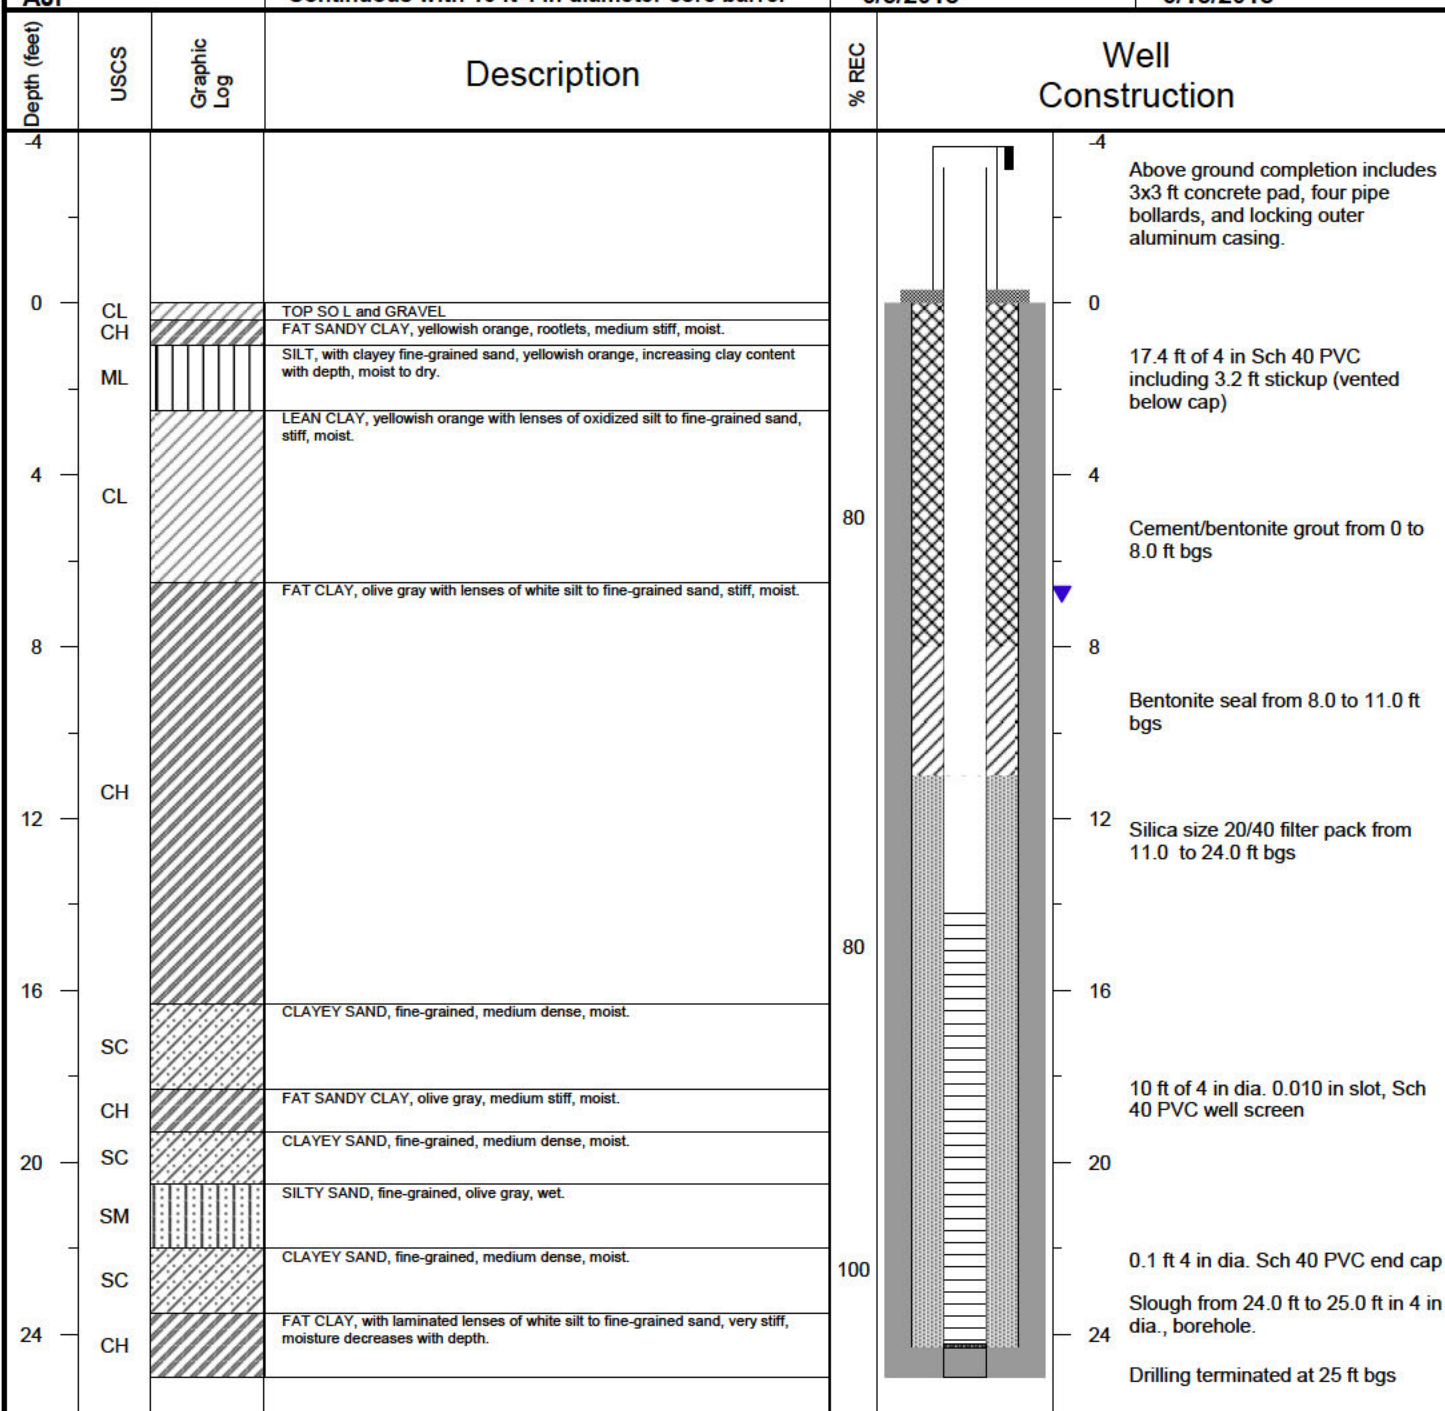


NOTES: Horizontal and vertical data are based on the Harmon Surveying report dated July 13, 2018 (AR State Plane NAD83 South and NAVD88).



FTN Project #
R07920-1845-001

PROJECT: Monitoring Well Installations	BORING ID: RP-8
LOCATION: Entergy White Bluff Plant	WELL ID: RP-8
DRILLING CONTRACTOR: Walker-Hill Environmental, Inc.	NORTHING: 1949162.5
DRILLING EQUIPMENT: Geoprobe 8150LS	EASTING: 1271875.3
DRILLING METHOD: Sonic with 4x6 core and case	GROUND ELEVATION: 282.1 ft
	TOC ELEVATION: 285.60 ft
LOGGED BY: AJP	TOTAL WELL DEPTH: 29.7 ft below TOC
	DEPTH TO WATER: (7/17/2018) 10.75 ft below TOC
SAMPLING METHOD: Continuous with 10 ft 4 in diameter core barrel	DATE STARTED: 6/4/2018
	DATE COMPLETED: 6/15/2018

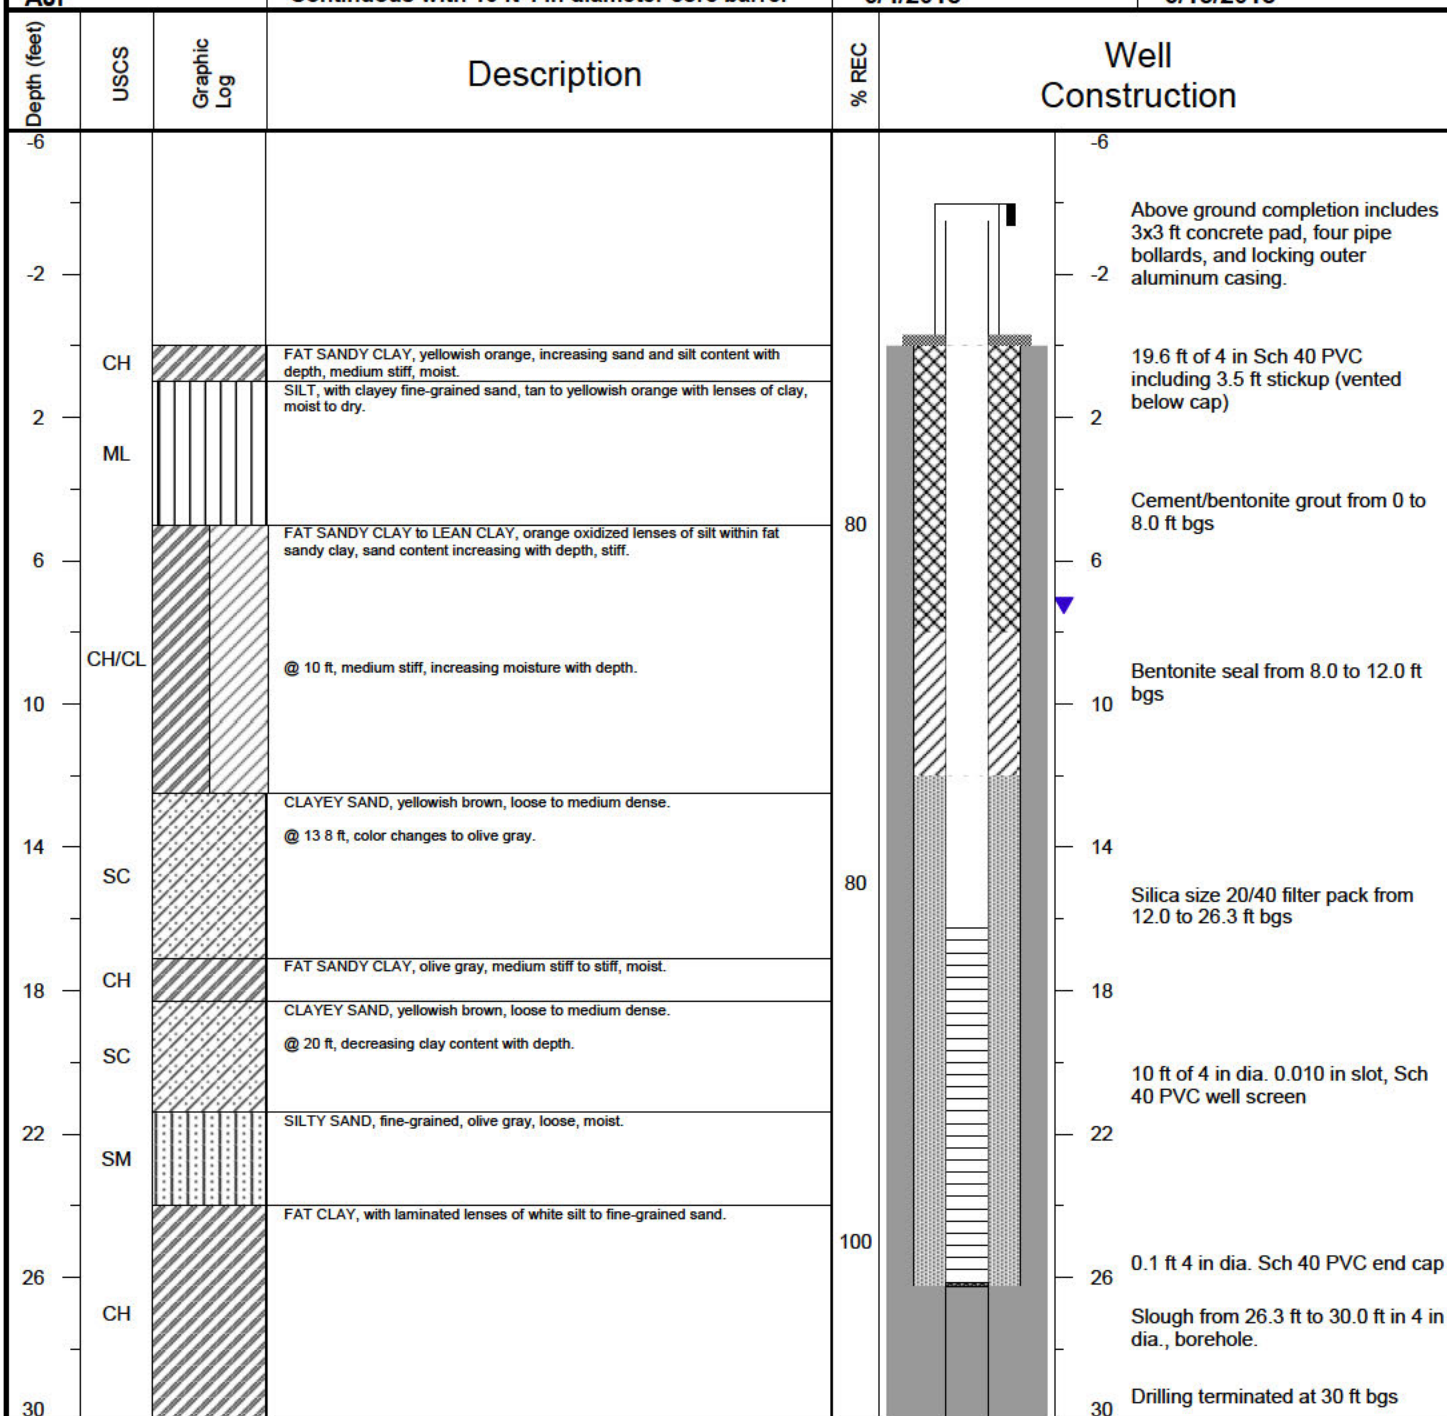

NOTES: Horizontal and vertical data are based on the Harmon Surveying report dated July 13, 2018 (AR State Plane NAD83 South and NAVD88).



FTN Project #
R07920-1845-001

PROJECT:
Monitoring Well Installations

LOCATION:
Entergy White Bluff Plant

DRILLING CONTRACTOR:
Walker-Hill Environmental, Inc.

DRILLING EQUIPMENT:
Geoprobe 8150LS

DRILLING METHOD:
Sonic with 4x6 core and case

BORING ID:
RP-9

WELL ID:
RP-9

NORTHING:
1948797.6

EASTING:
1272803.3

GROUND ELEVATION:
281.4 ft

TOC ELEVATION:
284.68 ft

TOTAL WELL DEPTH:
29.8 ft below TOC


DEPTH TO WATER: (7/17/2018)
8.35 ft below TOC

LOGGED BY:
AJP

SAMPLING METHOD:
Continuous with 10 ft 4 in diameter core barrel

DATE STARTED:
6/6/2018

DATE COMPLETED:
6/15/2018

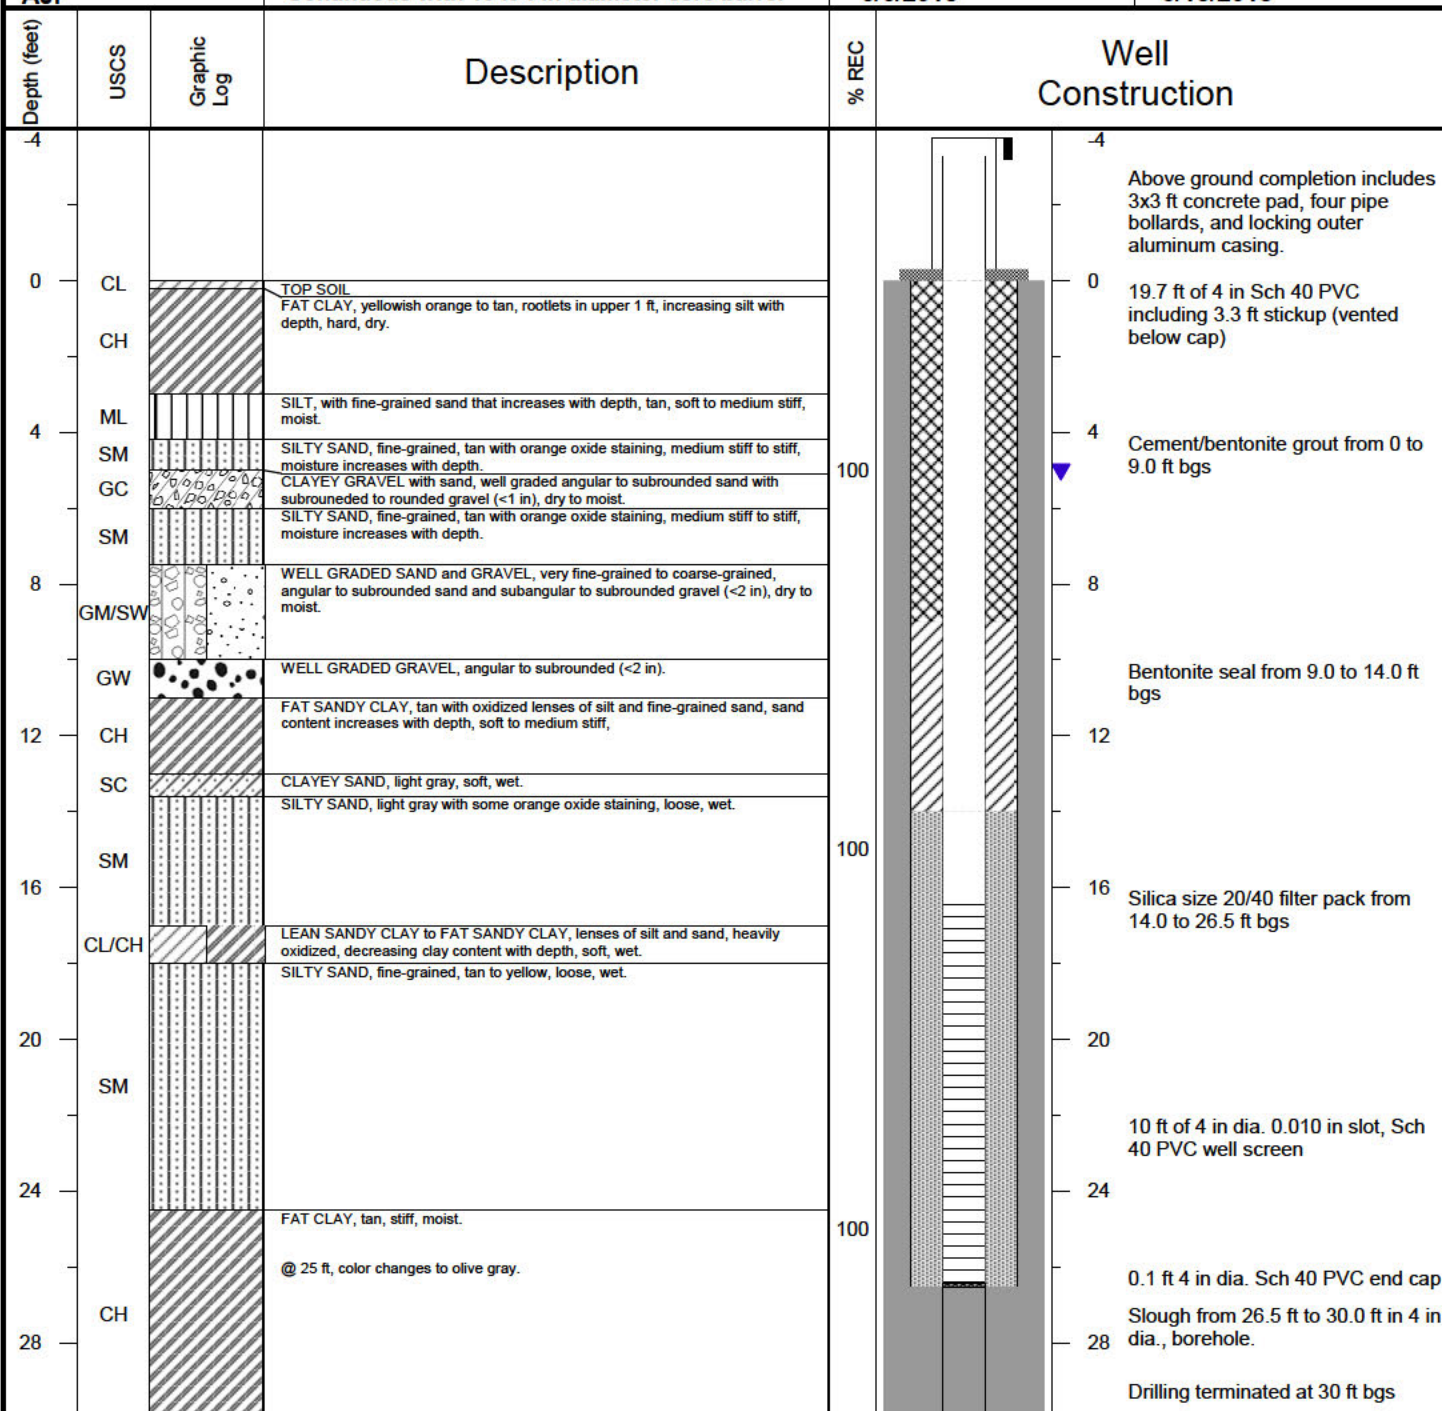


NOTES: Horizontal and vertical data are based on the Harmon Surveying report dated July 13, 2018 (AR State Plane NAD83 South and NAVD88).



FTN Project #
R07920-1845-001

PROJECT: Monitoring Well Installations	BORING ID: RP-10
LOCATION: Entergy White Bluff Plant	WELL ID: RP-10
DRILLING CONTRACTOR: Walker-Hill Environmental, Inc.	NORTHING: 1949510.5
DRILLING EQUIPMENT: Geoprobe 8150LS	EASTING: 1272499
DRILLING METHOD: Sonic with 4x6 core and case	GROUND ELEVATION: 280.5 ft
	TOC ELEVATION: 283.66 ft
	TOTAL WELL DEPTH: 25.5 ft below TOC
	DEPTH TO WATER: (7/17/2018) 9.6 ft below TOC
LOGGED BY: DLD	DATE STARTED: 6/12/2018
SAMPLING METHOD: Continuous with 10 ft 4 in diameter core barrel	DATE COMPLETED: 6/15/2018

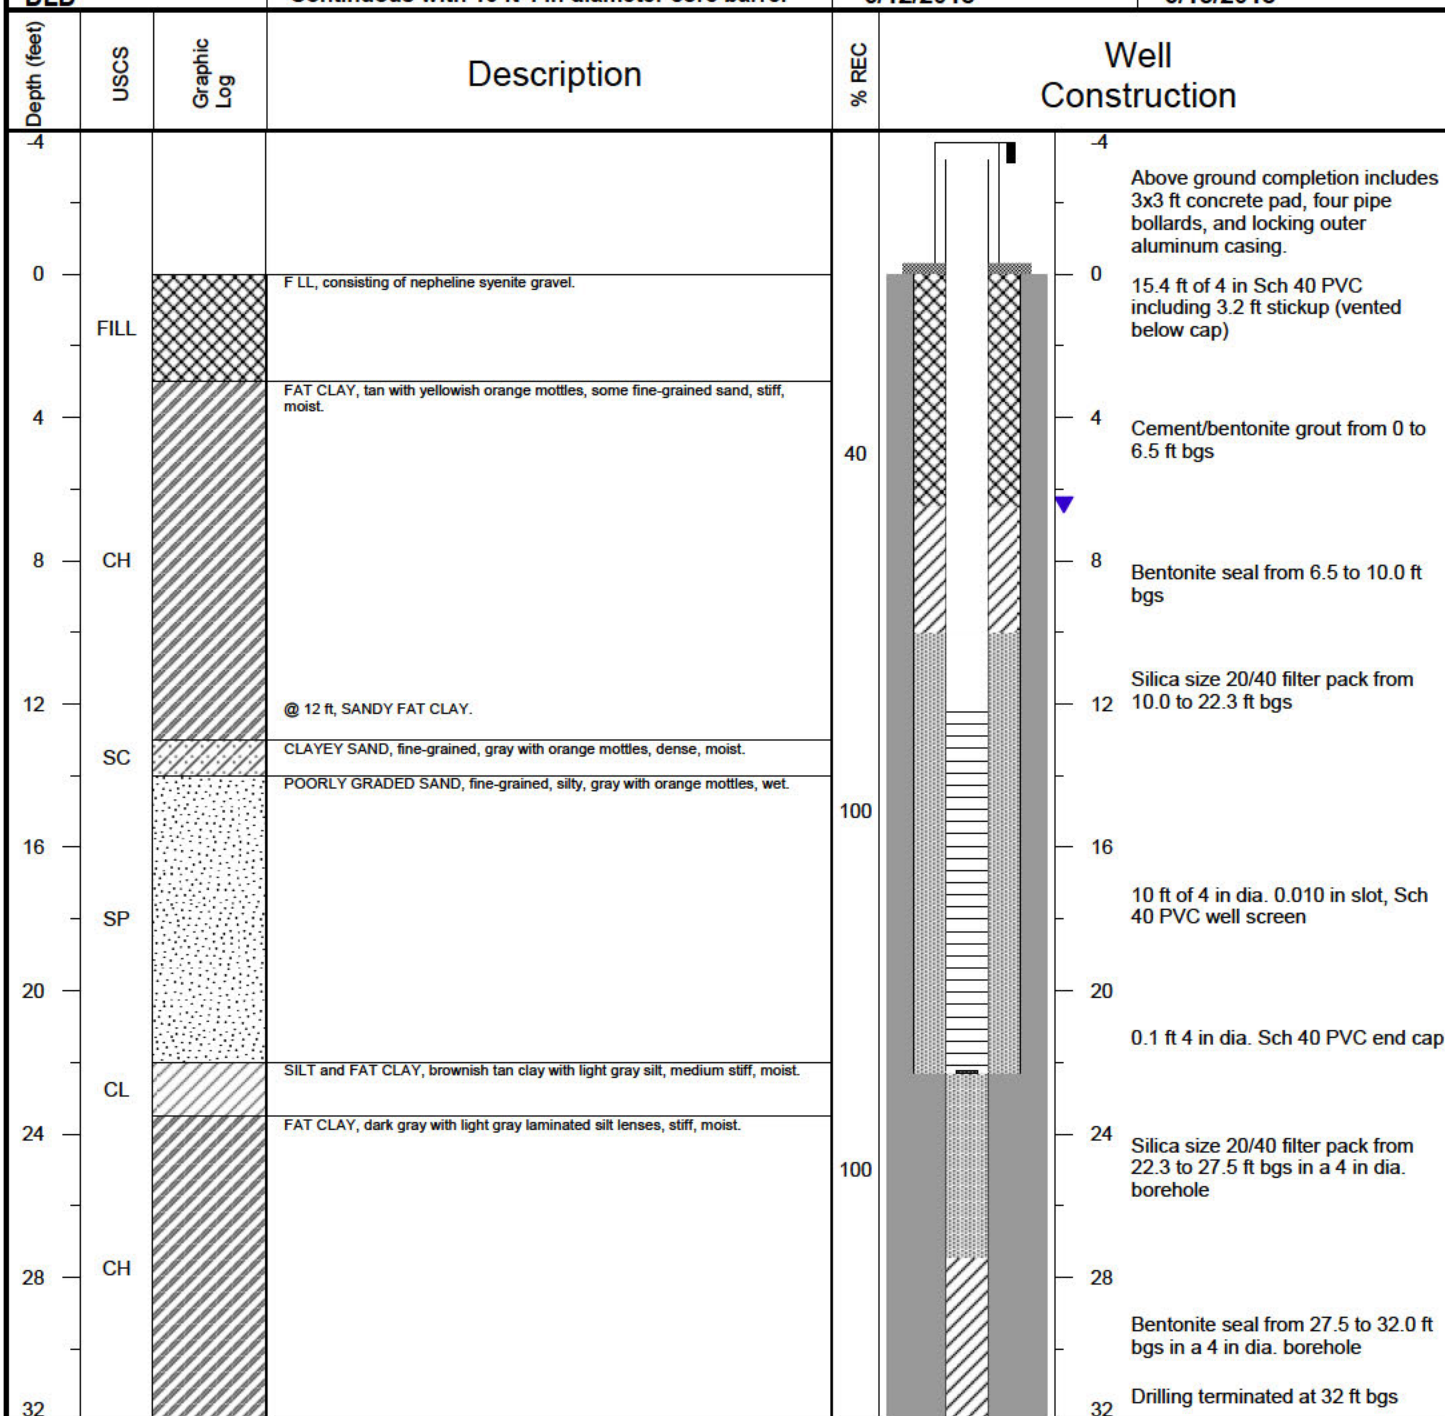

NOTES: Horizontal and vertical data are based on the Harmon Surveying report dated July 13, 2018 (AR State Plane NAD83 South and NAVD88).



LOGGED BY:
AJP

NOTES: Northings and eastings recorded using a Garmin eTrex30 and converted to AR State Plane NAD83 South
Borehole backfilled with bentonite to ground surface.

 FTN Project # R07920-1845-001	PROJECT: Monitoring Well Installations		BORING ID: B-2		
	LOCATION: Entergy White Bluff Plant		WELL ID: N/A		
	DRILLING CONTRACTOR: Walker-Hill Environmental, Inc.		NORTHING: 1949485.1	EASTING: 1272715.5	
	DRILLING EQUIPMENT: Geoprobe 8150LS		GROUND SURFACE ELEV.: 280.2 ft NAVD88		
	DRILLING METHOD: Sonic with 4 in diameter core		TOTAL DEPTH: 10 ft bgs	DEPTH TO WATER: N/A	
LOGGED BY: AJP		SAMPLING METHOD: Continuous with 10 ft 4 in diameter core barrel		DATE STARTED: 5/16/2018	DATE COMPLETED: 5/16/2018

Depth (feet)	% REC	USCS	Graphic Log	Description
0				FAT SANDY CLAY, light gray with orange and red oxide staining, fine grained sand, rootlets, very stiff, dry to moist.
1				
2				
3	100			
4				
5		CH		@ 4.6 ft FAT CLAY with sand and some rounded gravels, soft, moist. @ 5 ft FAT SANDY CLAY, light gray with orange and red oxide staining, fine grained sand, very stiff, dry to moist.
6				
7				
8	50			
9				
10				

NOTES: Northings and eastings recorded using a Garmin eTrex30 and converted to AR State Plane NAD83 South
Borehole backfilled with bentonite to ground surface.



FTN Project #
R07920-1845-001

PROJECT:
Monitoring Well Installations

LOCATION:
Entergy White Bluff Plant

DRILLING CONTRACTOR:
Walker-Hill Environmental, Inc.

DRILLING EQUIPMENT:
Geoprobe 8150LS

DRILLING METHOD:
Sonic with 4x6 core and case

BORING ID:
B-3

WELL ID:
PZ-5

NORTHING:
1949067.5

EASTING:
1272460.6

GROUND ELEVATION:
279.9 ft

TOC ELEVATION:
283.01 ft

TOTAL WELL DEPTH:
27.2 ft below TOC


DEPTH TO WATER: (7/17/2018)
8.72 ft below TOC

LOGGED BY:
AJP

SAMPLING METHOD:
Continuous with 10 ft 4 in diameter core barrel

DATE STARTED:
5/15/2018

DATE COMPLETED:
6/15/2018

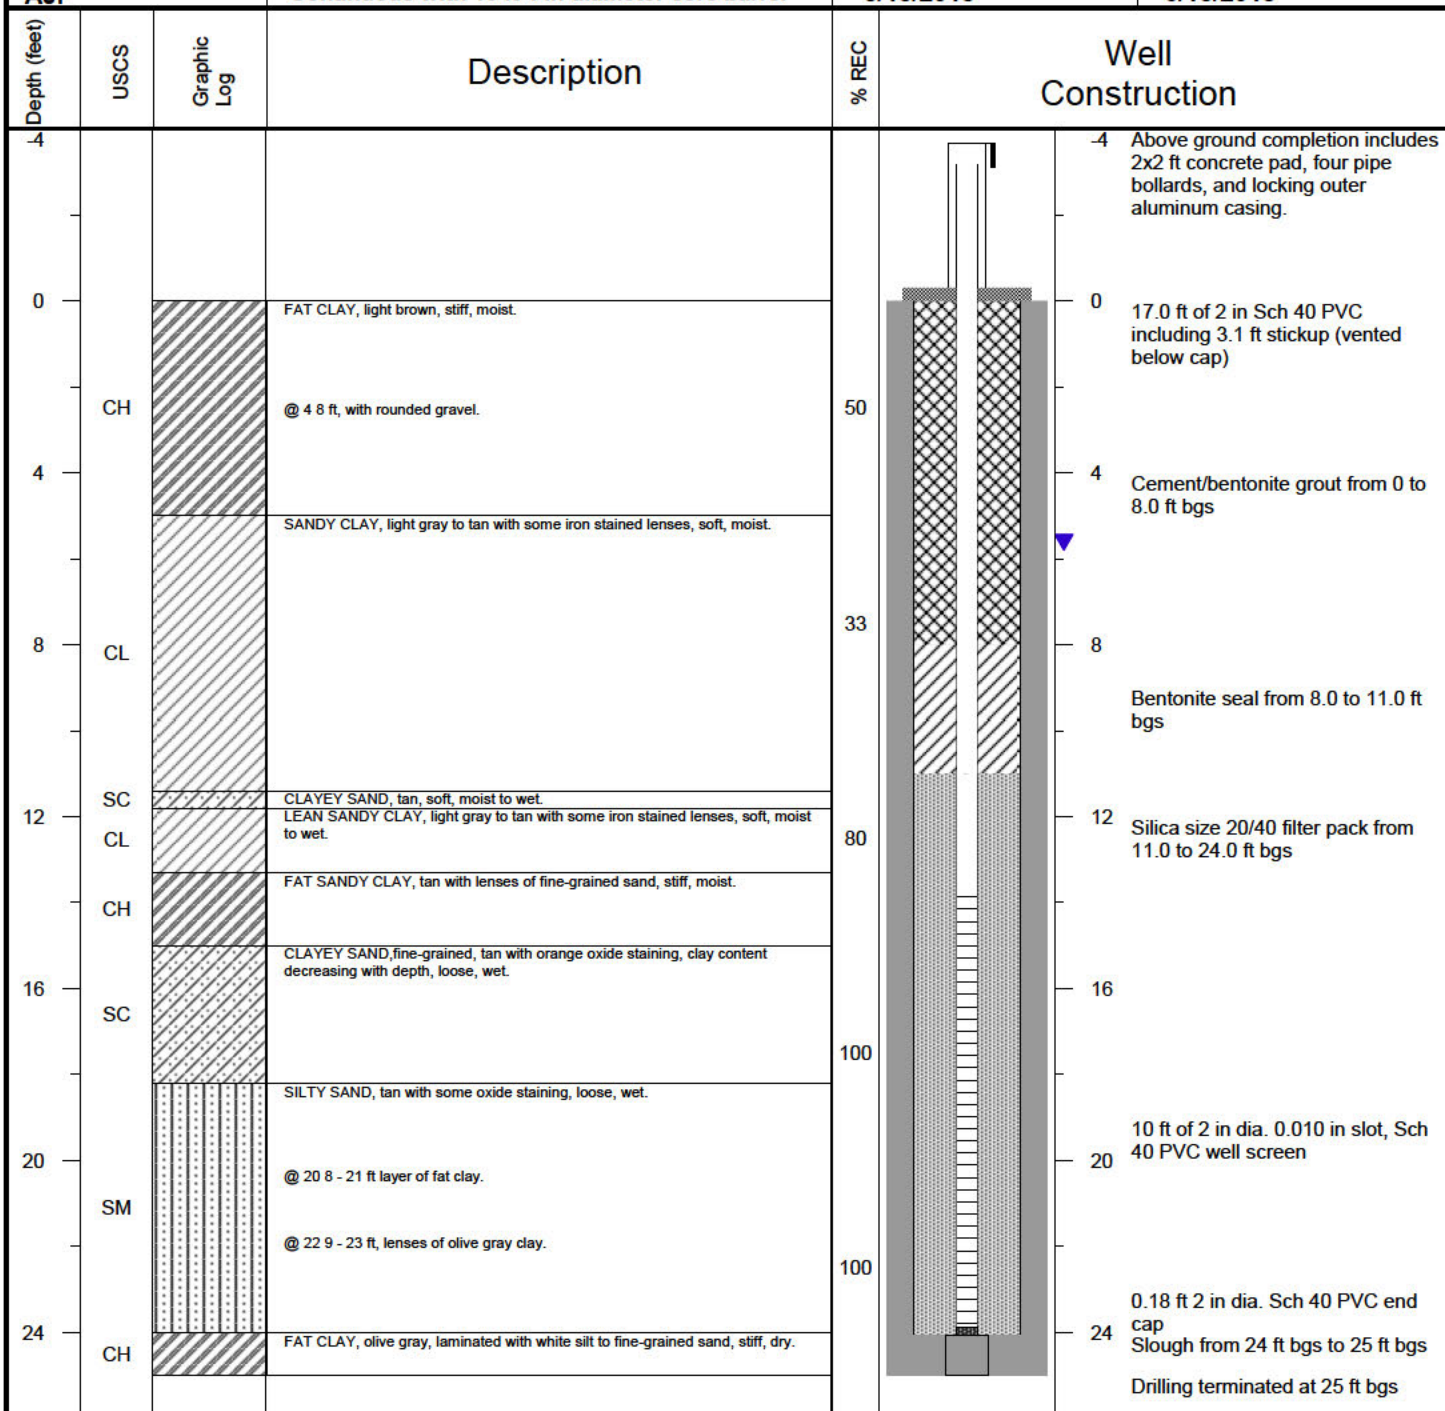


NOTES: Horizontal and vertical data are based on the Harmon Surveying report dated July 13, 2018 (AR State Plane NAD83 South and NAVD88).

 FTN Project # R07920-1845-001	PROJECT: Monitoring Well Installations		BORING ID: B-4		
	LOCATION: Entergy White Bluff Plant		WELL ID: N/A		
	DRILLING CONTRACTOR: Walker-Hill Environmental, Inc.		NORTHING: 1948619	EASTING: 1272718.6	
	DRILLING EQUIPMENT: Geoprobe 8150LS		GROUND SURFACE ELEV.: 280.8 ft NAVD88		
	DRILLING METHOD: Sonic with 4 in diameter core		TOTAL DEPTH: 10 ft bgs	DEPTH TO WATER: N/A	
LOGGED BY: AJP		SAMPLING METHOD: Continuous with 10 ft 4 in diameter core barrel		DATE STARTED: 5/17/2018	DATE COMPLETED: 5/17/2018

Depth (feet)	% REC	USCS	Graphic Log	Description
0		FILL		FILL
1				FAT CLAY with sand, yellowish orange with orange to red oxide staining, sand content increasing with depth, stiff, moist. @ 1.6-1.7 ft layer of white silt.
2				
3				
4	88			@ 4 ft FAT SANDY CLAY, light gray to olive gray, fine grained, sand content increases with depth, stiff, moist.
5		CH		@ 5-5.3 ft small gravel.
6				
7				
8				
9				
10				Boring terminated at 10 ft bgs.

NOTES:
Northings and eastings recorded using a Garmin eTrex30 and converted to AR State Plane NAD83 South
Borehole backfilled with bentonite to ground surface.




 FTN Project # R07920-1845-001	PROJECT: Monitoring Well Installations		BORING ID: B-5		
	LOCATION: Entergy White Bluff Plant		WELL ID: N/A		
	DRILLING CONTRACTOR: Walker-Hill Environmental, Inc.		NORTHING: 1948639.2	EASTING: 1271950.5	
	DRILLING EQUIPMENT: Geoprobe 8150LS		GROUND SURFACE ELEV.: 281.0 ft NAVD88		
	DRILLING METHOD: Sonic with 4 in diameter core		TOTAL DEPTH: 12 ft bgs	DEPTH TO WATER: N/A	
LOGGED BY: AJP		SAMPLING METHOD: Continuous with 10 ft 4 in diameter core barrel		DATE STARTED: 5/17/2018	DATE COMPLETED: 5/17/2018

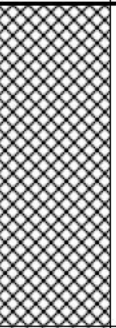Depth (feet)	% REC	USCS	Graphic Log	Description
0	66	FILL		FILL
1				
2				
3	100	CL		LEAN CLAY with sand, yellowish orange with yellow and orange staining, stiff, dry.
4				
5				
6				
7				
8	CH		FAT CLAY with sand, stiff, moist.	
9				
10				
11	CL		LEAN CLAY, light brown, silty, some fine-grained sand, trace fine-grained gravel, moist.	
12			Boring terminated at 12 ft bgs.	

NOTES:
Northings and eastings recorded using a Garmin eTrex30 and converted to AR State Plane NAD83 South
Borehole backfilled with bentonite to ground surface.



LOGGED BY:
AJP

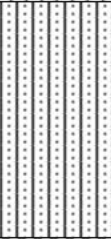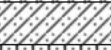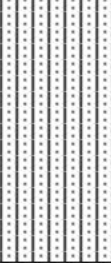Depth (feet)	% REC	USCS	Graphic Log	Description
0				
1		FILL		FILL
2				
3				
4				
5	25			
6		CL		LEAN CLAY with sand, tan with lenses of sand and greenish gray silt, soft, wet.
7				
8				
9				
10				
11				
12				
13		SM		SILTY SAND, tan with lenses of orange to yellow oxidized sand.
14				
15	100			@ 15 ft color changes to tan and greenish gray, increasing clay content with depth.
16				
17		CH		FAT SANDY CLAY, brown to tan with orange oxidation along sandy lenses, fine-grained sand, medium stiff, moist.
18				@ 18 ft color changes to olive gray.
19		SC		CLAYEY SAND, olive gray, decreasing clay with depth, medium stiff, moist to wet.
20				
21				
22				
23		SM		SILTY SAND, fine-grain, olive gray, medium stiff, saturated.
24				@ 24-25 ft then lenses of dark gray clay.
25	100			
26				
27				
28		CH		FAT CLAY with sand, olive gray to greenish gray clay with laminated lenses of white silt to fine-grained sand, stiff.
29				
30				Borehole terminated at 30 ft bgs.

NOTES: Northings and eastings recorded using a Garmin eTrex30 and converted to AR State Plane NAD83 South
Borehole backfilled with bentonite to ground surface.



FTN Project #
R07920-1845-001

LOGGED BY:
AJP

PROJECT:
Monitoring Well Installations

LOCATION:
Entergy White Bluff Plant

DRILLING CONTRACTOR:
Walker-Hill Environmental, Inc.

DRILLING EQUIPMENT:
Geoprobe 8150LS

DRILLING METHOD:
Sonic with 4x6 core and case

SAMPLING METHOD:
Continuous with 10 ft 4 in diameter core barrel

BORING ID:
B-7

WELL ID:
PZ-1

NORTHING:
1949513.9

EASTING:
1272146.8

GROUND ELEVATION:
281.9 ft


TOC ELEVATION:
284.94 ft

TOTAL WELL DEPTH:
27.1 ft below TOC

DEPTH TO WATER: (7/17/2018)
10.09 ft below TOC

DATE STARTED:
5/16/2018

DATE COMPLETED:
6/15/2018

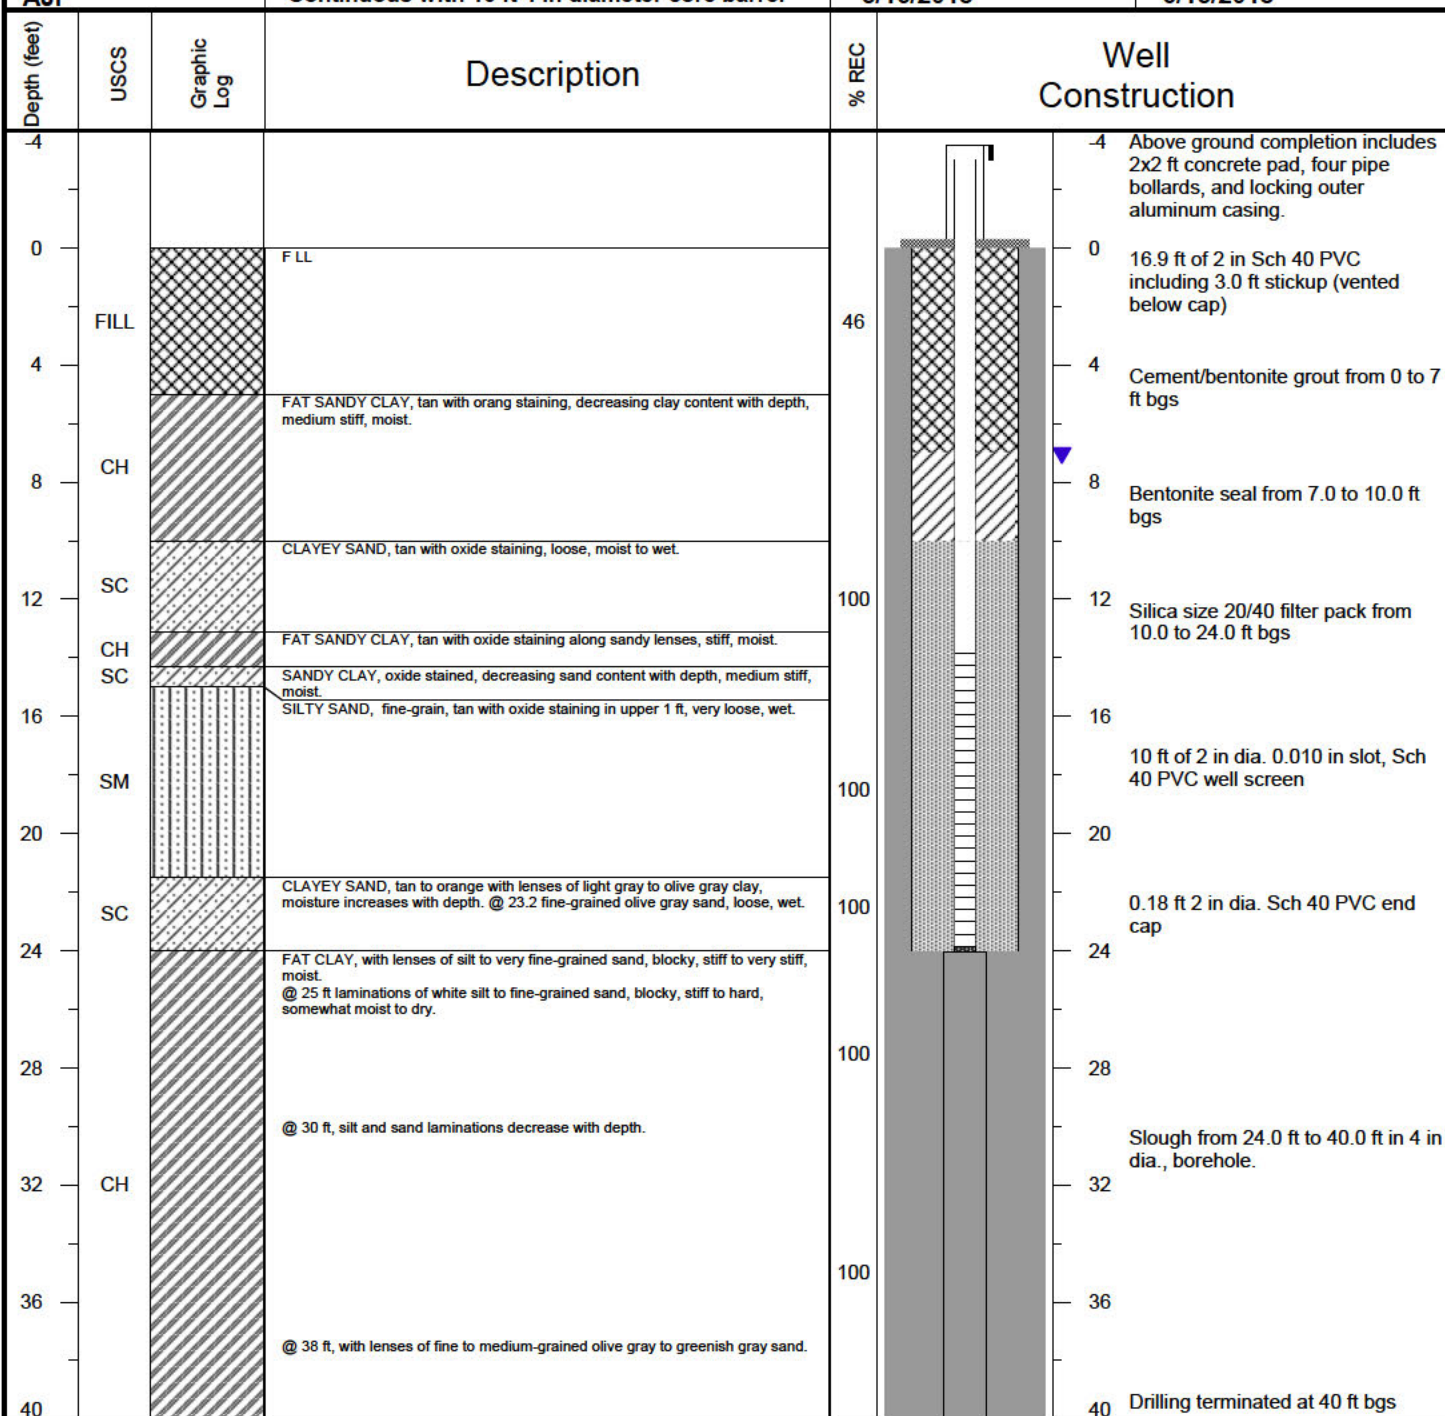

NOTES: Horizontal and vertical data are based on the Harmon Surveying report dated July 13, 2018 (AR State Plane NAD83 South and NAVD88).

FTN/ENTERGY WHITE BLUFF/AR
SUMMARY OF SOIL DATA

Sample Identification	Sample Type	Sample Depth	Soil Classification	Natural Moisture %	Atterberg Limits				Grain Size Distribution			Compaction		Gs	Unit Weight		Permeability (cm/sec)	Additional Tests Conducted (See Notes)
									% Finer No. 4 Sieve	% Finer No. 200 Sieve	% Finer .005 mm	Maximum Dry Density (lb/cuft)	Optimum Moisture %		Moisture %	Dry (lb/cuft)		
					L.L.	P.L.	P.I.	L.I.										
B-1	UD	3.0-5.0'	CH	29.0	63	17	46	0.27	100.0	88.9	59.5	-	-	-	29.0	92.8	1.6E-08	-
B-1	UD	8.0-10.0'	CL	25.0	44	15	29	0.35	100.0	53.8	40.4	-	-	2.57	25.0	93.9	-	T-CU w/pp
B-3	UD	5.0-7.0'	CL	24.1	37	17	20	0.37	100.0	73.3	47.7	-	-	-	24.1	98.7	2.2E-08	-
B-3	UD	10.0-12.0'	SC	21.6	32	20	12	0.18	100.0	41.9	31.0	-	-	2.58	21.6	100.9	-	T-CU w/pp
B-3	UD	15.0-17.0'	SC	19.0	34	15	19	0.23	100.0	28.2	22.0	-	-	-	19.0	110.5	6.3E-06	-
B-3	UD	20.0-22.0'	SM	31.5	NP	NP	NP	NP	100.0	18.1	9.5	-	-	-	31.5	79.2	-	DS
B-4	UD	8.0-10.0'	CH	33.5	59	30	29	0.13	100.0	94.7	51.5	-	-	-	33.5	86.1	4.6E-08	-
B-5	UD	3.0-5.0'	CL	26.6	42	21	21	0.28	95.4	73.1	28.0	-	-	2.69	26.6	91.7	-	T-CU w/pp
B-5	UD	10.0-12.0'	CL	17.1	35	16	19	0.07	97.6	90.3	46.0	-	-	-	17.1	113.8	1.5E-08	-
B-7	UD	5.0-7.0'	SM	20.5	34	26	8	-0.73	90.4	40.0	21.1			2.66	20.5	104.7	-	T-CU w/pp
B-7	UD	7.0-9.0'	CL	21.8	34	20	14	0.13	100.0	52.7	34.5	-	-	-	21.8	98.1	6.7E-07	-
B-7	UD	15.0-17.0'	SC	21.9	28	19	9	0.36	100.0	36.5	24.0	-	-	2.62	21.9	102.2	-	T-CU w/pp
RP-4	UD	20.0-22.0'	CL	22.2	44	15	29	0.24	93.0	66.9	39.5	-	-	2.67	22.2	101.8	-	T-CU w/pp
RP-4	UD	30.0-32.0'	CH	37.1	54	21	33	0.47	100.0	96.3	57.4			-	37.1	80.2	3.5E-07	-
RP-9	UD	30.0-32.0'	CH	30.2	54	24	30	0.19	100.0	98.8	44.0	-	-	2.67	30.2	88.9	-	C

ABBREVIATIONS: LIQUID LIMIT (LL)
PLASTIC LIMIT (PL)
PLASTICITY INDEX (PI)
LIQUIDITY INDEX (LI)
SPECIFIC GRAVITY (Gs)
MOISTURE (Mc)

NOTES: T = TRIAXIAL TEST
U = UNCONFINED COMPRESSION TEST
C = CONSOLIDATION TEST
DS = DIRECT SHEAR TEST
O = ORGANIC CONTENT
P = pH

FTN/ENTERGY WHITE BLUFF/AR
SUMMARY OF SOIL DATA

Sample Identification	Sample Type	Sample Depth	Soil Classification	Natural Moisture %	Atterberg Limits				Grain Size Distribution			Compaction		Gs	Unit Weight		Permeability (cm/sec)	Additional Tests Conducted (See Notes)
									% Finer No. 4 Sieve	% Finer No. 200 Sieve	% Finer .005 mm	Maximum Dry Density (lb/cuft)	Optimum Moisture %		Moisture %	Dry (lb/cuft)		
					L.L.	P.L.	P.I.	L.I.										
B-2	Bag	5.0-7.5'	CH	24.7	52	21	31	0.13	100.0	86.0	55.0	-	-	-	-	-	-	-
B-3 (P2-5)	Bag	13.0-14.0'	CL	23.3	40	19	21	0.18	100.0	54.1	41.0	-	-	-	-	-	-	-
B-3 (P2-5)	Bag	23.0-24.0'	SM	30.0	NP	NP	NP	NP	100.0	28.1	16.5	-	-	-	-	-	-	-
B-5	Bag	4.0-6.0'	ML	27.4	46	30	16	-0.17	100.0	70.7	33.0	-	-	-	-	-	-	-
B-5	Bag	9.0-10.0'	ML	26.3	49	31	18	-0.27	100.0	89.1	45.0	-	-	-	-	-	-	-
B-6	Bag	11.0-12.0'	SM	12.4	NP	NP	NP	NP	100.0	27.6	20.0	-	-	-	-	-	-	-
B-6	Bag	16.0-17.0'	CL	21.3	36	23	13	-0.11	100.0	54.2	38.0	-	-	-	-	-	-	-
B-6	Bag	22.0-24.0'	SM	10.9	NP	NP	NP	NP	100.0	28.6	18.9	-	-	-	-	-	-	-
B-7	Bag	18.0-20.0'	SM	22.8	NP	NP	NP	NP	100.0	21.4	15.0	-	-	-	-	-	-	-
RP-3	Bag	18.0-20.0'	CH	27.1	56	27	29	0.02	100.0	95.6	44.0	-	-	-	-	-	-	-
RP-3	Bag	29.0-30.0'	SM	22.4	NP	NP	NP	NP	100.0	26.3	20.0	-	-	-	-	-	-	-
RP-4	Bag	8.0-9.0'	CL	13.4	30	16	14	-0.17	100.0	50.8	29.0	-	-	-	-	-	-	-
RP-4	Bag	25.0-26.0'	ML	37.7	48	30	18	0.40	100.0	98.7	43.0	-	-	-	-	-	-	-
RP-5	Bag	15.0-18.0'	SC-SM	24.4	28	22	6	0.51	100.0	34.0	25.9	-	-	-	-	-	-	-
RP-7	Bag	16.6-17.4'	SC	22.3	36	19	17	0.20	100.0	46.7	34.0	-	-	-	-	-	-	-

ABBREVIATIONS: LIQUID LIMIT (LL)
PLASTIC LIMIT (PL)
PLASTICITY INDEX (PI)
LIQUIDITY INDEX (LI)
SPECIFIC GRAVITY (Gs)
MOISTURE (Mc)

NOTES: T = TRIAXIAL TEST
U = UNCONFINED COMPRESSION TEST
C = CONSOLIDATION TEST
DS = DIRECT SHEAR TEST
O = ORGANIC CONTENT
P = pH

18103173
7920-1845-001

7920-1845-001


ABBREVIATIONS: LIQUID LIMIT (LL)
PLASTIC LIMIT (PL)
PLASTICITY INDEX (PI)
LIQUIDITY INDEX (LI)
SPECIFIC GRAVITY (Gs)
MOISTURE (Mc)

Golder Associates Inc.

PARTICLE SIZE DISTRIBUTION & ATTERBERG LIMITS ASTM D421, D422, D4318

PROJECT NAME: FTN/ENERGY WHITE BLUFF/AR
SAMPLE ID: B-1
TYPE: UD

Depth: 3.0-5.0'

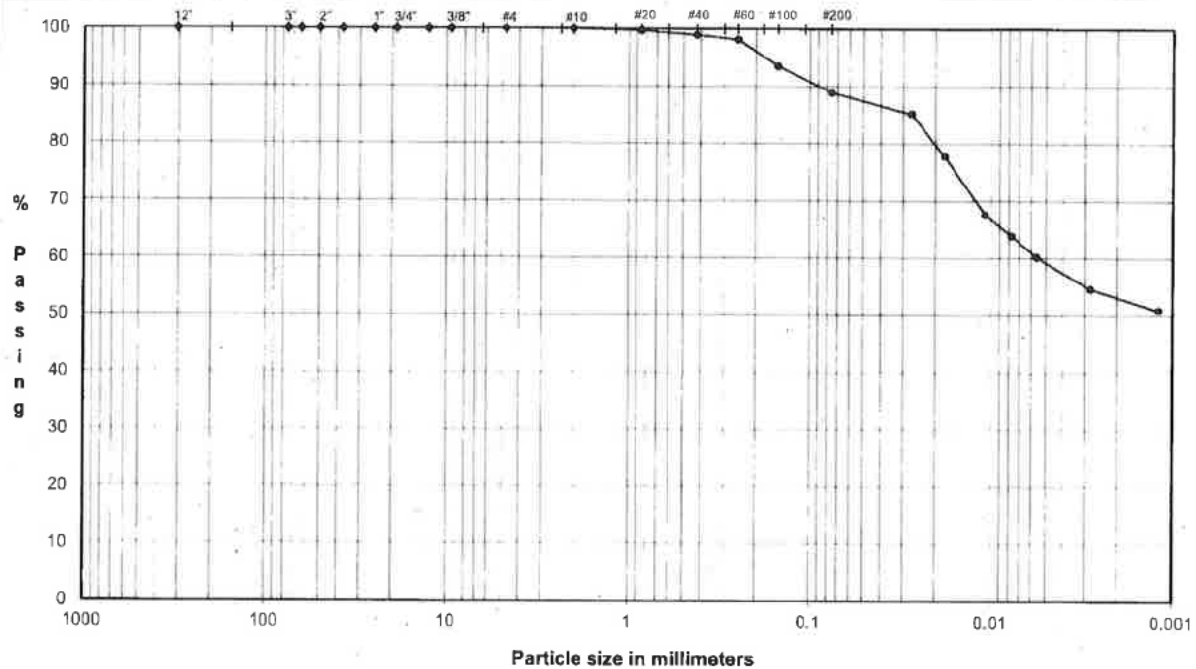


	Coarse	Fine	Coarse	Medium	Fine	Silt or Clay
COBBLES	GRAVEL		SAND			FINES

U.S. Standard Sieves Sizes and Numbers

Particle Size (mm)	% Passing	Classification	Percentage
12.0"	304.8	100.0	
3.0"	75.0	100.0	
2.5"	63.5	100.0	
2.0"	50.0	100.0	
1.5"	37.5	100.0	
1.0"	25.0	100.0	
0.75"	19.0	100.0	
0.50"	12.7	100.0	
0.375"	9.5	100.0	
#4	4.8	100.0	
#10	2.00	100.0	
#20	0.85	99.6	
#40	0.43	98.9	
#60	0.25	98.1	
#100	0.15	93.5	
#200	0.075	88.9	
		Fine Sand	10.0

Hydrometer Analysis

(mm)	% Finer	Classification	Percentage
0.027	85.2		
0.018	77.8		
0.011	67.6		
0.0078	63.9		
0.0056	60.2		
0.0028	54.6		
0.0012	50.9		
		Fines	88.9
		Silt or Clay	

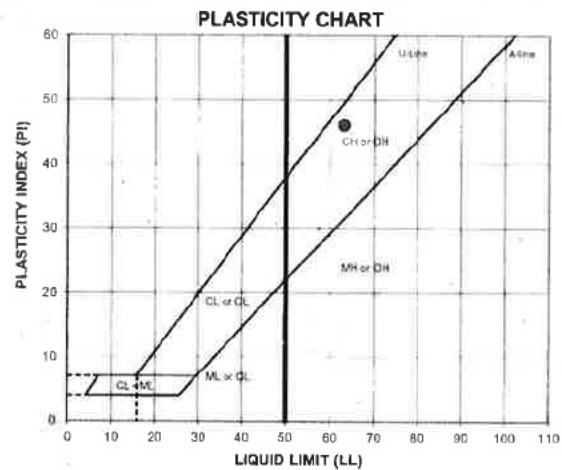

ATTERBERG LIMITS Method -B (Dry preparation)

LL	PL	PI	LI
29.0	63	17	46

LL (oven-dried)
0.75 - ORGANIC (LO/OL)

DESCRIPTION: CLAY, some fine to medium sand; yellowish brown.

USCS: CH

TECH TB
DATE 7/23/18
CHECK
REVIEW
APPROVE

FLEXIBLE WALL PERMEABILITY
ASTM D 5084
METHOD D, CONSTANT RATE OF FLOW

PROJECT TITLE **FTN/ENTERGY WHITE BLUFF/AR**
PROJECT NUMBER **18103173**
SAMPLE ID **B-1** **3.0-5.0'**
SAMPLE TYPE **UD**

Board # **12**
Flow Pump **2**
Flow Pump Speed **11**
Technician **FT**

COMMENTS

Sample Data, Initial

Height, inches	3.114	B-Value, f	0.97
Diameter, inches	2.836	Cell Pres.	88.0
Area, cm ²	40.75	Bot. Pres.	80.0
Volume, cm ³	322.35	Top Pres.	80.0
Mass, g	618.40	Tot. B.P.	80.0
Moisture Content, %	29.04	Head, max.	137.16
Dry Density, pcf	92.77	Head, min.	137.16
Spec. Gravity (assumed)	2.720	Max. Grad.	17.19
Volume Solids, cm ³	176.19	Min. Grad.	17.19
Volume Voids, cm ³	146.15		
Void Ratio	0.83		
Saturation, %	95.2%		

Sample Data, Final

Height, inches	3.142
Diameter, inches	2.858
Area, cm ²	41.39
Volume, cm ³	330.31
Mass, g	632.58
Moisture Content, %	31.99
Dry Density, pcf	90.54
Volume Solids, cm ³	176.19
Volume Voids, cm ³	154.12
Void Ratio	0.87
Saturation, %	99.5%

WATER CONTENTS

	Sample Initial	Sample Final
Wt Soil & Tare, i	618.40	715.61
Wt Soil & Tare, f	479.25	562.37
Wt Tare	0.00	83.41
Wt Moisture Lost	139.15	153.24
Wt Dry Soil	479.25	478.96
Water Content	29.04%	31.99%

DESCRIPTION

CLAY, some fine to medium sand; yellowish brown.

Flow Pump Rate **1.18E-05** cm³/sec

USCS **CH**

TIME FUNCTIONS, SECONDS								dP	Reading (psi)	Head (cm)	Gradient	Permeability (cm/sec)
DATE	DAY	HOUR	MIN	TEMP (°C)	dt (min)	dt,acc (min)	dt (sec)	dt,acc (sec)				
07/23/18	43304	9	0	20.5	0	0	0	0	1.95	137.16	17.19	1.6E-08
07/23/18	43304	9	5	20.5	5	5	300	300	1.95	137.16	17.19	1.6E-08
07/23/18	43304	9	10	20.5	5	10	300	600	1.95	137.16	17.19	1.6E-08
07/23/18	43304	9	15	20.5	5	15	300	900	1.95	137.16	17.19	1.6E-08 *
07/23/18	43304	9	20	20.5	5	20	300	1200	1.95	137.16	17.19	1.6E-08 *
07/23/18	43304	9	25	20.5	5	25	300	1500	1.95	137.16	17.19	1.6E-08 *
07/23/18	43304	9	30	20.5	5	30	300	1800	1.95	137.16	17.19	1.6E-08 *

*TRANSCRIBED FROM ORIGINAL DATA SHEETS

PERMEABILITY REPORTED AS ** **1.6E-08** cm/sec **


DATE **7/23/18**
CHECK **[Signature]**
REVIEW **[Signature]**
APPROVE

PARTICLE SIZE DISTRIBUTION & ATTERBERG LIMITS

ASTM D421, D422, D4318

PROJECT NAME: FTN/ENTERGY WHITE BLUFF/AR
 SAMPLE ID: B-1
 TYPE: UD

Depth: 8.0-10.0'

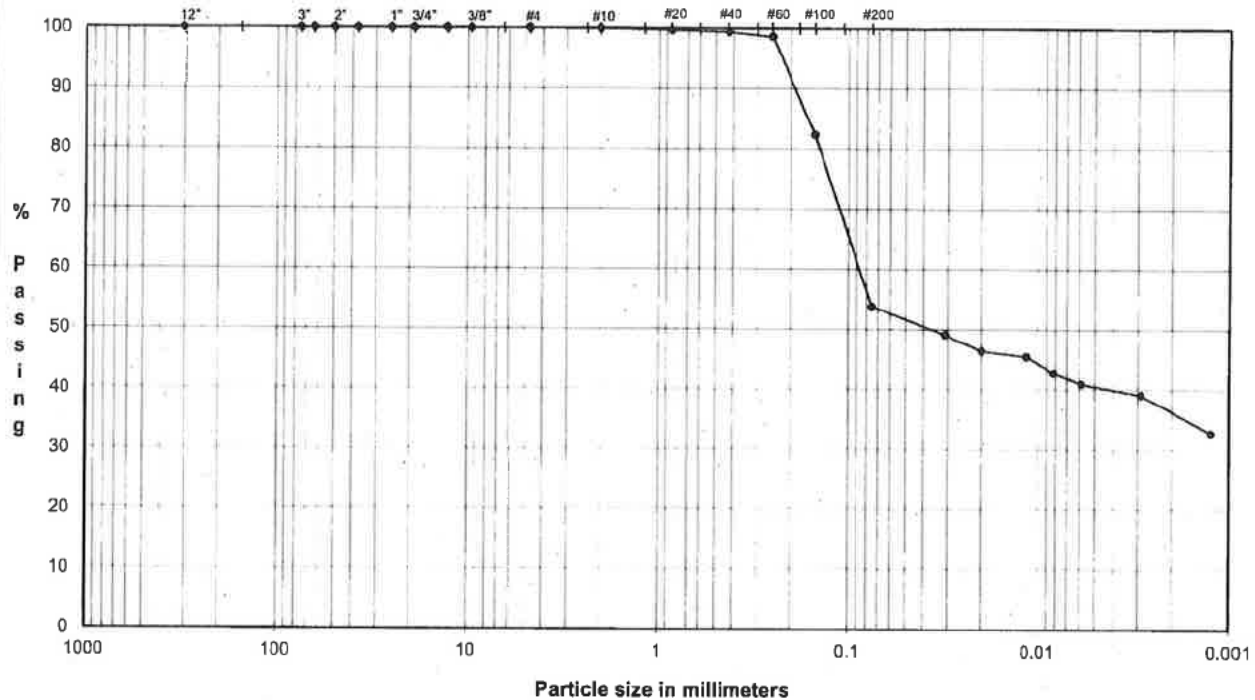

	Coarse	Fine	Coarse	Medium	Fine	Silt or Clay
COBBLES	GRAVEL		SAND			FINES

U.S. Standard Sieves Sizes and Numbers


Particle Size (mm)	% Passing	Classification	Percentage
12.0"	304.8	100.0	
3.0"	75.0	100.0	
2.5"	63.5	100.0	
2.0"	50.0	100.0	
1.5"	37.5	100.0	
1.0"	25.0	100.0	
0.75"	19.0	100.0	
0.50"	12.7	100.0	
0.375"	9.5	100.0	
#4	4.8	100.0	
#10	2.00	99.9	
#20	0.85	99.7	
#40	0.43	99.4	
#60	0.25	98.6	
#100	0.15	82.3	
#200	0.075	53.8	

Hydrometer Analysis

(mm)	% Finer		
0.031	49.1		
0.020	46.4		
0.011	45.5		
0.0082	42.8		
0.0059	40.9		
0.0029	39.1		
0.0012	32.8		

DESCRIPTION: SILTY CLAY and SAND, fine to coarse; yellowish brown and gray.

USCS: CL

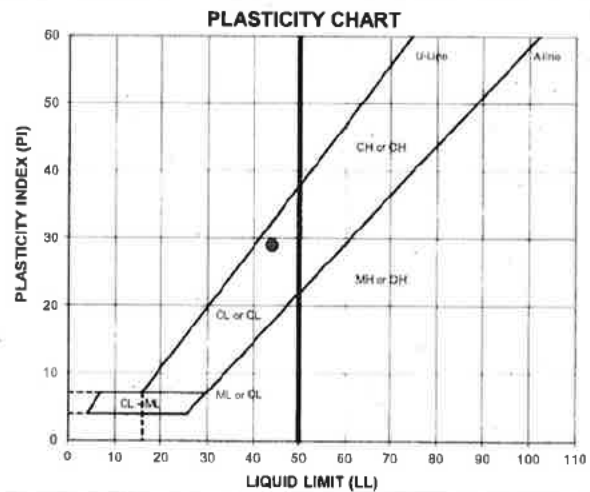

ATTERBERG LIMITS
 Method -B (Dry preparation)

LL	PL	PI	LI
25.0	44	15	29

LL (oven-dried)
 9.75 - ORGANIC
 (OL/OH)

TECH TB/HH/BA
 DATE 7/20/18
 CHECK
 REVIEW
 APPROVE

SPECIFIC GRAVITY OF SOILS
ASTM D-854
PYCNO METER METHOD

PROJECT TITLE	FTN/ENTERGY WHITE BLUFF/AR	SAMPLE ID	B-1
PROJECT NUMBER	18103173	SAMPLE TYPE	UD
TESTED FOR	Gs	SAMPLE DEPTH	8.0-10.0'

MOISTURE CONTENT OF MATERIAL PASSING THE #4 SIEVE

Weight Soil and Tare, Initial (gm)	203.53
Weight Soil and Tare, Final (gm)	203.11
Weight Of Tare (gm)	51.24
Weight Of Moisture (gm)	0.42
Weight Of Dry Soil (gm)	151.87
Hygroscopic Moisture In (%)	0.3%

Test Method

Method - B

Pycnometer Number

Weight Pycnometer Empty (gm)	24
Volume of Pycnometer (gm)	181.79
Weight Pycnometer and Water (gm)	499.61
Mass of Pycnometer and Water at the test Temperature (A)	680.37
Observed Temperature (Tb), for (Mb) In Degrees C	679.99
	24.50

Weight of Soil, Water & Pycnometer (gm)	(B)	710.61
Temperature, C		24.5
Density of water @ tested temperature (g/ml)		1.00

Tare Number		-
Weight of Dry Soil Slurry plus Tare		50.04
Weight of Tare		0.00
Weight of Dry Soil (gm)	(C)	50.04
Temperature Coefficient		0.9990

SPECIFIC GRAVITY (G)
 $G @ 20^{\circ} C = [C/(A-(B-C))] * (K)$

2.575

METHOD - A
METHOD - B

WET METHOD
OVEN-DRIED METHOD

METHOD OF AIR REMOVAL
VACUUM

Recommended Mass for Test Specimen

Soil Type	Specimen Dry Mass when using 500 ml Pycnometer
SP, SP-SM	100
SP-SC, SM, SC	75
SILT OR CLAY	50

TECH	TJ
DATE	7/20/18
CHECK	
REVIEW	
APPROVE	

Boring or Test Pit: **B-1**
Sample: **UD**
Depth: **8.0-10.0'** ft
Point No.: **1**

Initial
Length = **6.234** in
Diameter = **2.856** in
Wet Mass = **2.835** lb
Area = **6.406** in²
Volume = **39.937** in³
Specific Gravity = **2.57** (ASTM D854)
Dry Mass of Solids = **2.291** lb
Moisture Content = **23.8%**
Wet Unit Weight = **122.7** pcf
Dry Unit Weight = **99.1** pcf
Void Ratio = **0.62**
Percent Saturation = **99%**

After Consolidation
Length = **6.173** in
Diameter = **2.917** in
Area = **6.682** in² (Method B)
Volume = **41.249** in³
Moisture Content = **26.1%**
Wet Unit Weight = **121.0** pcf
Dry Unit Weight = **96.0** pcf
Void Ratio = **0.67**
Percent Saturation = **100%**

B Parameter = **0.99**
Shear Rate = **0.012%** /min.
 t_{50} = **5.84** min.
Strain at Failure = **3.2%**

Cell Pressure = **89.0** psi
Back Pressure = **80.0** psi
Confining Pressure = **9.0** psi

Boring or Test Pit: **B-1**
Sample: **UD**
Depth: **8.0-10.0'** ft
Point No.: **2**

Initial
Length = **6.070** in
Diameter = **2.869** in
Wet Mass = **2.565** lb
Area = **6.465** in²
Volume = **39.241** in³
Specific Gravity = **2.57** (ASTM D854)
Dry Mass of Solids = **2.079** lb
Moisture Content = **23.4%**
Wet Unit Weight = **112.9** pcf
Dry Unit Weight = **91.5** pcf
Void Ratio = **0.75**
Percent Saturation = **80%**

After Consolidation
Length = **5.950** in
Diameter = **2.847** in
Area = **6.365** in² (Method B)
Volume = **37.868** in³
Moisture Content = **26.9%**
Wet Unit Weight = **120.3** pcf
Dry Unit Weight = **94.8** pcf
Void Ratio = **0.69**
Percent Saturation = **100%**

B Parameter = **1.00**
Shear Rate = **0.012%** /min.
 t_{50} = **14.95** min.
Strain at Failure = **3.3%**

Cell Pressure = **98.0** psi
Back Pressure = **80.0** psi
Confining Pressure = **18.0** psi

Boring or Test Pit: **B-1**
Sample: **UD**
Depth: **8.0-10.0'** ft
Point No.: **3**

Initial
Length = **6.034** in
Diameter = **2.870** in
Wet Mass = **2.631** lb
Area = **6.469** in²
Volume = **39.035** in³
Specific Gravity = **2.57** (ASTM D854)
Dry Mass of Solids = **2.060** lb
Moisture Content = **27.7%**
Wet Unit Weight = **116.5** pcf
Dry Unit Weight = **91.2** pcf
Void Ratio = **0.76**
Percent Saturation = **94%**

After Consolidation
Length = **5.890** in
Diameter = **2.858** in
Area = **6.415** in² (Method B)
Volume = **37.784** in³
Moisture Content = **27.3%**
Wet Unit Weight = **119.9** pcf
Dry Unit Weight = **94.2** pcf
Void Ratio = **0.70**
Percent Saturation = **100%**

B Parameter = **0.97**
Shear Rate = **0.012%** /min.
 t_{50} = **9.87** min.
Strain at Failure = **2.3%**

Cell Pressure = **107.0** psi
Back Pressure = **80.0** psi
Confining Pressure = **27.0** psi

Notes: Sample description: **(CL) SILTY CLAY and SAND, fine to coarse; yellowish brown and gray.**
Atterberg limits: LL = **44** PL = **15** PI = **29** (ASTM D4318)
Percent finer: 3/4 in. = **100%** No. 4 = **100%** No. 200 = **54%** (ASTM D422, refer to separate report for gradation curve)
Specimen type: ☒ Intact ☐ Reconstituted
Moisture from: ☐ Cuttings ☒ Entire specimen
Saturation method: ☒ Wet ☐ Dry
Failure criterion: ☒ $(\sigma'_1/\sigma'_3)_{max}$ ☐ $(\sigma'_1-\sigma'_3)_{max}$ % strain
Membrane effect: ☒ Corrected ☐ Not Corrected

Golder Associates Inc.
Atlanta, Georgia

Job Short Title:
FTN/ENERGY WHITE BLUFF/AR

Sample:
B-1 UD 8.0-10.0'

Title:

ASTM D4767
CONSOLIDATED UNDRAINED TRIAXIAL COMPRESSION TEST REPORT
SAMPLE AND TEST DATA



Technician:
PWM/FT
Check: *[Signature]*

Reviewed: *[Signature]*
Approved:



Start Date:
7/17/2018

Job Number:
18103173

Figure:
1

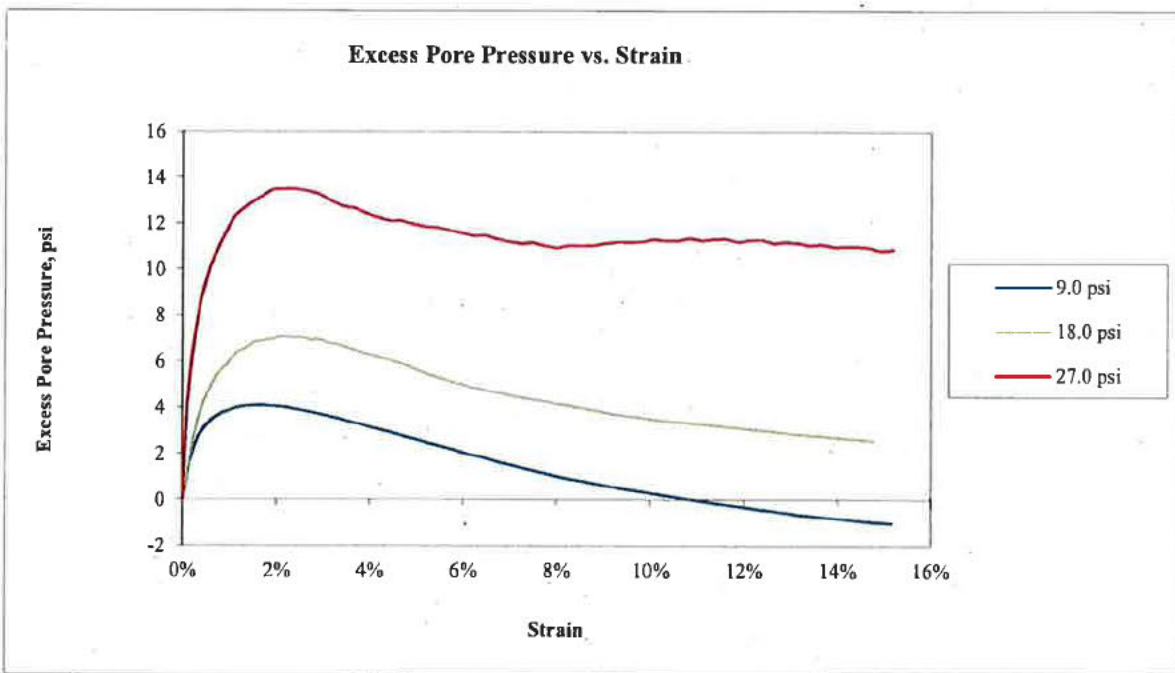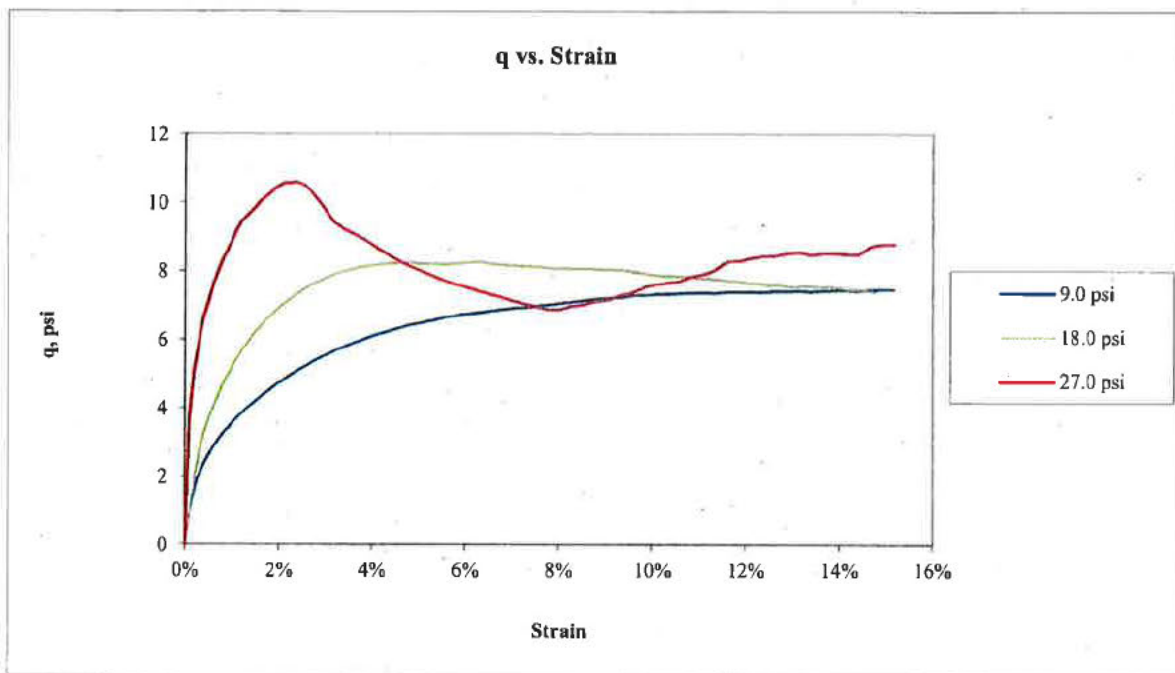


Golder Associates Inc. Atlanta, Georgia		Title: ASTM D4767 CONSOLIDATED UNDRAINED TRIAXIAL COMPRESSION TEST REPORT q AND EXCESS PORE PRESSURE PLOTS								
Job Short Title: FTN/ENTERGY WHITE BLUFF/AR		<table border="1" style="width: 100%; border-collapse: collapse;"> <tr> <td style="width: 15%; vertical-align: top;"> Technician: PWM/FT Check: </td> <td style="width: 15%; vertical-align: top;"> Reviewed: Approved: </td> <td style="width: 15%; vertical-align: top;"> Start Date: 7/17/2018 </td> <td style="width: 15%; vertical-align: top;"> Job Number: 18103173 </td> <td style="width: 10%; vertical-align: top;"> Figure: 2 </td> </tr> </table>				Technician: PWM/FT Check: 	Reviewed: Approved:	Start Date: 7/17/2018	Job Number: 18103173	Figure: 2
Technician: PWM/FT Check: 	Reviewed: Approved:					Start Date: 7/17/2018	Job Number: 18103173	Figure: 2		
Sample: B-1 UD 8.0-10.0'										

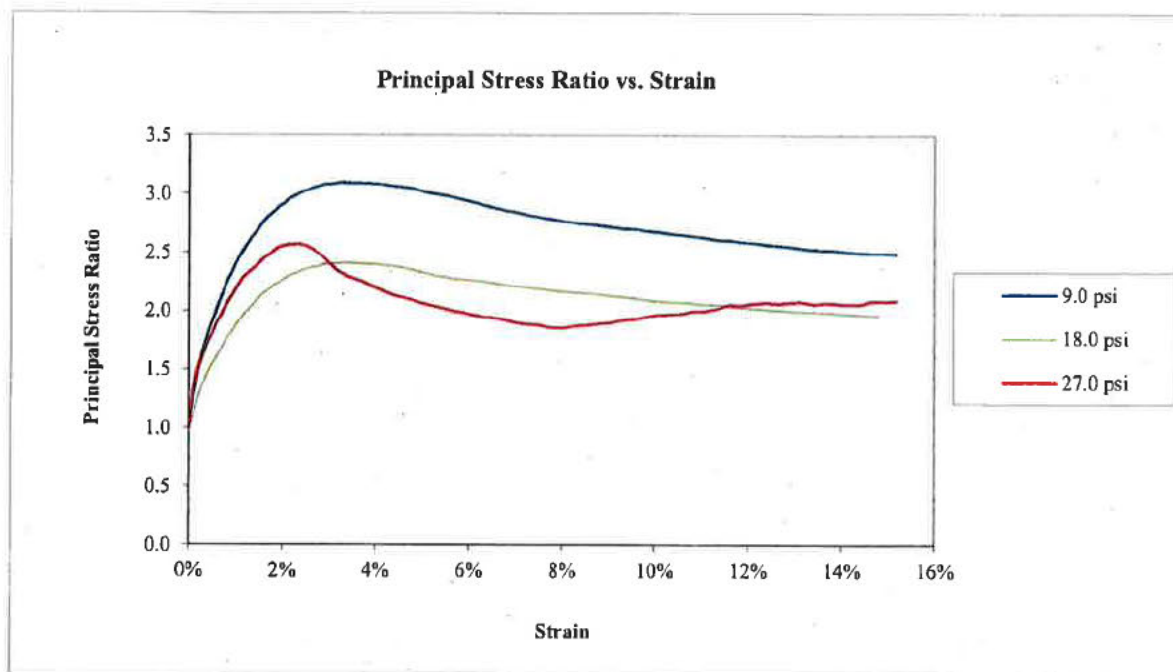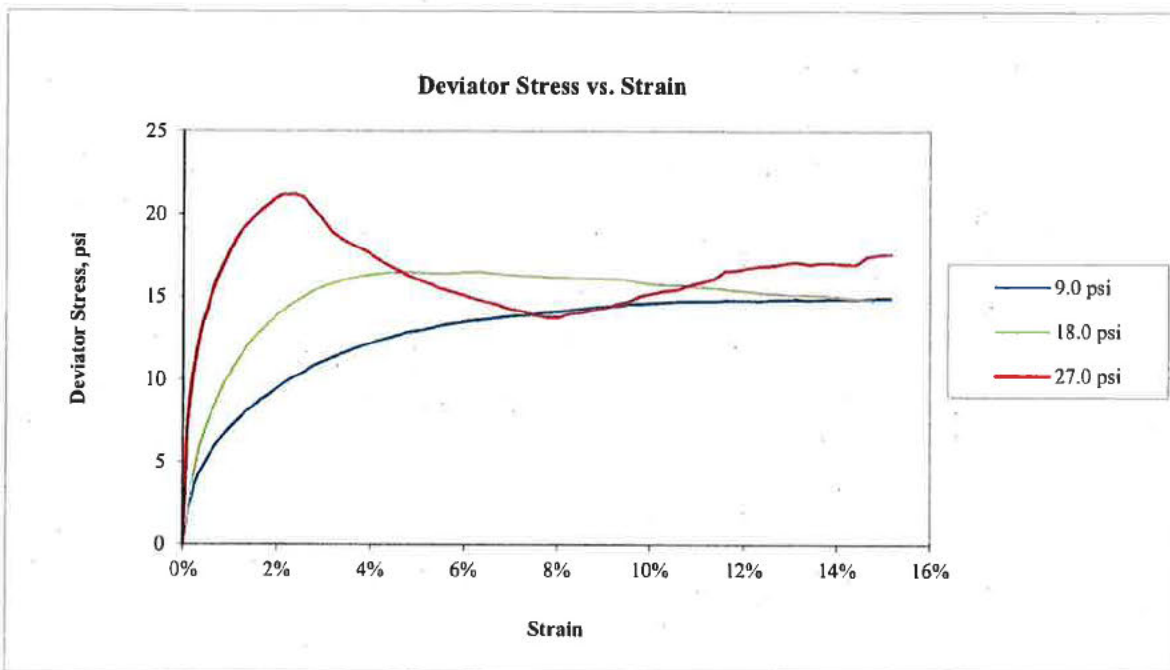

Golder Associates Inc. Atlanta, Georgia		Title: ASTM D4767 CONSOLIDATED UNDRAINED TRIAXIAL COMPRESSION TEST REPORT DEVIATOR STRESS AND PRINCIPAL STRESS RATIO PLOT				
Job Short Title: FTN/ENTERGY WHITE BLUFF/AR						
Sample: B-1 UD 8.0-10.0'		Technician: PWM/FT Check: <i>[Signature]</i>	Reviewed: <i>[Signature]</i> Approved:	Start Date: 7/17/2018	Job Number: 18103173	Figure: 3

Stress Path (p'-q) Plot

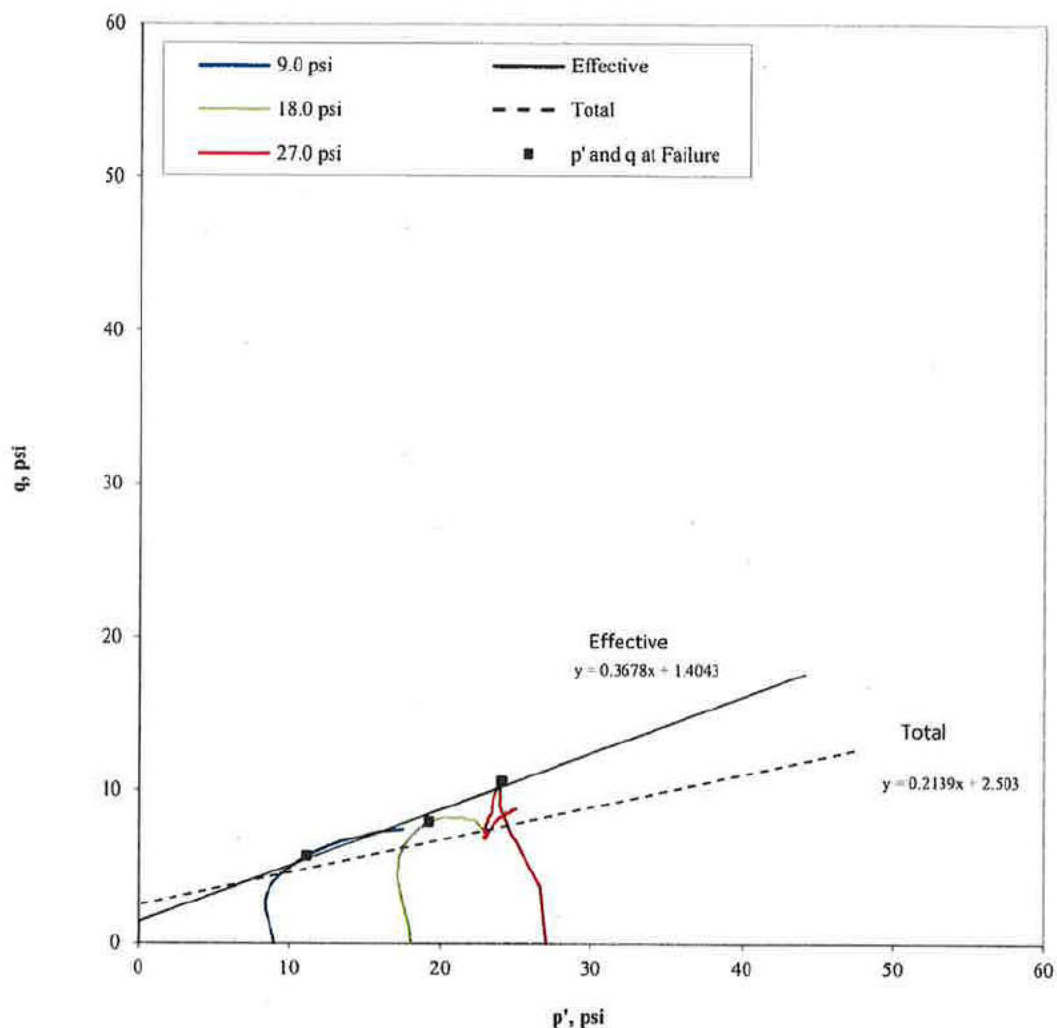

Confining Pressure (psi)	p at failure (psi)	p' at failure (psi)	q at failure (psi)
9.0	14.7	11.1	5.7
18.0	26.0	19.2	8.0
27.0	37.6	24.1	10.6

Effective

$\alpha' = 20.2$ degree

$a' = 1.4$ psi

Total

$\alpha = 12.1$ degree

$a = 2.5$ psi

Note: The laboratory testing relates only to the sample tested. GAI neither accepts responsibility for nor makes claims to the final use and purpose of the material.

Golder Associates Inc.
Atlanta, Georgia

Job Short Title:
FTN/ENTERGY WHITE BLUFF/AR

Title:

ASTM D4767
CONSOLIDATED UNDRAINED TRIAXIAL COMPRESSION TEST REPORT
STRESS PATH PLOT

Sample:

B-1 UD 8.0-10.0'

Technician:

PWM/FT

Check:

[Signature]

Reviewed:

[Signature]

Approved:

Start Date:

7/17/2018


Job Number:

18103173

Figure:

4

Mohr's Circle Diagram

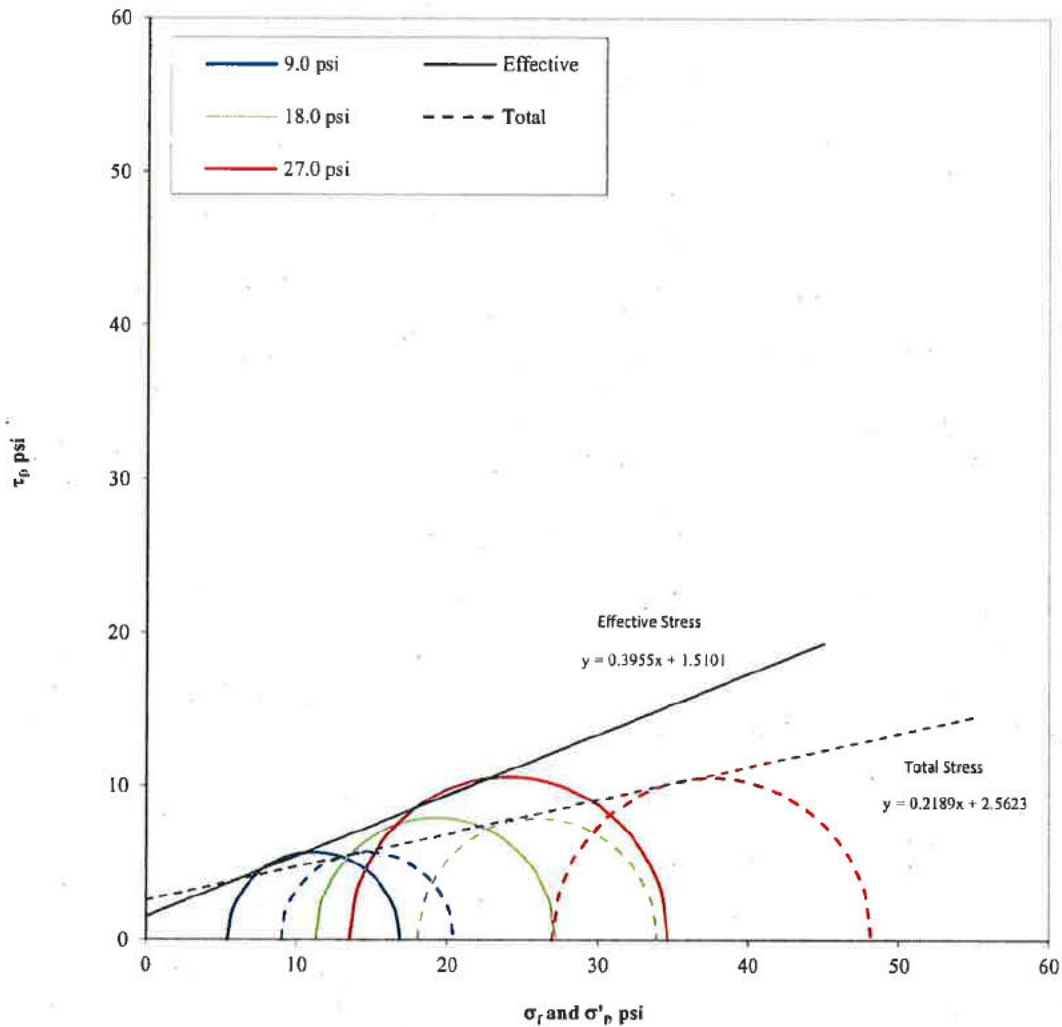

Confining Pressure (psi)	σ'_1 at failure (psi)	σ'_3 at failure (psi)	σ_1 at failure (psi)	σ_3 at failure (psi)
9.0	16.8	5.4	20.4	9.0
18.0	27.2	11.3	33.9	18.0
27.0	34.7	13.5	48.2	27.0

Effective

$\phi' = 21.6$ degree

$c' = 1.5$ psi

Total

$\phi = 12.3$ degree

$c = 2.6$ psi

Note: The laboratory testing relates only to the sample tested. GAI neither accepts responsibility for nor makes claims to the final use and purpose of the material.

Golder Associates Inc.
Atlanta, Georgia

Title:

ASTM D4767
CONSOLIDATED UNDRAINED TRIAXIAL COMPRESSION TEST REPORT
MOHR'S CIRCLE DIAGRAM

Job Short Title:

FTN/ENTERGY WHITE BLUFF/AR

Sample:

B-1 UD 8.0-10.0'

Technician:
PJM/FT

Check:
[Signature]

Reviewed:
[Signature]
Approved:

Start Date:

7/17/2018

Job Number:

18103173

Figure:

5

9.0 psi



18.0 psi



27.0 psi



NOTE: Pore pressure built up before shearing, adjusted results to initial backpressure.


Golder Associates Inc. Atlanta, Georgia		Title: ASTM D4767 CONSOLIDATED UNDRAINED TRIAXIAL COMPRESSION TEST REPORT							
Job Short Title: FTN/ENTERGY WHITE BLUFF/AR		SPECIMENS PHOTOGRAPH - <table border="1"> <tr> <td>9.0</td> <td>18.0</td> <td>27.0</td> <td>psi</td> </tr> </table>				9.0	18.0	27.0	psi
9.0	18.0	27.0	psi						
Sample: B-1 UD 8.0-10.0'		Technician: PWM/FT Check: <i>[Signature]</i>	Reviewed: <i>[Signature]</i> Approved:	Start Date: 7/17/2018	Job Number: 18103173				
				Figure: 6					

PARTICLE SIZE DISTRIBUTION & ATTERBERG LIMITS

ASTM D421, D422, D4318

PROJECT NAME: FTN/ENTERGY WHITE BLUFF/AR
 SAMPLE ID: B-2
 TYPE: Bag

Depth: 5.0-7.5'

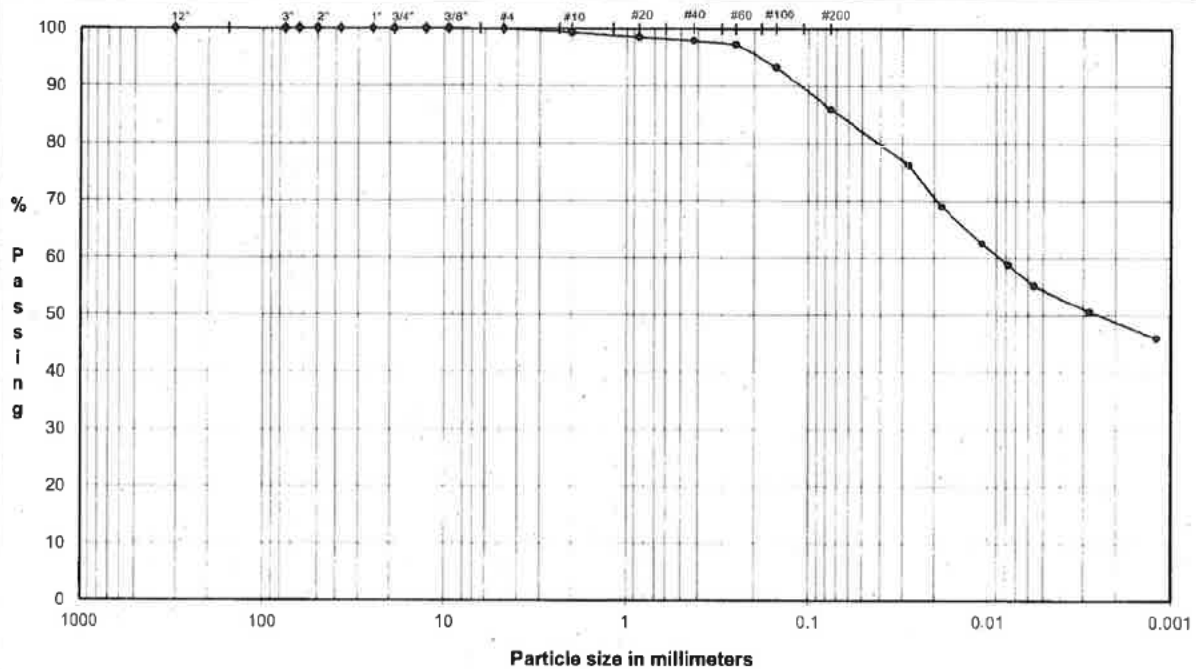

	Coarse	Fine	Coarse	Medium	Fine	Silt or Clay
COBBLES	GRAVEL		SAND			FINES

U.S. Standard Sieves Sizes and Numbers

Particle Size (mm)	% Passing	Classification	Percentage
12.0"	304.8	100.0	
3.0"	75.0	100.0	
2.5"	63.5	100.0	
2.0"	50.0	100.0	
1.5"	37.5	100.0	
1.0"	25.0	100.0	
0.75"	19.0	100.0	
0.50"	12.7	100.0	
0.375"	9.5	100.0	
#4	4.8	100.0	
#10	2.00	99.3	
#20	0.85	98.5	
#40	0.43	97.9	
#60	0.25	97.4	
#100	0.15	93.2	
#200	0.075	86.0	


(mm)	% Finer		
0.028	76.4		
0.018	69.0		
0.011	62.6		
0.0078	58.9		
0.0056	55.2		
0.0028	50.6		
0.0012	46.0		

DESCRIPTION: sandy CLAY, fine to coarse; yellowish brown.

USCS:

CH

PLASTICITY CHART

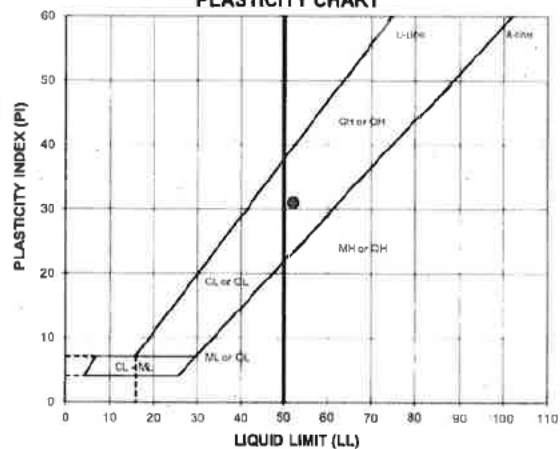

ATTERBERG LIMITS

Method -B (Dry preparation)

ML	LL	PL	PI	LI
24.7	52	21	31	0.13

LL (oven-dried)
 0.75 ORGANIC
 (OL CH)

TECH HH/BA/TB

DATE 8/1/18

CHECK


REVIEW

APPROVE

PARTICLE SIZE DISTRIBUTION & ATTERBERG LIMITS ASTM D421, D422, D4318

PROJECT NAME: **FTN/ENTERGY WHITE BLUFF/AR**
SAMPLE ID: **B-3**
TYPE: **UD**

Depth: **5.0-7.0'**

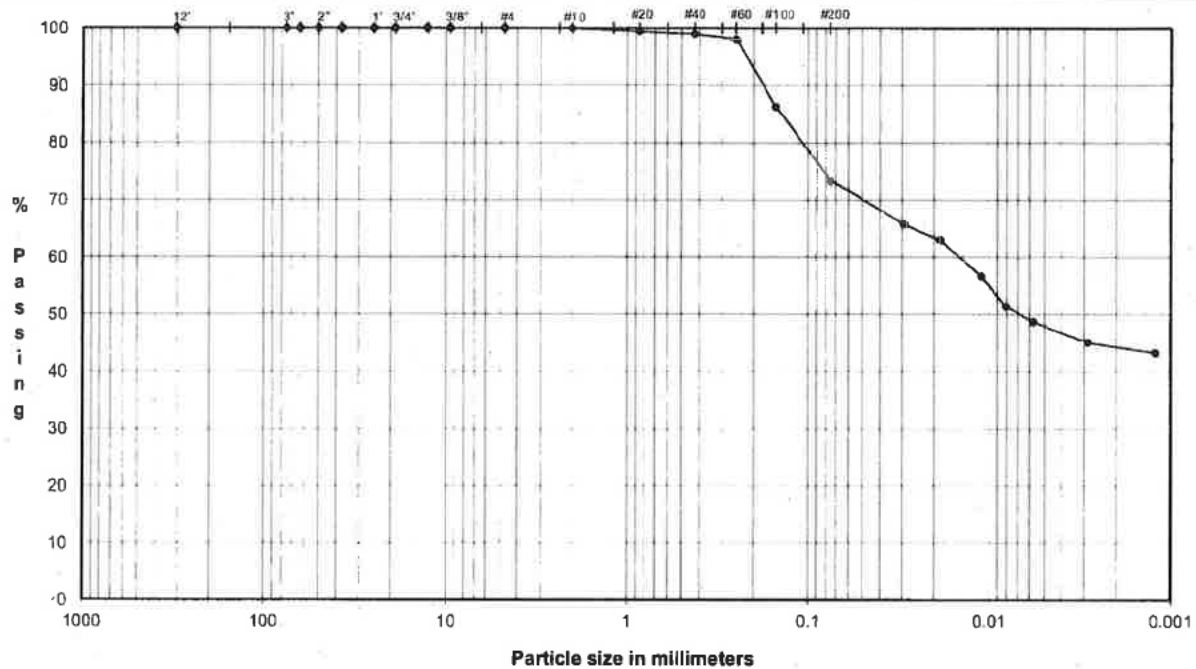

	Coarse	Fine	Coarse	Medium	Fine	Silt or Clay
COBBLES	GRAVEL		SAND			FINES


U.S. Standard Sieves Sizes and Numbers

Particle Size (mm)	% Passing	Classification	Percentage
12.0"	304.8	100.0	
3.0"	75.0	100.0	
2.5"	63.5	100.0	
2.0"	50.0	100.0	
1.5"	37.5	100.0	
1.0"	25.0	100.0	
0.75"	19.0	100.0	
0.50"	12.7	100.0	
0.375"	9.5	100.0	
#4	4.8	100.0	
#10	2.00	100.0	
#20	0.85	99.4	
#40	0.43	99.0	
#60	0.25	98.1	
#100	0.15	86.3	
#200	0.075	73.3	

(mm)	% Finer		
0.029	65.8		
0.019	63.1		
0.011	56.8		
0.0081	51.4		
0.0057	48.7		
0.0029	45.1		
0.0012	43.3		

DESCRIPTION: **sandy SILTY CLAY, fine to medium; yellowish brown, gray, and brown.**

USCS: **CL**

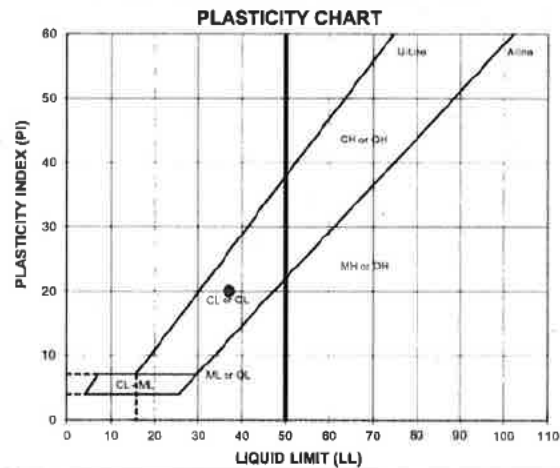

ATTERBERG LIMITS Method -B (Dry preparation)

M _L	LL	PL	PI	LI
24.1	37	17	20	0.37

LL (oven-dried)
0.75 - ORGANIC (LO/OH)

TECH: **BA/HH**
DATE: **7/26/18**
CHECK: *[Signature]*
REVIEW: *[Signature]*
APPROVE: *[Signature]*

FLEXIBLE WALL PERMEABILITY
ASTM D 5084
METHOD D, CONSTANT RATE OF FLOW

PROJECT TITLE FTN/ENTERGY WHITE BLUFF/AR
PROJECT NUMBER 18103173
SAMPLE ID B-3 5.0-7.0'
SAMPLE TYPE UD

Board # 9
Flow Pump 2
Flow Pump Speed 10
Technician FT

COMMENTS

Sample Data, Initial

Height, inches	3.147	B-Value, f	1.00
Diameter, inches	2.854	Cell Pres.	88.0
Area, cm ²	41.27	Bot. Pres.	80.0
Volume, cm ³	329.91	Top Pres.	80.0
Mass, g	647.92	Tot. B.P.	80.0
Moisture Content, %	24.12	Head, max.	187.10
Dry Density, pcf	98.74	Head, min.	187.10
Spec. Gravity (assumed)	2.750	Max. Grad.	23.47
Volume Solids, cm ³	189.83	Min. Grad.	23.47
Volume Voids, cm ³	140.08		
Void Ratio	0.74		
Saturation, %	89.9%		

Sample Data, Final

Height, inches	3.139
Diameter, inches	2.837
Area, cm ²	40.78
Volume, cm ³	325.16
Mass, g	656.52
Moisture Content, %	25.76
Dry Density, pcf	100.18
Volume Solids, cm ³	189.83
Volume Voids, cm ³	135.33
Void Ratio	0.71
Saturation, %	99.4%

WATER CONTENTS

	Sample Initial	Sample Final
Wt Soil & Tare, i	647.92	736.33
Wt Soil & Tare, f	522.03	601.84
Wt Tare	0.00	79.81
Wt Moisture Lost	125.89	134.49
Wt Dry Soil	522.03	522.03
Water Content	24.12%	25.76%

DESCRIPTION

sandy SILTY CLAY, fine to medium; yellowish brown, gray, and brown.

Flow Pump Rate 2.25E-05 cm³/sec

USCS CL

TIME FUNCTIONS, SECONDS								dP	Reading (psi)	Head (cm)	Gradient	Permeability (cm/sec)
DATE	DAY	HOUR	MIN	TEMP (°C)	dt (min)	dt,acc (min)	dt (sec)	dt,acc (sec)				
07/26/18	43307	13	0	22.3	0	0	0	0	2.66	187.10	23.47	2.2E-08
07/26/18	43307	13	5	22.3	5	5	300	300	2.66	187.10	23.47	2.2E-08
07/26/18	43307	13	10	22.3	5	10	300	600	2.66	187.10	23.47	2.2E-08
07/26/18	43307	13	15	22.3	5	15	300	900	2.66	187.10	23.47	2.2E-08 *
07/26/18	43307	13	20	22.3	5	20	300	1200	2.66	187.10	23.47	2.2E-08 *
07/26/18	43307	13	25	22.3	5	25	300	1500	2.66	187.10	23.47	2.2E-08 *
07/26/18	43307	13	30	22.3	5	30	300	1800	2.66	187.10	23.47	2.2E-08 *

*TRANSCRIBED FROM ORIGINAL DATA SHEETS

PERMEABILITY REPORTED AS ** 2.2E-08 cm/sec **

DATE 7/26/18
CHECK
REVIEW
APPROVE

Boring or Test Pit: **B-3**
Sample: **UD**
Depth: **10.0-12.0** ft
Point No.: **1**

Boring or Test Pit: **B-3**
Sample: **UD**
Depth: **10.0-12.0** ft
Point No.: **2**

Boring or Test Pit: **B-3**
Sample: **UD**
Depth: **10.0-12.0** ft
Point No.: **3**

Initial
Length = **6.001** in
Diameter = **2.829** in
Wet Mass = 2.610 lb
Area = 6.286 in²
Volume = 37.721 in³
Specific Gravity = **2.58** (ASTM D854)
Dry Mass of Solids = 2.117 lb
Moisture Content = **23.3%**
Wet Unit Weight = 119.6 pcf
Dry Unit Weight = 97.0 pcf
Void Ratio = 0.65
Percent Saturation = 92%

Initial
Length = **5.995** in
Diameter = **2.871** in
Wet Mass = 2.758 lb
Area = 6.474 in²
Volume = 38.810 in³
Specific Gravity = **2.58** (ASTM D854)
Dry Mass of Solids = 2.316 lb
Moisture Content = **19.1%**
Wet Unit Weight = 122.8 pcf
Dry Unit Weight = 103.1 pcf
Void Ratio = 0.56
Percent Saturation = 88%

Initial
Length = **5.996** in
Diameter = **2.858** in
Wet Mass = 2.793 lb
Area = 6.415 in²
Volume = 38.466 in³
Specific Gravity = **2.58** (ASTM D854)
Dry Mass of Solids = 2.285 lb
Moisture Content = **22.2%**
Wet Unit Weight = 125.5 pcf
Dry Unit Weight = 102.7 pcf
Void Ratio = 0.56
Percent Saturation = 102%

After Consolidation
Length = **5.941** in
Diameter = 2.844 in
Area = 6.353 in² (Method B)
Volume = 37.747 in³
Moisture Content = **25.5%**
Wet Unit Weight = 121.6 pcf
Dry Unit Weight = 96.9 pcf
Void Ratio = 0.66
Percent Saturation = 100%

After Consolidation
Length = **5.957** in
Diameter = 2.884 in
Area = 6.533 in² (Method B)
Volume = 38.920 in³
Moisture Content = **21.8%**
Wet Unit Weight = 125.2 pcf
Dry Unit Weight = 102.8 pcf
Void Ratio = 0.56
Percent Saturation = 100%

After Consolidation
Length = **5.930** in
Diameter = 2.879 in
Area = 6.508 in² (Method B)
Volume = 38.593 in³
Moisture Content = **22.1%**
Wet Unit Weight = 124.9 pcf
Dry Unit Weight = 102.3 pcf
Void Ratio = 0.57
Percent Saturation = 100%

B Parameter = **0.97**
Shear Rate = 0.012% /min.
t₅₀ = **28.79** min.
Strain at Failure = 2.3%

B Parameter = **0.97**
Shear Rate = 0.090% /min.
t₅₀ = **2.39** min.
Strain at Failure = 4.3%

B Parameter = **0.99**
Shear Rate = 0.090% /min.
t₅₀ = **1.03** min.
Strain at Failure = 4.7%

Cell Pressure = **90.0** psi
Back Pressure = **80.0** psi
Confining Pressure = 10.0 psi

Cell Pressure = **100.0** psi
Back Pressure = **80.0** psi
Confining Pressure = 20.0 psi

Cell Pressure = **110.0** psi
Back Pressure = **80.0** psi
Confining Pressure = 30.0 psi

Notes: Sample description: **(SC) SAND and SILTY CLAY, fine to coarse; light gray and yellow.**
Atterberg limits: LL = **32** PL = **20** PI = **12** (ASTM D4318)
Percent finer: 3/4 in. = **100%** No. 4 = **100%** No. 200 = **42%** (ASTM D422, refer to separate report for gradation curve)
Specimen type: ☒ Intact ☐ Reconstituted
Moisture from: ☐ Cuttings ☒ Entire specimen
Saturation method: ☒ Wet ☐ Dry
Failure criterion: ☒ (σ₁/σ₃)_{max} ☐ (σ₁/σ₃)_{max} % strain
Membrane effect: ☒ Corrected ☐ Not Corrected

Golder Associates Inc.
Atlanta, Georgia

Title:
ASTM D4767
CONSOLIDATED UNDRAINED TRIAXIAL COMPRESSION TEST REPORT
SAMPLE AND TEST DATA

Job Short Title:
FTN/ENERGY WHITE BLUFF/AR

Sample:
B-3 UD 10.0-12.0'



Technician:
PWM/FT
Check: *PWM*

Reviewed:
[Signature]
Approved:



Start Date:
8/24/2018

Job Number:
18103173

Figure:
1

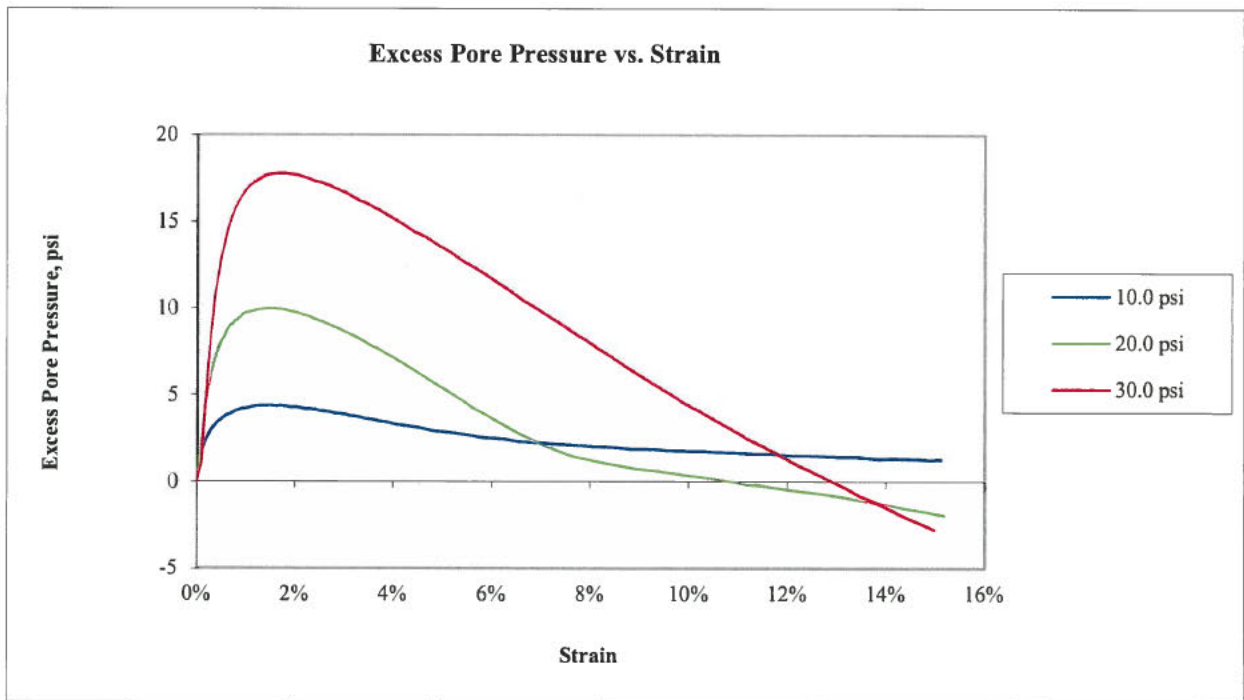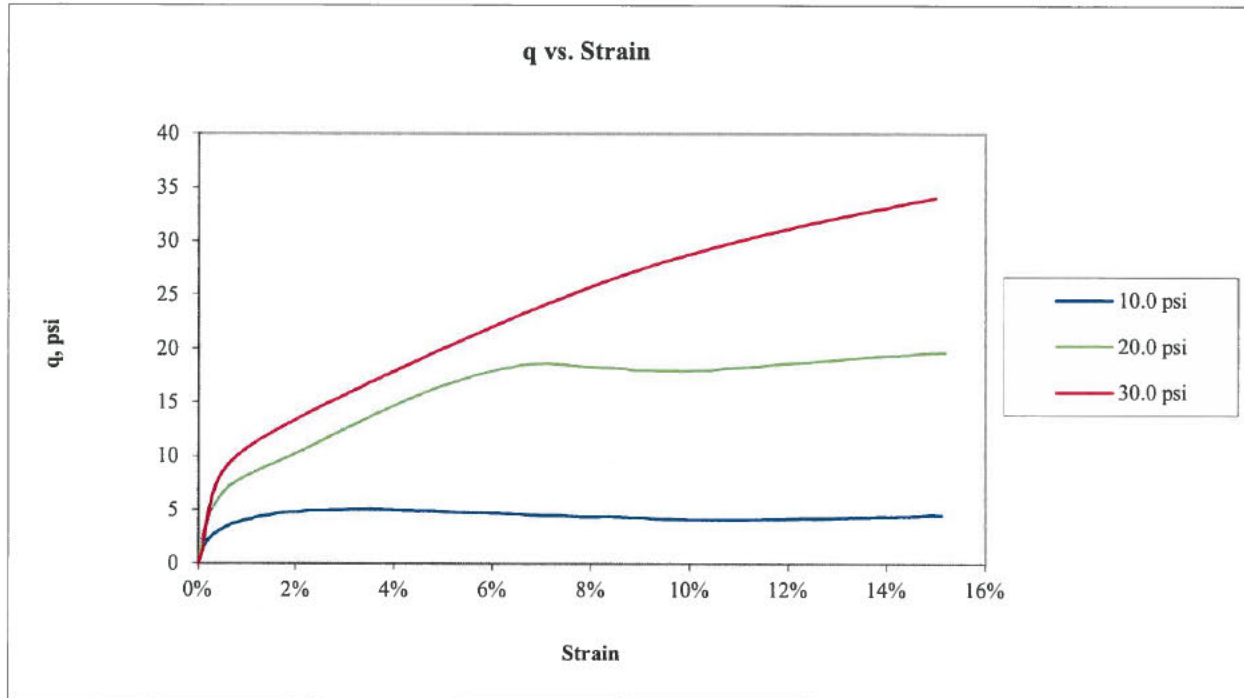


Golder Associates Inc. Atlanta, Georgia		Title: ASTM D4767 CONSOLIDATED UNDRAINED TRIAXIAL COMPRESSION TEST REPORT q AND EXCESS PORE PRESSURE PLOTS													
Job Short Title: FTN/ENTERGY WHITE BLUFF/AR		<table border="1" style="width: 100%; border-collapse: collapse;"> <tr> <td style="width: 15%; vertical-align: top;">Technician: PWM/FT</td> <td style="width: 15%; vertical-align: top;">Reviewed: </td> <td style="width: 15%; vertical-align: top;">Start Date:</td> <td style="width: 20%; vertical-align: top;">Job Number:</td> <td style="width: 10%; vertical-align: top;">Figure:</td> </tr> <tr> <td style="vertical-align: top;">Check: </td> <td style="vertical-align: top;">Approved:</td> <td style="vertical-align: top;">8/24/2018</td> <td style="vertical-align: top;">18103173</td> <td style="vertical-align: top;">2</td> </tr> </table>				Technician: PWM/FT	Reviewed: 	Start Date:	Job Number:	Figure:	Check: 	Approved:	8/24/2018	18103173	2
Technician: PWM/FT	Reviewed: 	Start Date:	Job Number:	Figure:											
Check: 	Approved:	8/24/2018	18103173	2											
Sample: B-3 UD 10.0-12.0'															

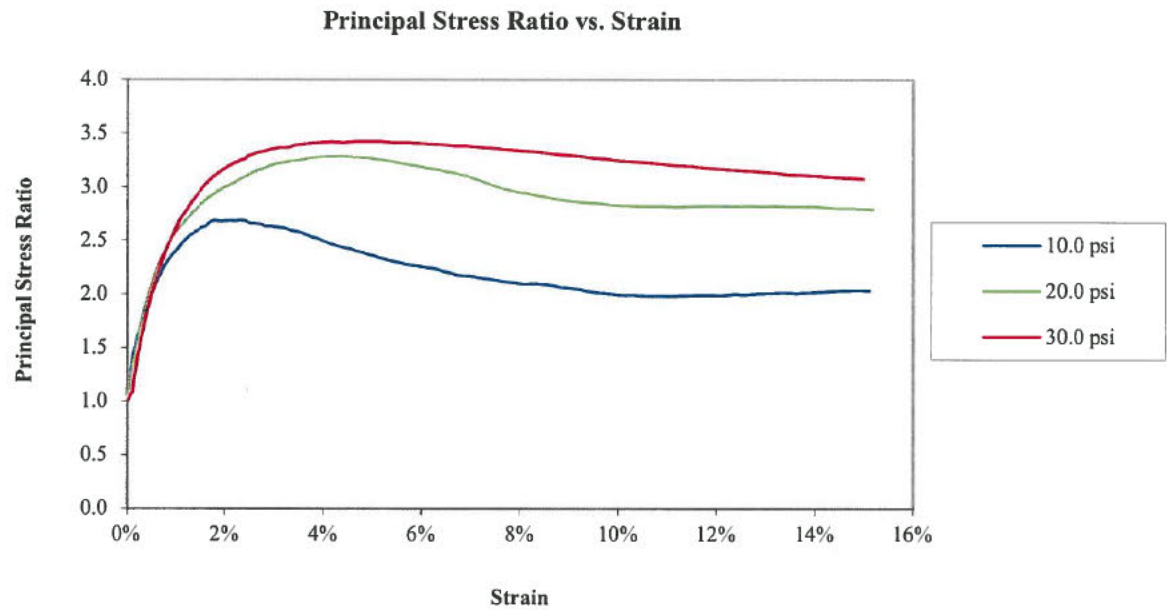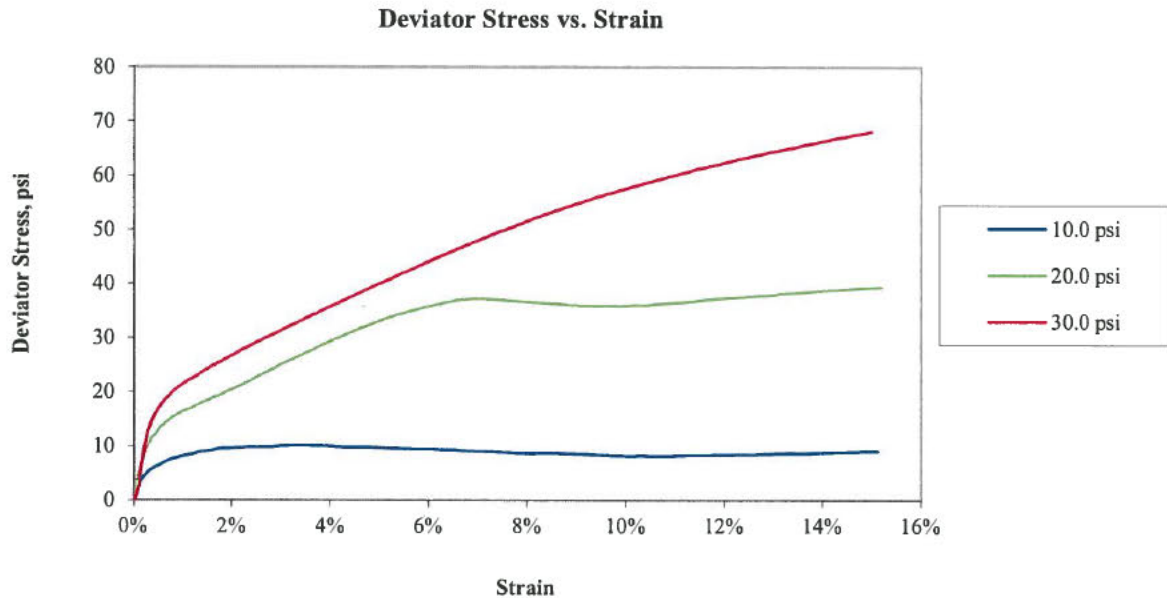

Golder Associates Inc. Atlanta, Georgia		Title: ASTM D4767 CONSOLIDATED UNDRAINED TRIAXIAL COMPRESSION TEST REPORT DEVIATOR STRESS AND PRINCIPAL STRESS RATIO PLOT													
Job Short Title: FTN/ENTERGY WHITE BLUFF/AR		<table border="1" style="width: 100%; border-collapse: collapse;"> <tr> <td style="width: 15%; padding: 5px;">Technician: PWM/FT</td> <td style="width: 15%; padding: 5px;">Reviewed: </td> <td style="width: 15%; padding: 5px;">Start Date:</td> <td style="width: 15%; padding: 5px;">Job Number:</td> <td style="width: 10%; padding: 5px;">Figure:</td> </tr> <tr> <td style="padding: 5px;">Check: </td> <td style="padding: 5px;">Approved:</td> <td style="padding: 5px;">8/24/2018</td> <td style="padding: 5px;">18103173</td> <td style="padding: 5px;">3</td> </tr> </table>				Technician: PWM/FT	Reviewed: 	Start Date:	Job Number:	Figure:	Check: 	Approved:	8/24/2018	18103173	3
Technician: PWM/FT	Reviewed: 					Start Date:	Job Number:	Figure:							
Check: 	Approved:	8/24/2018	18103173	3											
Sample: B-3 UD 10.0-12.0'															

Stress Path (p'-q) Plot

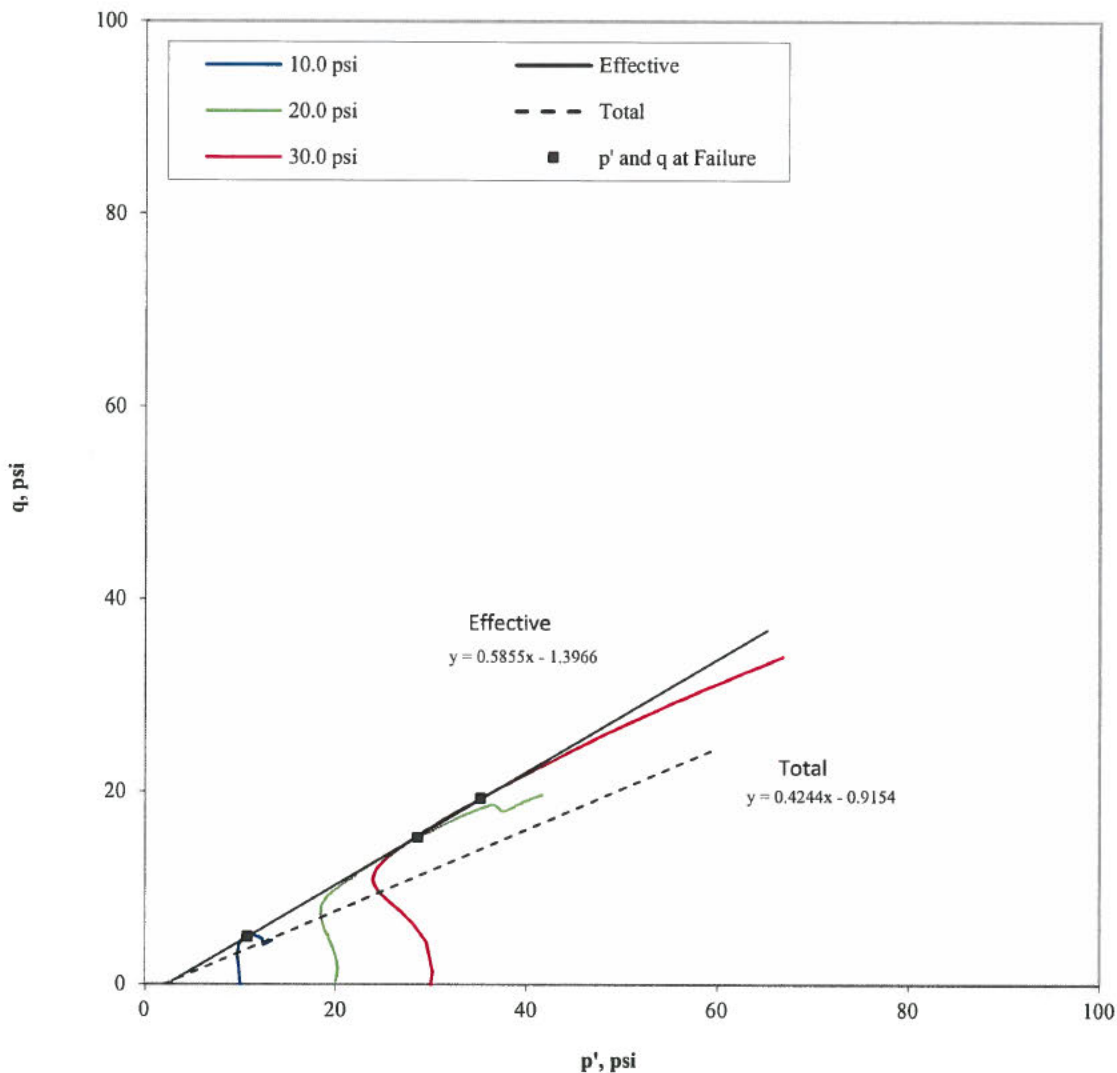


Confining Pressure (psi)	p at failure (psi)	p' at failure (psi)	q at failure (psi)
10.0	14.9	10.8	4.9
20.0	35.2	28.6	15.2
30.0	49.3	35.2	19.3

Effective	
$\alpha' =$	28.3 degree
$a' =$	0.0 psi
Total	
$\alpha =$	21.9 degree
$a =$	0.0 psi

Note: The laboratory testing relates only to the sample tested. GAI neither accepts responsibility for nor makes claims to the final use and purpose of the material.

Golder Associates Inc. Atlanta, Georgia		Title: ASTM D4767 CONSOLIDATED UNDRAINED TRIAXIAL COMPRESSION TEST REPORT STRESS PATH PLOT			
Job Short Title: FTN/ENERGY WHITE BLUFF/AR					
Sample: B-3 UD 10.0-12.0'		Technician: PWM/FT Check: <i>[Signature]</i>	Reviewed: <i>[Signature]</i> Approved:	Start Date: 8/24/2018	Job Number: 18103173
				Figure: 4	

Mohr's Circle Diagram

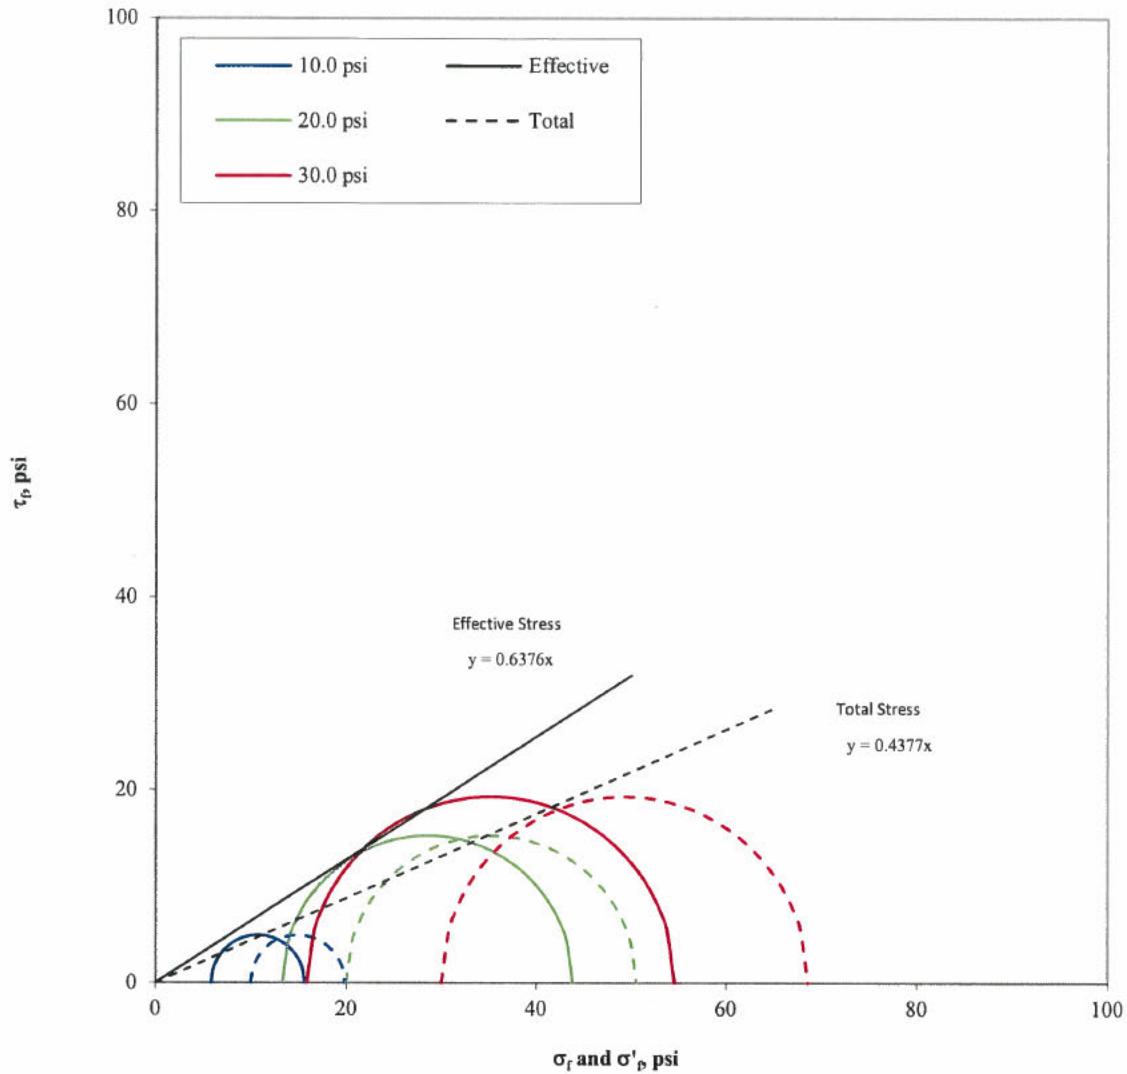

Confining Pressure (psi)	σ'_1 at failure (psi)	σ'_3 at failure (psi)	σ_1 at failure (psi)	σ_3 at failure (psi)
10.0	15.7	5.8	19.9	10.0
20.0	43.8	13.3	50.5	20.0
30.0	54.5	15.9	68.6	30.0

Effective

$\phi' = 32.5$ degree
 $c' = 0.0$ psi

Total

$\phi = 23.6$ degree
 $c = 0.0$ psi

Note: The laboratory testing relates only to the sample tested. GAI neither accepts responsibility for nor makes claims to the final use and purpose of the material.

Golder Associates Inc. Atlanta, Georgia		Title: ASTM D4767 CONSOLIDATED UNDRAINED TRIAXIAL COMPRESSION TEST REPORT MOHR'S CIRCLE DIAGRAM			
Job Short Title: FTN/ENTERGY WHITE BLUFF/AR					
Sample: B-3 UD 10.0-12.0'		Technician: PWM/FT Check: <i>[Signature]</i>	Reviewed: <i>[Signature]</i> Approved:	Start Date: 8/24/2018	Job Number: 18103173
				Figure: 5	

10.0 psi



20.0 psi



30.0 psi



Golder Associates Inc.
Atlanta, Georgia

Job Short Title:

FTN/ENTERGY WHITE BLUFF/AR

Title:

ASTM D4767
CONSOLIDATED UNDRAINED TRIAXIAL COMPRESSION TEST REPORT
SPECIMENS PHOTOGRAPH -

10.0

20.0

30.0

psi

Sample:

B-3 UD 10.0-12.0'

Technician:

PWM/FT

Reviewed:

Approved:

Start Date:

8/24/2018

Job Number:

18103173

Figure:


6

PARTICLE SIZE DISTRIBUTION & ATTERBERG LIMITS

ASTM D421, D422, D4318

PROJECT NAME: FTN/ENTERGY WHITE BLUFF/AR
 SAMPLE ID: B-3
 TYPE: UD

Depth: 10.0-12.0'

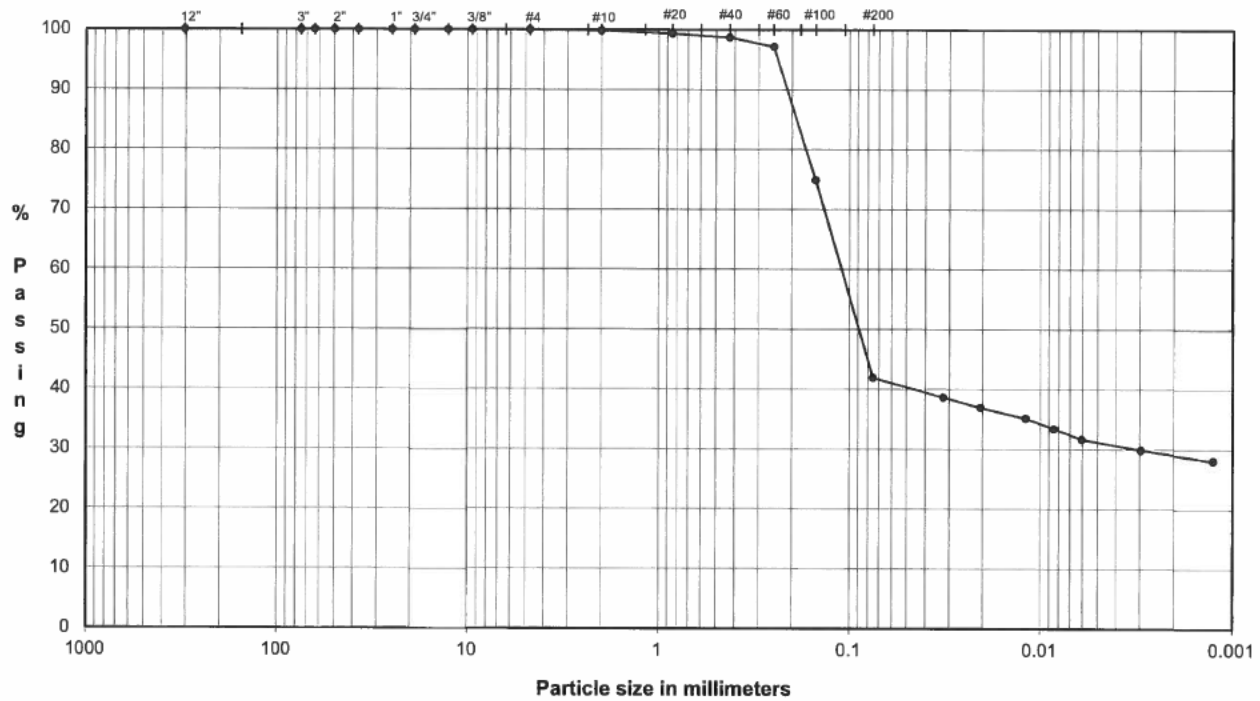

	Coarse	Fine	Coarse	Medium	Fine	Silt or Clay
COBBLES	GRAVEL		SAND			FINES

U.S. Standard Sieves Sizes and Numbers

Particle Size (mm)	% Passing	Classification	Percentage
12.0"	304.8	100.0	
3.0"	75.0	100.0	
2.5"	63.5	100.0	
2.0"	50.0	100.0	
1.5"	37.5	100.0	
1.0"	25.0	100.0	
0.75"	19.0	100.0	
0.50"	12.7	100.0	
0.375"	9.5	100.0	
#4	4.8	100.0	
#10	2.00	99.8	
#20	0.85	99.3	
#40	0.43	98.7	
#60	0.25	97.1	
#100	0.15	74.9	
#200	0.075	41.9	


Hydrometer Analysis

(mm)	% Finer		
0.032	38.7		
0.020	36.9		
0.012	35.1		
0.0085	33.4		
0.0060	31.6		
0.0030	29.9		
0.0012	28.1		

DESCRIPTION: SAND and SILTY CLAY, fine to coarse; light gray and yellow.

USCS: SC

PLASTICITY CHART

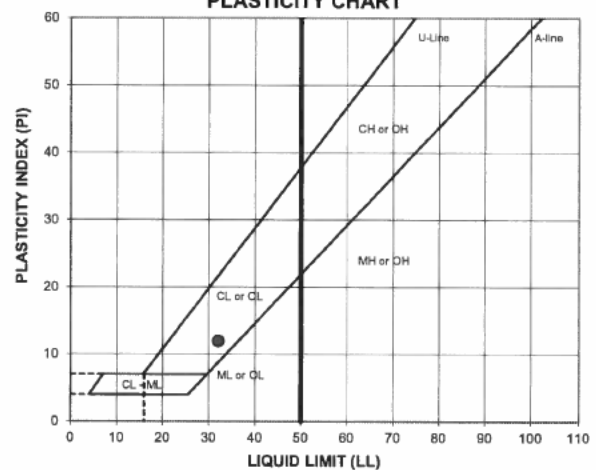

ATTERBERG LIMITS

Method -B (Dry preparation)

M _d	LL	PL	PI	LI
21.6	32	20	12	0.18

LL (oven-dried)
 < 0.75 - ORGANIC (LO/OH)


TECH TJ/BA/HH
 DATE 8/23/18
 CHECK [Signature]
 REVIEW [Signature]
 APPROVE [Signature]

PARTICLE SIZE DISTRIBUTION & ATTERBERG LIMITS

ASTM D421, D422, D4318

PROJECT NAME: FTM/ENERGY WHITE BLUFF/AR
 SAMPLE ID: B-3 (P2-5)
 TYPE: Bag

Depth: 13.0-14.0'

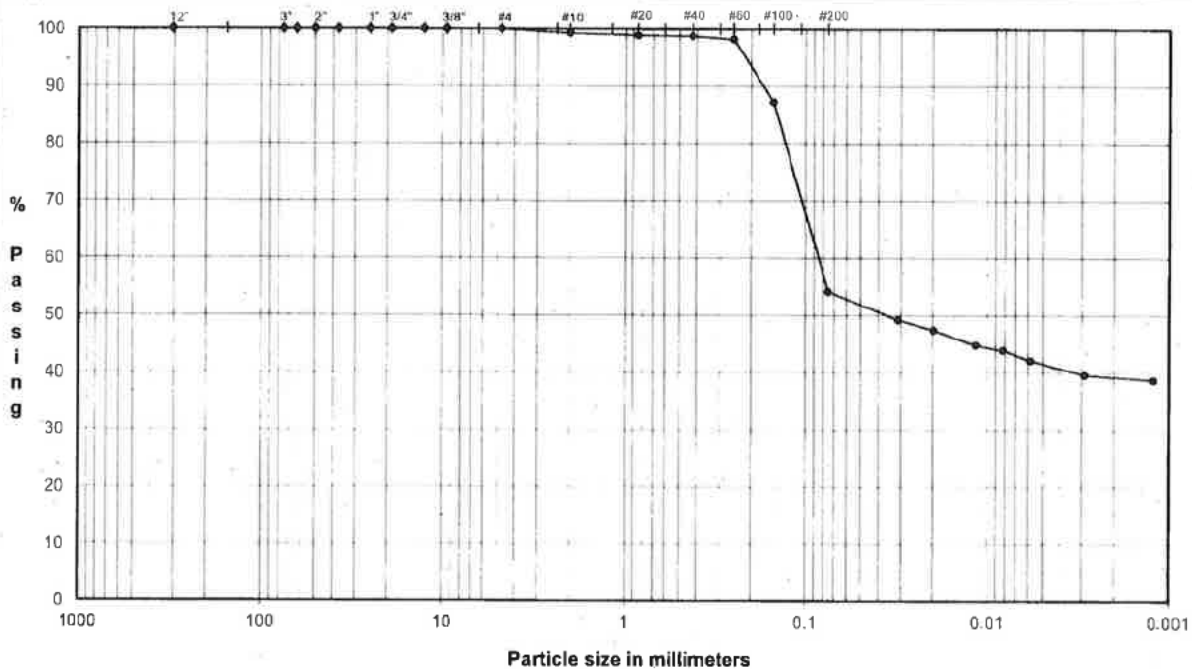

	Coarser	Fine	Coarse	Medium	Fine	Silt or Clay
COBBLES	GRAVEL		SAND			FINES

Particle Size

Particle Size (mm)	% Passing	Classification	Percentage
12.0"	100.0	Cobbles	0.0
3.0"	75.0		
2.5"	63.5		
2.0"	50.0		
1.5"	37.5		
1.0"	25.0	Coarse Gravel	0.0
0.75"	19.0		
0.50"	12.7		
0.375"	9.5	Fine Gravel	0.0
#4	4.8		
#10	2.00	Coarse Sand	0.7
#20	0.85		
#40	0.43	Medium Sand	0.5
#60	0.25		
#100	0.15	Fine Sand	44.7
#200	0.075		

U.S. Standard Sieves Sizes and Numbers


(mm)	% Finer	Classification	Percentage
0.031	49.2	Fines Silt or Clay	54.1
0.020	47.4		
0.012	44.8		
0.0082	43.9		
0.0058	42.2		
0.0029	39.5		
0.0012	38.7		

Hydrometer Analysis

DESCRIPTION: SILTY CLAY and SAND, fine to coarse; light gray.

USCS: CL

PLASTICITY CHART

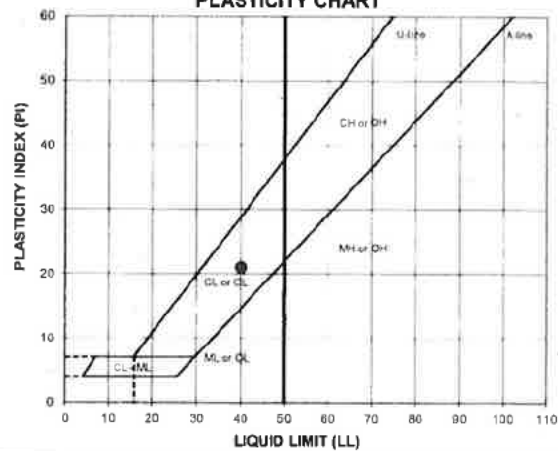

ATTERBERG LIMITS

Method -B (Dry preparation)

ML	LL	PL	PI	LI
23.3	40	19	21	0.18

LL (oven-dried)
 P75 (ORG-UNC)
 (CL-OH)

TECH: HH/BATJ
 DATE: 8/1/18
 CHECK: [Signature]
 REVIEW: [Signature]
 APPROVE: [Signature]

PARTICLE SIZE DISTRIBUTION & ATTERBERG LIMITS


ASTM D421, D422, D4318

PROJECT NAME: FTN/ENERGY WHITE BLUFF/AR

SAMPLE ID: B-3

Depth: 15.0-17.0'

TYPE: UD

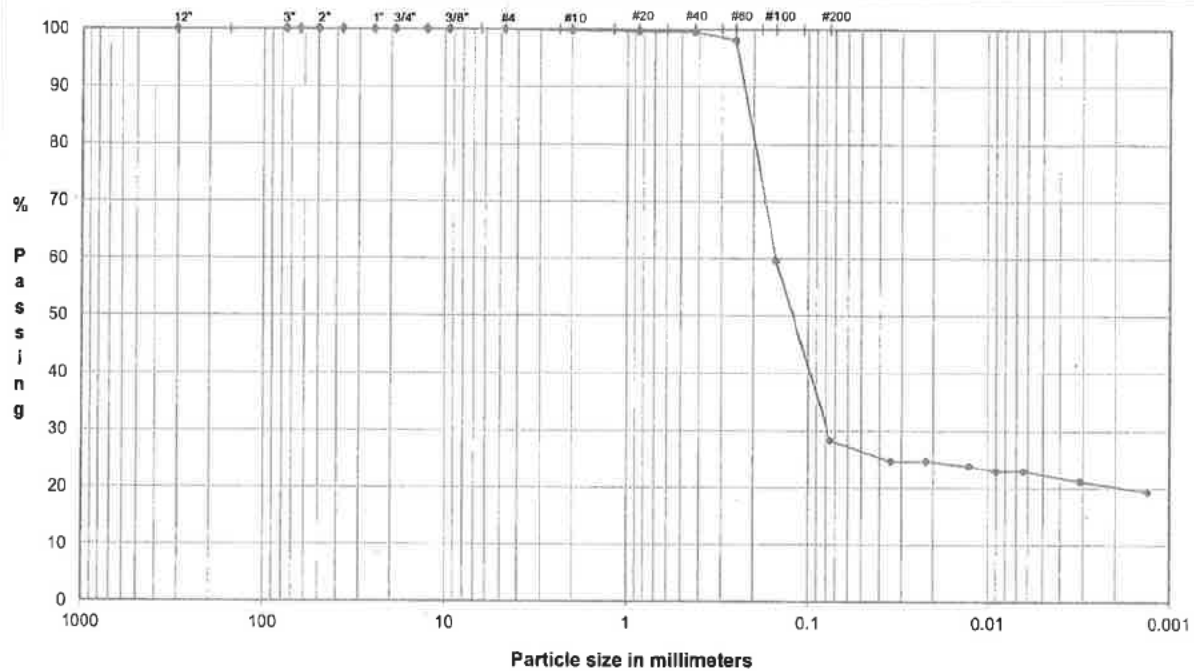


	Coarse	Fine	Coarse	Medium	Fine	Silt or Clay
COBBLES	GRAVEL		SAND			FINES

Particle Size

Particle Size (mm)	% Passing	Classification	Percentage
12.0"	304.8	100.0	
3.0"	75.0	100.0	
2.5"	63.5	100.0	
2.0"	50.0	100.0	
1.5"	37.5	100.0	
1.0"	25.0	100.0	
0.75"	19.0	100.0	
0.50"	12.7	100.0	
0.375"	9.5	100.0	
#4	4.8	100.0	
#10	2.00	99.8	
#20	0.85	99.6	
#40	0.43	99.6	
#60	0.25	98.1	
#100	0.15	59.6	
#200	0.075	28.2	

U.S. Standard Sieves Sizes and Numbers

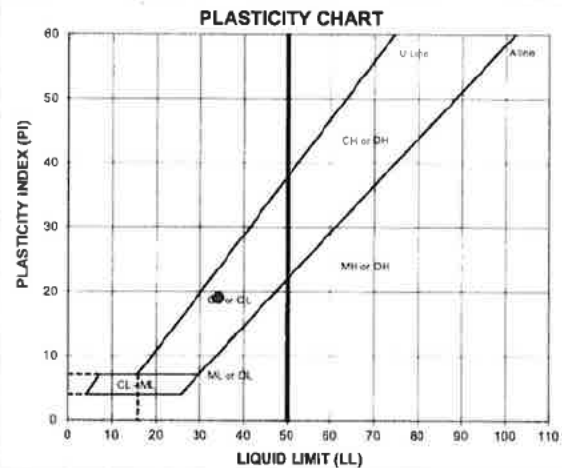ATTERBERG LIMITS
Method -B (Dry preparation)

ML	LL	PL	PI	LI
19.0	34	15	19	0.23

LL (oven-dried)
0.75 ORGANIC (LO/OL)

TECH TB/BA
DATE 6/19/18
CHECK [Signature]
REVIEW [Signature]
APPROVE [Signature]

DESCRIPTION: CLAYEY SAND, fine to coarse; light brown.

USCS: SC

FLEXIBLE WALL PERMEABILITY
ASTM D 5084
METHOD D, CONSTANT RATE OF FLOW

PROJECT TITLE **FTN/ENTERGY WHITE BLUFF/AR**
 PROJECT NUMBER **18103173**
 SAMPLE ID **B-3** **15.0-17.0'**
 SAMPLE TYPE **UD**

Board # **5**
 Flow Pump **2**
 Flow Pump Speed **5**
 Technician **FT**

COMMENTS

Sample Data, Initial

Height, inches	3.008	B-Value, f	0.99
Diameter, inches	2.839	Cell Pres.	88.0
Area, cm ²	40.84	Bot. Pres.	80.0
Volume, cm ³	312.03	Top Pres.	80.0
Mass, g	657.54	Tot. B.P.	80.0
Moisture Content, %	19.00	Head, max.	33.76
Dry Density, pcf	110.50	Head, min.	33.76
Spec. Gravity (assumed)	2.700	Max. Grad.	4.42
Volume Solids, cm ³	204.64	Min. Grad.	4.42
Volume Voids, cm ³	107.39		
Void Ratio	0.52		
Saturation, %	97.8%		

Sample Data, Final

Height, inches	3.009
Diameter, inches	2.848
Area, cm ²	41.10
Volume, cm ³	314.12
Mass, g	660.77
Moisture Content, %	19.59
Dry Density, pcf	109.76
Volume Solids, cm ³	204.64
Volume Voids, cm ³	109.47
Void Ratio	0.53
Saturation, %	98.9%

	Sample Initial	Sample Final
Wt Soil & Tare, i	657.54	742.00
Wt Soil & Tare, f	552.54	634.47
Wt Tare	0.00	85.52
Wt Moisture Lost	105.00	107.53
Wt Dry Soil	552.54	548.95
Water Content	19.00%	19.59%

DESCRIPTION

CLAYEY SAND, fine to coarse; light brown.

Flow Pump Rate **1.17E-03** cm³/sec

USCS **SC**

TIME FUNCTIONS, SECONDS									dP	Reading	Head	Gradient	Permeability
DATE	DAY	HOUR	MIN	TEMP	dt	dt,acc	dt	dt,acc					
				(°C)	(min)	(min)	(sec)	(sec)		(psi)	(cm)		(cm/sec)
06/19/18	43270	10	0	20.9	0	0	0	0	0.48	33.76	4.42		6.3E-06
06/19/18	43270	10	5	20.9	5	5	300	300	0.48	33.76	4.42		6.3E-06
06/19/18	43270	10	10	20.9	5	10	300	600	0.48	33.76	4.42		6.3E-06
06/19/18	43270	10	15	20.9	5	15	300	900	0.48	33.76	4.42		6.3E-06 *
06/19/18	43270	10	20	20.9	5	20	300	1200	0.48	33.76	4.42		6.3E-06 *
06/19/18	43270	10	25	20.9	5	25	300	1500	0.48	33.76	4.42		6.3E-06 *
06/19/18	43270	10	30	20.9	5	30	300	1800	0.48	33.76	4.42		6.3E-06 *

*TRANSCRIBED FROM ORIGINAL DATA SHEETS


PERMEABILITY REPORTED AS ** **6.3E-06** cm/sec **

DATE **6/19/18**
 CHECK **[Signature]**
 REVIEW **[Signature]**
 APPROVE

ASTM D421, D422, D4318

Depth: 20.0-22.0'


UD

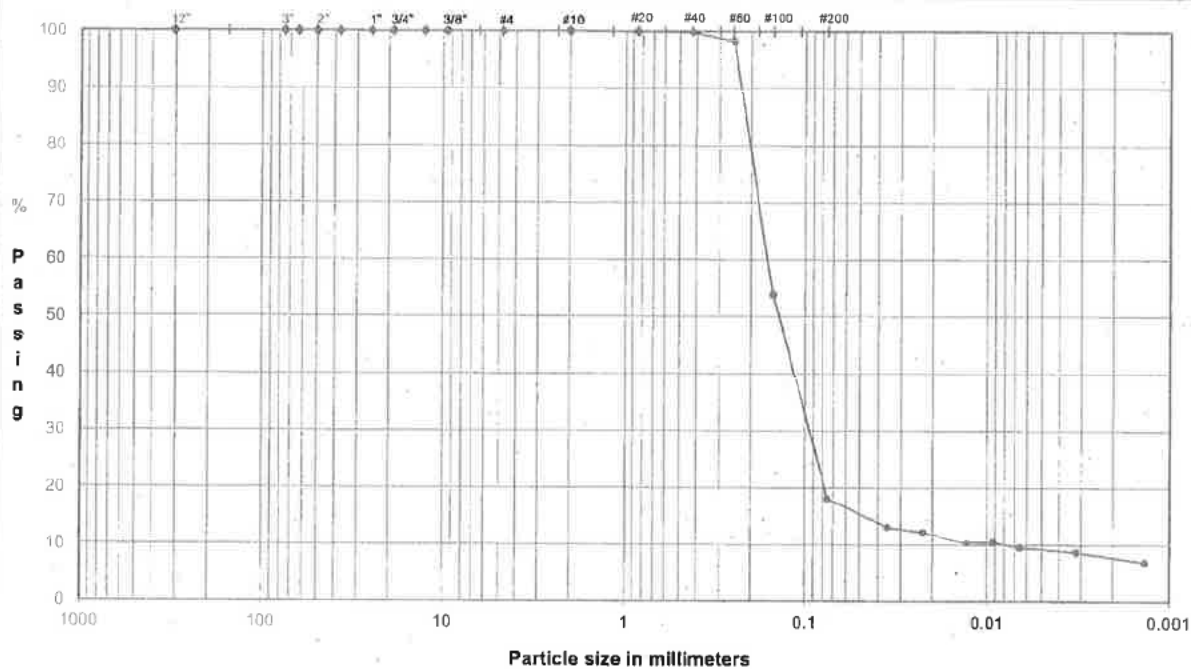

COBBLES	Coarse	Fine	Coarse	Medium	Fine	Silt or Clay
	GRAVEL		SAND			FINES

Particle Size			Particle Size	
	(mm)	% Passing	Classification	Percentage
12.0"	304.8	100.0	Cobbles	0.0
3.0"	75.0	100.0		
2.5"	63.5	100.0		
2.0"	50.0	100.0		
1.5"	37.5	100.0		
1.0"	25.0	100.0	Coarse Gravel	0.0
0.75"	19.0	100.0		
0.50"	12.7	100.0		
0.375"	9.5	100.0	Fine Gravel	0.0
#4	4.8	100.0		
#10	2.00	100.0	Coarse Sand	0.0
#20	0.85	99.9	Medium Sand	0.2
#40	0.43	99.8		
#60	0.25	98.3		
#100	0.15	53.8		
#200	0.075	18.1	Fine Sand	81.7

	(mm)	% Finer		
	0.036	13.1	Fines Silt or Clay	18.1
	0.023	12.2		
	0.013	10.5		
	0.0092	10.5		
	0.0066	9.6		
	0.0032	8.7		
	0.0013	7.0		

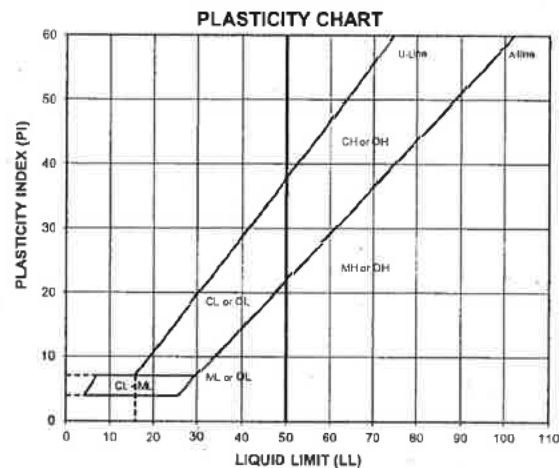

ATTERBERG LIMITS
Method -B (Dry preparation)

M ₁	LL	FL	FI	LI
31.5	NP	NP	NP	NP

LL (oven-dried)	
875 ORGANIC	
(OL/01)	

DESCRIPTION:	SILTY SAND, fine to medium; light yellowish brown.
--------------	--

USCS:	SM
-------	----

TECH	TB
DATE	7/13/18
CHECK	<i>[Signature]</i>
REVIEW	<i>[Signature]</i>
APPROVE	

Boring or Test Pit: **B-3**
Sample: **UD**
Depth: **20.0-22.0'**
Point No.: 1

Boring or Test Pit: **B-3**
Sample: **UD**
Depth: **20.0-22.0'**
Point No.: 2

Boring or Test Pit: **B-3**
Sample: **UD**
Depth: **20.0-22.0'**
Point No.: 3

Initial	Initial	Initial
Thickness = 0.750 in	Thickness = 0.750 in	Thickness = 0.750 in
Diameter = 2.500 in	Diameter = 2.500 in	Diameter = 2.500 in
Wet Mass = 0.220 lb	Wet Mass = 0.211 lb	Wet Mass = 0.235 lb
Area = 4.909 in ²	Area = 4.909 in ²	Area = 4.909 in ²
Volume = 3.682 in ³	Volume = 3.682 in ³	Volume = 3.682 in ³
Specific Gravity = 2.67 (Assumed)	Specific Gravity = 2.67 (Assumed)	Specific Gravity = 2.67 (Assumed)
Dry Mass of Solids = 0.167 lb	Dry Mass of Solids = 0.160 lb	Dry Mass of Solids = 0.179 lb
Moisture Content = 31.5%	Moisture Content = 31.5%	Moisture Content = 31.5%
Wet Unit Weight = 103.1 pcf	Wet Unit Weight = 99.0 pcf	Wet Unit Weight = 110.4 pcf
Dry Unit Weight = 78.4 pcf	Dry Unit Weight = 75.3 pcf	Dry Unit Weight = 83.9 pcf
Void Ratio = 1.12	Void Ratio = 1.21	Void Ratio = 0.98
Percent Saturation = 75%	Percent Saturation = 70%	Percent Saturation = 86%

Pre-Shear	Pre-Shear	Pre-Shear
Thickness = 0.739 in	Thickness = 0.663 in	Thickness = 0.641 in
Diameter = 2.500 in	Diameter = 2.500 in	Diameter = 2.500 in
Area = 4.909 in ²	Area = 4.909 in ²	Area = 4.909 in ²
Volume = 3.628 in ³	Volume = 3.254 in ³	Volume = 3.147 in ³
Moisture Content = 35.1%	Moisture Content = 42.1%	Moisture Content = 28.2%
Wet Unit Weight = 107.4 pcf	Wet Unit Weight = 121.0 pcf	Wet Unit Weight = 125.9 pcf
Dry Unit Weight = 79.5 pcf	Dry Unit Weight = 85.2 pcf	Dry Unit Weight = 98.2 pcf
Void Ratio = 1.09	Void Ratio = 0.95	Void Ratio = 0.70
Percent Saturation = 100%	Percent Saturation = 100%	Percent Saturation = 100%

Shear Rate = 0.001 in/min
Normal Stress = **18** psi

Shear Rate = 0.001 in/min
Normal Stress = **36** psi

Shear Rate = 0.001 in/min
Normal Stress = **54** psi

Notes:

Sample description: **(SM) SILTY SAND, fine to medium; light yellowish brown.**

Atterberg limit: LL = **NP** PL = **NP** PI = **NP** (ASTM D4318)

Percent finer: 3/4 in. = **100%** No. 4 = **100%** No. 200 = **18%** (ASTM D422, refer to separate report)

Specimen type: ☒ Intact ☐ Reconstituted

Inundation: At seating load of approximately 100 psf

Apparatus: 2.5 -inch nominal diameter box, Humboldt Material Testing Software and Equipment.

Golder Associates Inc.
Atlanta, Georgia

Title:

ASTM D3080

CONSOLIDATED DRAINED DIRECT SHEAR TEST REPORT
SAMPLE AND TEST DATA

Job Short Title:

FTN/ENTERGY WHITE BLUFF/AR

Sample:

B-3 UD 20.0-22.0'



Technician:
FT

Checked:
PW
Reviewed:
BT



Date:
7/16/2018

Job Number:
18103173

Figure:
1

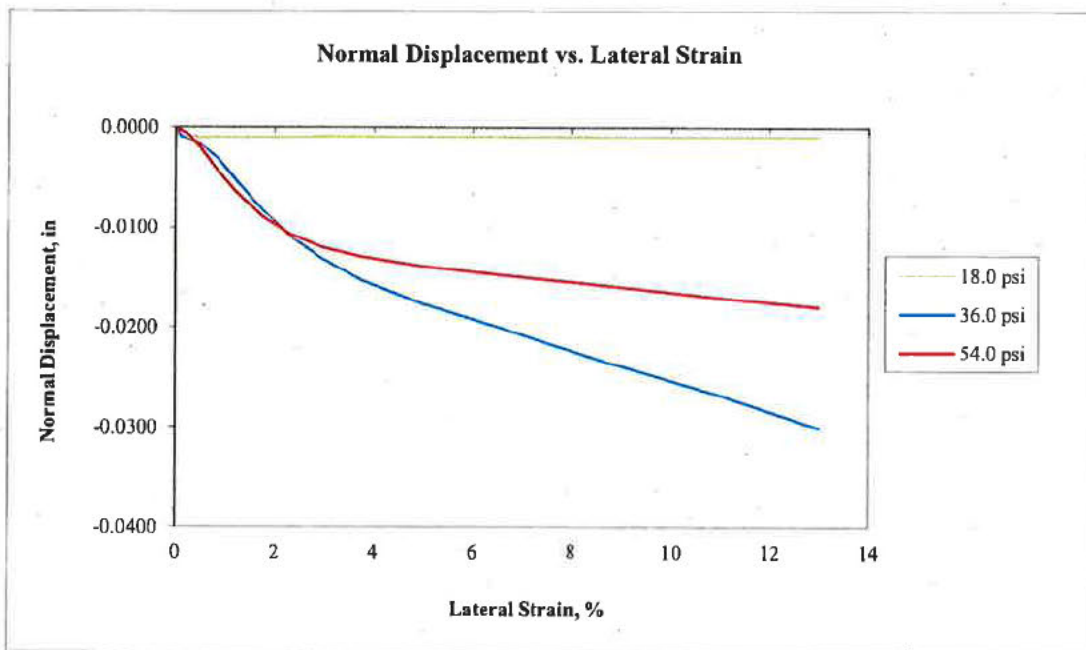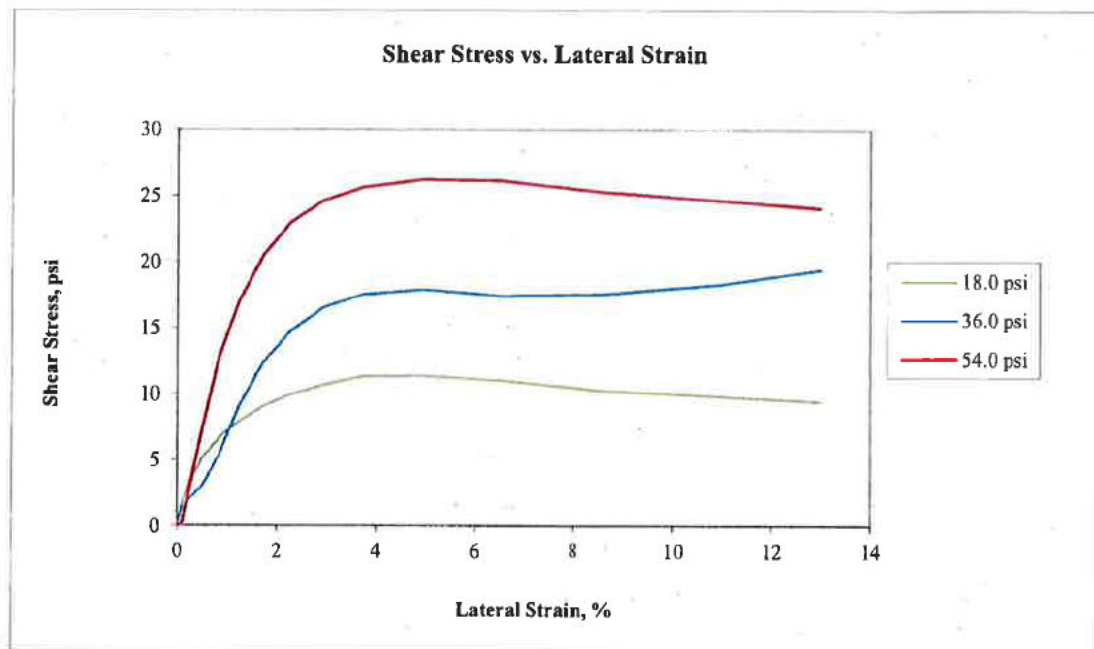

Golder Associates Inc. Atlanta, Georgia		Title: ASTM D3080 CONSOLIDATED DRAINED DIRECT SHEAR TEST REPORT SHEAR STRESS AND NORMAL DISPLACEMENT PLOTS														
Job Short Title: FTN/ENERGY WHITE BLUFF/AR		<table border="1" style="width: 100%; border-collapse: collapse;"> <tr> <td style="width: 15%;">Checked:</td> <td style="width: 15%;">Reviewed:</td> <td style="width: 15%;">Date:</td> <td style="width: 15%;">Job Number:</td> <td style="width: 15%;">Figure:</td> </tr> <tr> <td></td> <td style="text-align: center;"><i>[Signature]</i></td> <td style="text-align: center;">7/16/2018</td> <td style="text-align: center;">18103173</td> <td style="text-align: center;">2</td> </tr> </table>					Checked:	Reviewed:	Date:	Job Number:	Figure:		<i>[Signature]</i>	7/16/2018	18103173	2
Checked:	Reviewed:	Date:	Job Number:	Figure:												
	<i>[Signature]</i>	7/16/2018	18103173	2												
Sample: B-3 UD 20.0-22.0'		<table border="1" style="width: 100%; border-collapse: collapse;"> <tr> <td style="width: 15%;">Technician:</td> <td colspan="4"></td> </tr> <tr> <td style="text-align: center;">FT</td> <td colspan="4"></td> </tr> </table>					Technician:					FT				
Technician:																
FT																

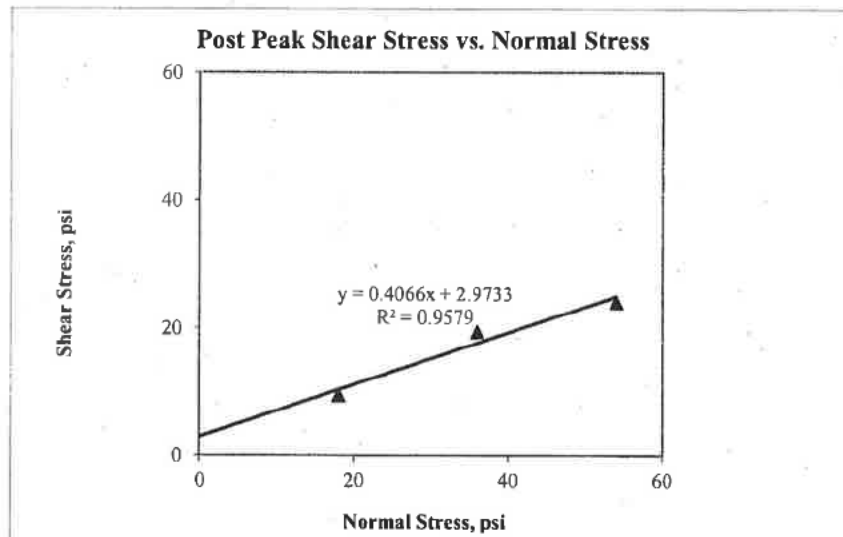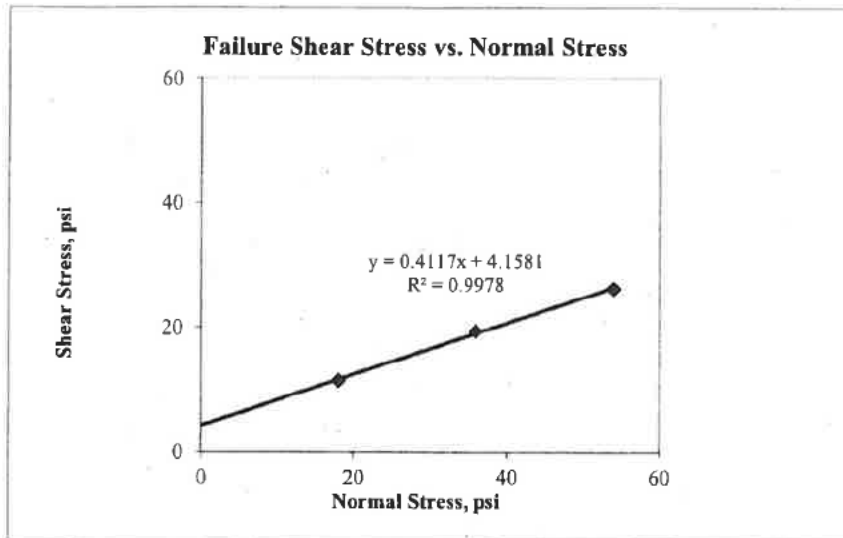


Normal Stress psi	Peak Shear Stress psi
18.0	11.4
36.0	19.4
54.0	26.2

Normal Stress psi	Post Peak Shear Stress psi
18.0	9.4
36.0	19.4
54.0	24.0

Failure	Post Peak
$\phi = 22.4^\circ$	$\phi = 22.1^\circ$
$c = 4.2 \text{ psi}$	$c = 3.0 \text{ psi}$

Golder Associates Inc. Atlanta, Georgia		Title: ASTM D3080 CONSOLIDATED DRAINED DIRECT SHEAR TEST REPORT FAILURE ENVELOPES															
Job Short Title: FTN/ENTERGY WHITE BLUFF/AR		<table border="1" style="width: 100%; border-collapse: collapse;"> <tr> <td style="width: 15%; vertical-align: top;">Technician:</td> <td style="width: 15%; vertical-align: top;"> <i>hwy</i> <i>SL</i> </td> <td style="width: 15%; vertical-align: top;">Checked:</td> <td style="width: 15%; vertical-align: top;">Date:</td> <td style="width: 15%; vertical-align: top;">Job Number:</td> <td style="width: 15%; vertical-align: top;">Figure:</td> </tr> <tr> <td style="text-align: center;">FT</td> <td></td> <td></td> <td style="text-align: center;">7/16/2018</td> <td style="text-align: center;">18103173</td> <td style="text-align: center;">3</td> </tr> </table>				Technician:	<i>hwy</i> <i>SL</i>	Checked:	Date:	Job Number:	Figure:	FT			7/16/2018	18103173	3
Technician:	<i>hwy</i> <i>SL</i>	Checked:	Date:	Job Number:	Figure:												
FT			7/16/2018	18103173	3												
Sample: B-3 UD 20.0-22.0'																	

Consolidation Data Used to Determine Shear Rate

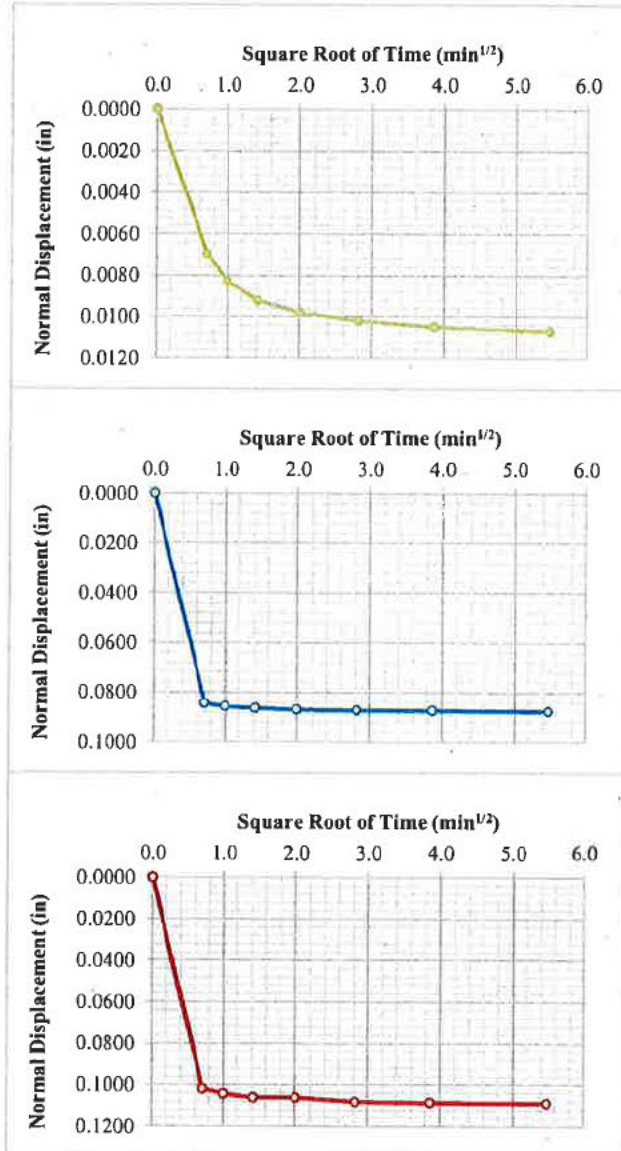


TIME, MIN	SQUARE ROOT OF TIME	DIAL READING
Point No. 1		
0.000	0.00	0.0000
0.50	0.71	0.0070
1.0	1.00	0.0083
2.0	1.41	0.0092
4.0	2.00	0.0098
8.0	2.83	0.0102
15.0	3.87	0.0105
30.0	5.48	0.0107
Point No. 2		
0.000	0.00	0.0000
0.50	0.71	0.0846
1.0	1.00	0.0858
2.0	1.41	0.0865
4.0	2.00	0.0870
8.0	2.83	0.0873
15.0	3.87	0.0874
30.0	5.48	0.0877
Point No. 3		
0.000	0.00	0.0000
0.50	0.71	0.1021
1.0	1.00	0.1044
2.0	1.41	0.1062
4.0	2.00	0.1062
8.0	2.83	0.1082
15.0	3.87	0.1086
30.0	5.48	0.1090

Golder Associates Inc. Atlanta, Georgia		Title: ASTM D3080 CONSOLIDATED DRAINED DIRECT SHEAR TEST REPORT CONSOLIDATION DATA			
Job Short Title: FTN/ENERGY WHITE BLUFF/AR					
Sample: B-3 UD 20.0-22.0'	Technician: FT	Reviewed: 	Date: 7/16/2018	Job Number: 18103173	Figure: 5

PARTICLE SIZE DISTRIBUTION & ATTERBERG LIMITS ASTM D421, D422, D4318

PROJECT NAME: FTN/ENTERGY WHITE BLUFF/AR
SAMPLE ID: B-3 (P2-5)
TYPE: Bag

Depth: 23.0-24.0'

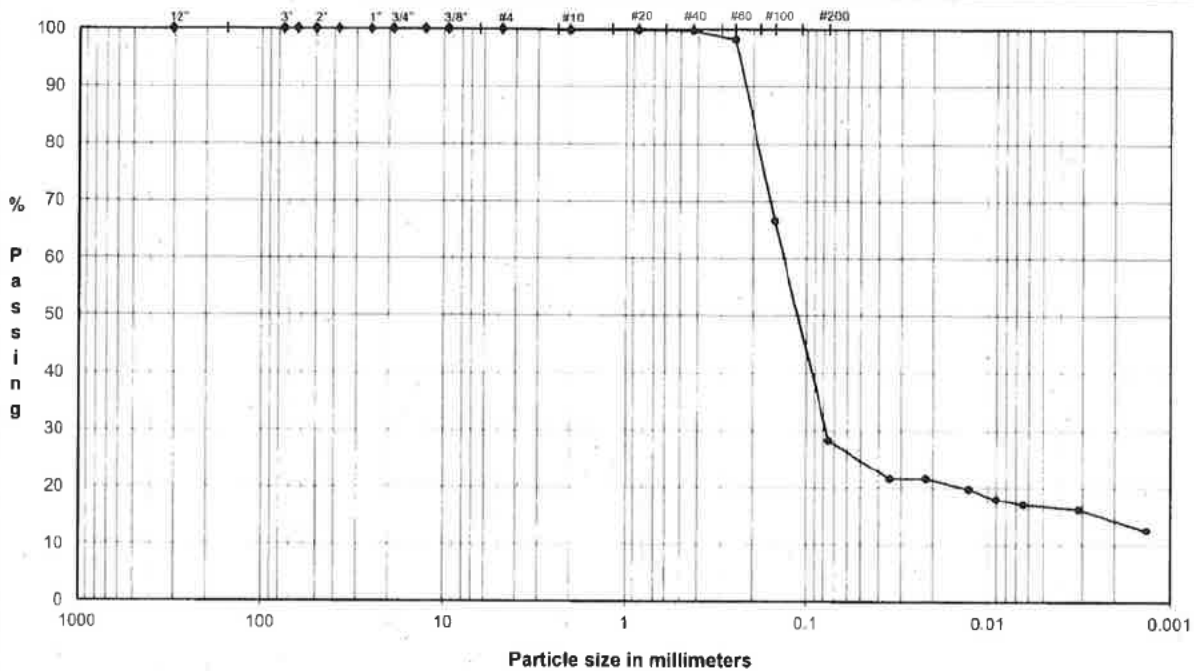


	Coarse	Fine	Coarse	Medium	Fine	Silt or Clay
COBBLES	GRAVEL		SAND			FINES

Particle Size (mm) % Passing Classification Percentage

12.0"	304.8	100.0	Cobbles	0.0
3.0"	75.0	100.0		
2.5"	63.5	100.0		
2.0"	50.0	100.0		
1.5"	37.5	100.0		
1.0"	25.0	100.0		
0.75"	19.0	100.0	Coarse Gravel	0.0
0.50"	12.7	100.0		
0.375"	9.5	100.0		
#4	4.8	100.0	Fine Gravel	0.0
#10	2.00	99.8		
#20	0.85	99.8	Coarse Sand	0.2
#40	0.43	99.7		
#60	0.25	98.3	Medium Sand	0.1
#100	0.15	66.5		
#200	0.075	28.1		

U.S. Standard Sieves Sizes and Numbers

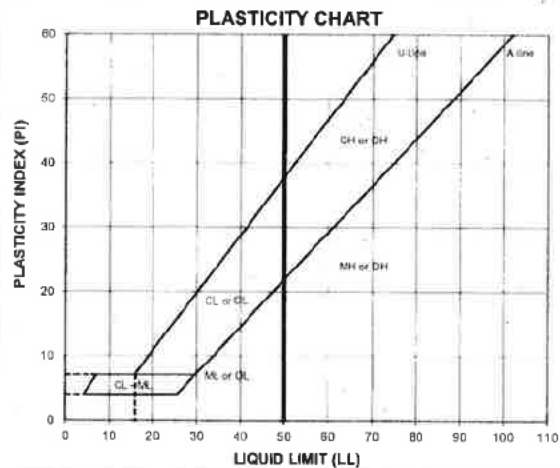

ATTERBERG LIMITS
Method -B (Dry preparation)

ML	LL	PL	PI	LI
30.0	NP	NP	NP	NP

LL (oven-dried)
0.75 - ORGANIC
(PI, LL)

Hydrometer Analysis

0.035	21.6	Fines Silt or Clay	28.1
0.022	21.6		
0.013	19.8		
0.0090	18.0		
0.0064	17.1		
0.0032	16.2		
0.0013	12.6		

DESCRIPTION: SILTY SAND, fine to coarse; brownish gray.


USCS: SM

TECH HH/BA
DATE 8/2/18
CHECK
REVIEW
APPROVE

PARTICLE SIZE DISTRIBUTION & ATTERBERG LIMITS ASTM D421, D422, D4318

PROJECT NAME: FTN/ENTERGY WHITE BLUFF/AR
SAMPLE ID: B-4
TYPE: UD

Depth: 8.0-10.0'

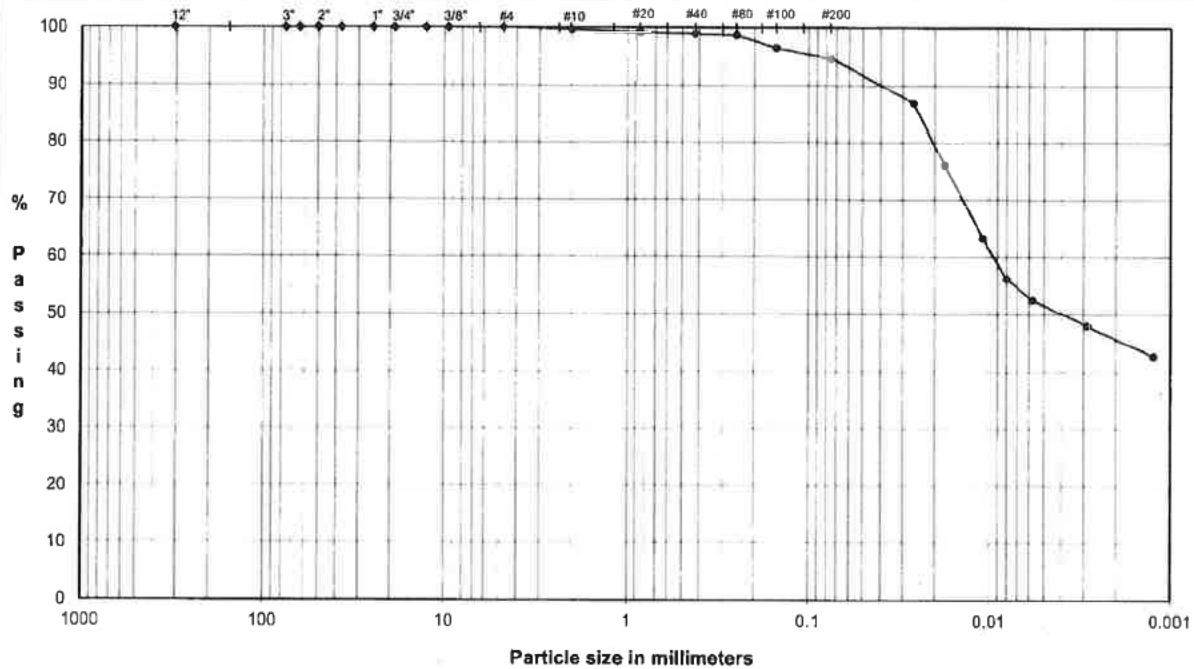

	Coarse	Fine	Coarse	Medium	Fine	Silt or Clay
COBBLES	GRAVEL		SAND			FINES

U.S. Standard Sieves Sizes and Numbers

Particle Size (mm)	% Passing	Classification	Percentage
12.0"	304.8	100.0	
3.0"	75.0	100.0	
2.5"	63.5	100.0	
2.0"	50.0	100.0	
1.5"	37.5	100.0	
1.0"	25.0	100.0	
0.75"	19.0	100.0	
0.50"	12.7	100.0	
0.375"	9.5	100.0	
#4	4.8	100.0	
#10	2.00	99.6	
#20	0.85	99.2	
#40	0.43	98.9	
#60	0.25	98.7	
#100	0.15	96.5	
#200	0.075	94.7	


Hydrometer Analysis

(mm)	% Finer		
0.026	87.0		
0.018	76.1		
0.011	63.4		
0.0080	56.2		
0.0058	52.6		
0.0029	48.0		
0.0012	42.6		

DESCRIPTION: CLAY, some fine to coarse sand; yellowish brown.

USCS: CH

PLASTICITY CHART

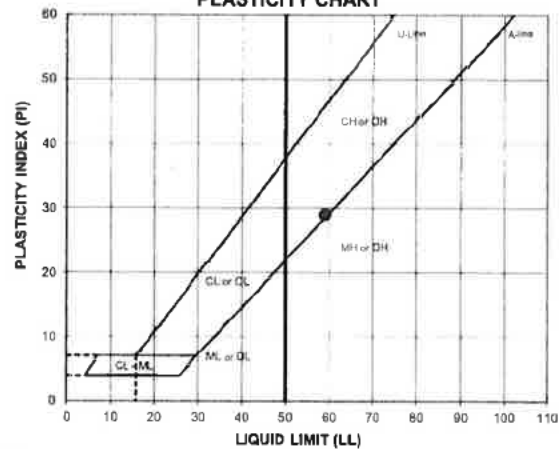

ATTERBERG LIMITS
Method -B (Dry preparation)

ML	LL	PL	FI	LI
33.5	59	30	29	0.13

LL (oven-dried)
0.75 ORGANIC (LO/OH)

TECH TJ/BA/TB
DATE 6/8/18
CHECK [Signature]
REVIEW [Signature]
APPROVE [Signature]

FLEXIBLE WALL PERMEABILITY
ASTM D 5084
METHOD D, CONSTANT RATE OF FLOW

PROJECT TITLE FTN/ENTERGY WHITE BLUFF/AR
PROJECT NUMBER 18103173
SAMPLE ID B-4 8.0-10.0'
SAMPLE TYPE UD

Board # 2
Flow Pump 2
Flow Pump Speed 9
Technician FT

COMMENTS

Sample Data, Initial

Height, inches	2.999	B-Value, f	0.99
Diameter, inches	2.869	Cell Pres.	88.0
Area, cm ²	41.71	Bot. Pres.	80.0
Volume, cm ³	317.71	Top Pres.	80.0
Mass, g	585.31	Tot. B.P.	80.0
Moisture Content, %	33.46	Head, max.	162.49
Dry Density, pcf	86.13	Head, min.	162.49
Spec. Gravity (assumed)	2.700	Max. Grad.	21.31
Volume Solids, cm ³	162.43	Min. Grad.	21.31
Volume Voids, cm ³	155.28		
Void Ratio	0.96		
Saturation, %	94.5%		

Sample Data, Final

Height, inches	3.002
Diameter, inches	2.899
Area, cm ²	42.58
Volume, cm ³	324.71
Mass, g	596.72
Moisture Content, %	36.07
Dry Density, pcf	84.28
Volume Solids, cm ³	162.43
Volume Voids, cm ³	162.29
Void Ratio	1.00
Saturation, %	97.5%

WATER CONTENTS

	Sample Initial	Sample Final
Wt Soil & Tare, i	585.31	686.79
Wt Soil & Tare, f	438.55	528.69
Wt Tare	0.00	90.33
Wt Moisture Lost	146.76	158.10
Wt Dry Soil	438.55	438.36
Water Content	33.46%	36.07%

DESCRIPTION

CLAY, some fine to coarse sand; yellowish brown.

Flow Pump Rate 4.26E-05 cm³/sec

USCS CH

TIME FUNCTIONS, SECONDS								dP	Reading	Head	Gradient	Permeability
DATE	DAY	HOUR	MIN	TEMP	dt	dt,acc	dt	dt,acc				
				(°C)	(min)	(min)	(sec)	(sec)	(psi)	(cm)		(cm/sec)
06/08/18	43259	13	0	20.9	0	0	0	0	2.31	162.49	21.31	4.6E-08
06/08/18	43259	13	5	20.9	5	5	300	300	2.31	162.49	21.31	4.6E-08
06/08/18	43259	13	10	20.9	5	10	300	600	2.31	162.49	21.31	4.6E-08
06/08/18	43259	13	15	20.9	5	15	300	900	2.31	162.49	21.31	4.6E-08 *
06/08/18	43259	13	20	20.9	5	20	300	1200	2.31	162.49	21.31	4.6E-08 *
06/08/18	43259	13	25	20.9	5	25	300	1500	2.31	162.49	21.31	4.6E-08 *
06/08/18	43259	13	30	20.9	5	30	300	1800	2.31	162.49	21.31	4.6E-08 *

*TRANSCRIBED FROM ORIGINAL DATA SHEETS

PERMEABILITY REPORTED AS ** 4.6E-08 cm/sec **

DATE 6/8/18
CHECK
REVIEW
APPROVE

PARTICLE SIZE DISTRIBUTION & ATTERBERG LIMITS


ASTM D421, D422, D4318

PROJECT NAME: FTN/ENTERGY WHITE BLUFF/AR

SAMPLE ID: B-5

Depth: 3.0-5.0'

TYPE: UD

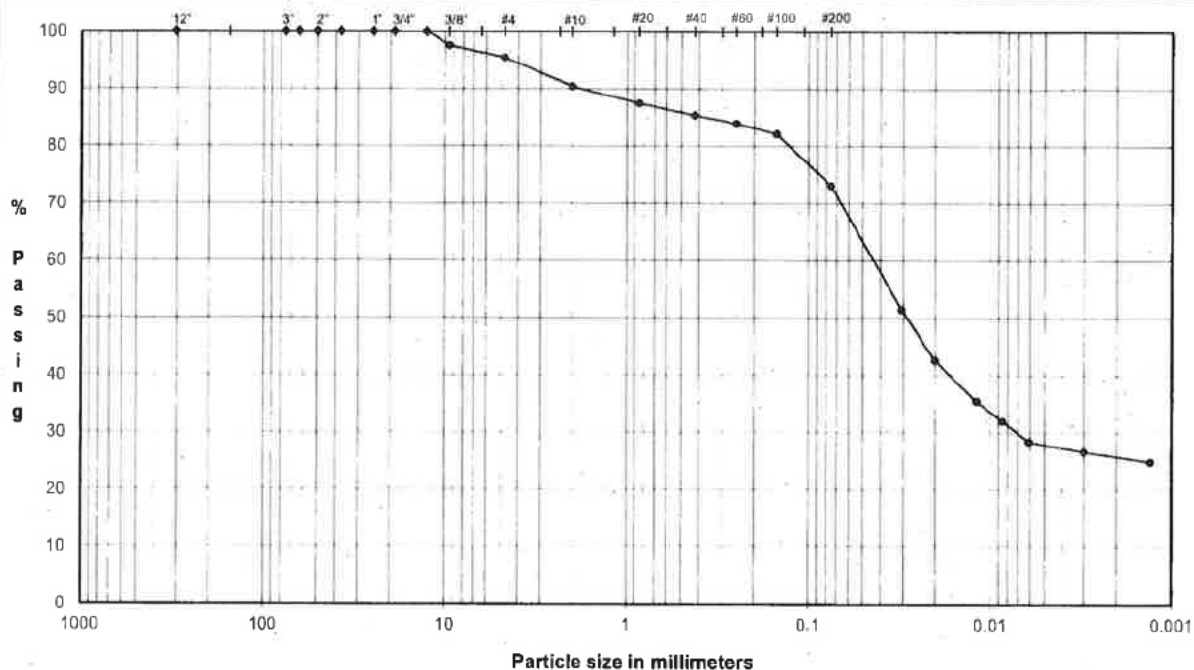

	Coarse	Fine	Coarse	Medium	Fine	Silt or Clay
COBBLES	GRAVEL		SAND			FINES

U.S. Standard Sieves Sizes and Numbers

Particle Size (mm)	% Passing	Classification	Percentage
12.0"	304.8	Cobbles	0.0
3.0"	75.0		
2.5"	63.5		
2.0"	50.0		
1.5"	37.5		
1.0"	25.0	Coarse Gravel	0.0
0.75"	19.0		
0.50"	12.7		
0.375"	9.5	Fine Gravel	4.6
#4	4.8		
#10	2.00	Coarse Sand	5.0
#20	0.85	Medium Sand	5.0
#40	0.43		
#60	0.25		
#100	0.15	Fine Sand	12.3
#200	0.075		


Hydrometer Analysis

(mm)	% Finer	Classification	Percentage
0.031	51.4	Fines	73.1
0.020	42.6		
0.012	35.5		
0.0085	31.9		
0.0061	28.4		
0.0030	26.6	Silt or Clay	73.1
0.0013	24.8		

DESCRIPTION: SAND and SILTY CLAY, fine to medium; dark brown.

USCS: CL

PLASTICITY CHART

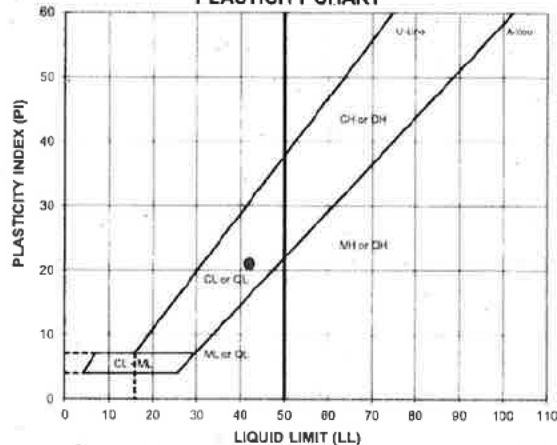

ATTERBERG LIMITS

Method -B (Dry preparation)

ML	LL	PL	FI	LI
26.6	42	21	21	0.28

LL (oven-dried)
0.75 - ORGANIC
(DLE/TH)

TECH TB/HH/TJ
DATE 6/25/18
CHECK [Signature]
REVIEW [Signature]
APPROVE [Signature]

Boring or Test Pit: **B-5**Sample: **1**Depth: **3.0-5.0** ftPoint No.: **1****Initial**

Length = **6.012** in
 Diameter = **2.877** in
 Wet Mass = 2.625 lb
 Area = 6.501 in²
 Volume = 39.083 in³
 Specific Gravity = **2.69** (ASTM D854)
 Dry Mass of Solids = 2.073 lb
 Moisture Content = 26.6%
 Wet Unit Weight = 116.1 pcf
 Dry Unit Weight = 91.7 pcf
 Void Ratio = 0.83
 Percent Saturation = 86%

After Consolidation

Length = 6.009 in
 Diameter = 2.842 in
 Area = 6.345 in²
 Volume = 38.129 in³
 Moisture Content =
 Wet Unit Weight =
 Dry Unit Weight =
 Void Ratio =
 Percent Saturation =

B Parameter = **0.99**

Shear Rate = 0.089% /min.

t₅₀ = **0.3** min.

Strain at Failure = 1.3%

Cell Pressure = **74.0** psiBack Pressure = **70.0** psi

Confining Pressure = 4.0 psi

Boring or Test Pit:

Sample:

Depth:

Point No.:

Length = 6.009

Diameter = 2.842

Wet Mass =

Area =

Volume =

Specific Gravity =

Dry Mass of Solids =

Moisture Content =

Wet Unit Weight =

Dry Unit Weight =

Void Ratio =

Percent Saturation =

After Consolidation

Length = 5.925 in
 Diameter = 2.863 in
 Area = 6.436 in²
 Volume = 38.129 in³
 Moisture Content =
 Wet Unit Weight =
 Dry Unit Weight =
 Void Ratio =
 Percent Saturation =

B Parameter = --

Shear Rate = 0.099% /min.

t₅₀ = **0.6** min.

Strain at Failure = 2.7%

Cell Pressure = **80.0** psiBack Pressure = **70.0** psi

Confining Pressure = 10.0 psi

Boring or Test Pit:

Sample:

Depth:

Point No.:

Length = 5.925

Diameter = 2.863

Wet Mass =

Area =

Volume =

Specific Gravity =

Dry Mass of Solids =

Moisture Content =

Wet Unit Weight =

Dry Unit Weight =

Void Ratio =

Percent Saturation =

After Consolidation

Length = 5.849 in
 Diameter = 2.881 in
 Area = 6.519 in² (Method B)
 Volume = 38.129 in³
 Moisture Content = 29.2%
 Wet Unit Weight = 121.4 pcf
 Dry Unit Weight = 94.0 pcf
 Void Ratio = 0.78
 Percent Saturation = 100%

B Parameter = --

Shear Rate = 0.092% /min.

t₅₀ = **0.1** min.

Strain at Failure = 4.3%

Cell Pressure = **85.0** psiBack Pressure = **70.0** psi

Confining Pressure = 15.0 psi

Notes: Sample description: **(CL) SAND and SILTY CLAY, fine to medium; dark brown.**

Atterberg limits: LL = 42 PL = 21 PI = 21 (ASTM D4318)

Percent finer: 3/4 in. = 100.0% No. 4 = 95.4% No. 200 = 73.1% (ASTM D422, refer to separate report for gradation curve)

Specimen type:	☒ Intact	☐ Reconstituted
Moisture from:	☐ Cuttings	☒ Entire specimen
Saturation method:	☒ Wet	☐ Dry
Failure criterion:	☒ (σ ₁ '/σ ₃ ') _{max}	☐ (σ ₁ '-σ ₃ ') _{max} % strain
Membrane effect:	☒ Corrected	☐ Not Corrected

Golder Associates Inc.
Atlanta, Georgia

Job Short Title:

FTN/ENERGY WHITE BLUFF/AR

Title:

MODIFIED (Multi-Stage) - ASTM D4767
CONSOLIDATED UNDRAINED TRIAXIAL COMPRESSION TEST REPORT
SAMPLE AND TEST DATA

Sample:

B-5 UD 3.0-5.0'

Technician:

FT/PWM

Check:

NWA

Reviewed:

SK

Approved:

Start Date:



7/10/2018

Job Number:



18103173

Figure:

1

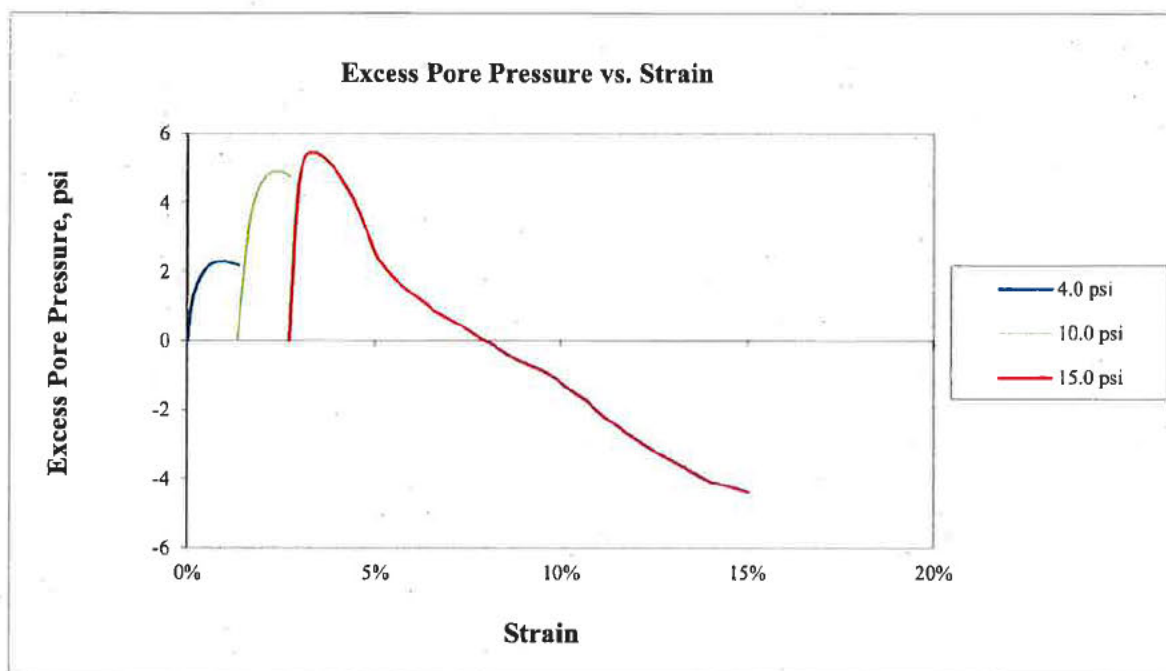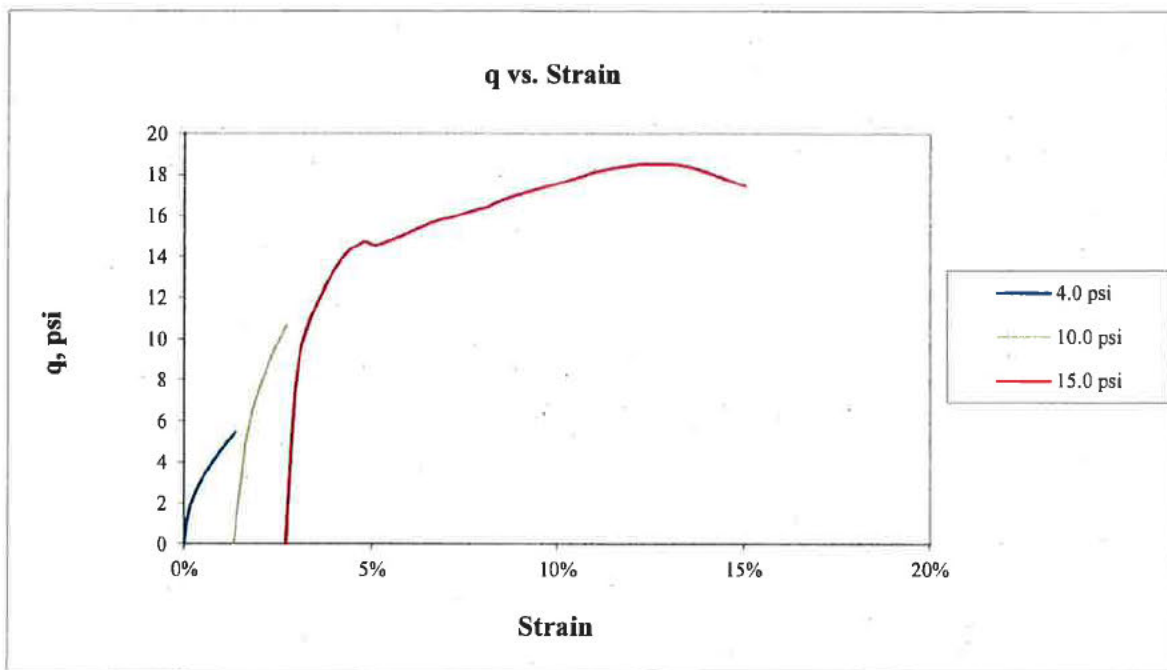


Golder Associates Inc. Atlanta, Georgia		Title: MODIFIED (Multi-Stage) - ASTM D4767 CONSOLIDATED UNDRAINED TRIAXIAL COMPRESSION TEST REPORT q AND EXCESS PORE PRESSURE PLOTS			
Job Short Title: FTN/ENTERGY WHITE BLUFF/AR		Sample: B-5 UD 3.0-5.0'			
Technician: FT/PWM Check: <i>hwm</i>	Reviewed: <i>SK</i> Approved:	Start Date: 7/10/2018	Job Number: 18103173	Figure: 2	

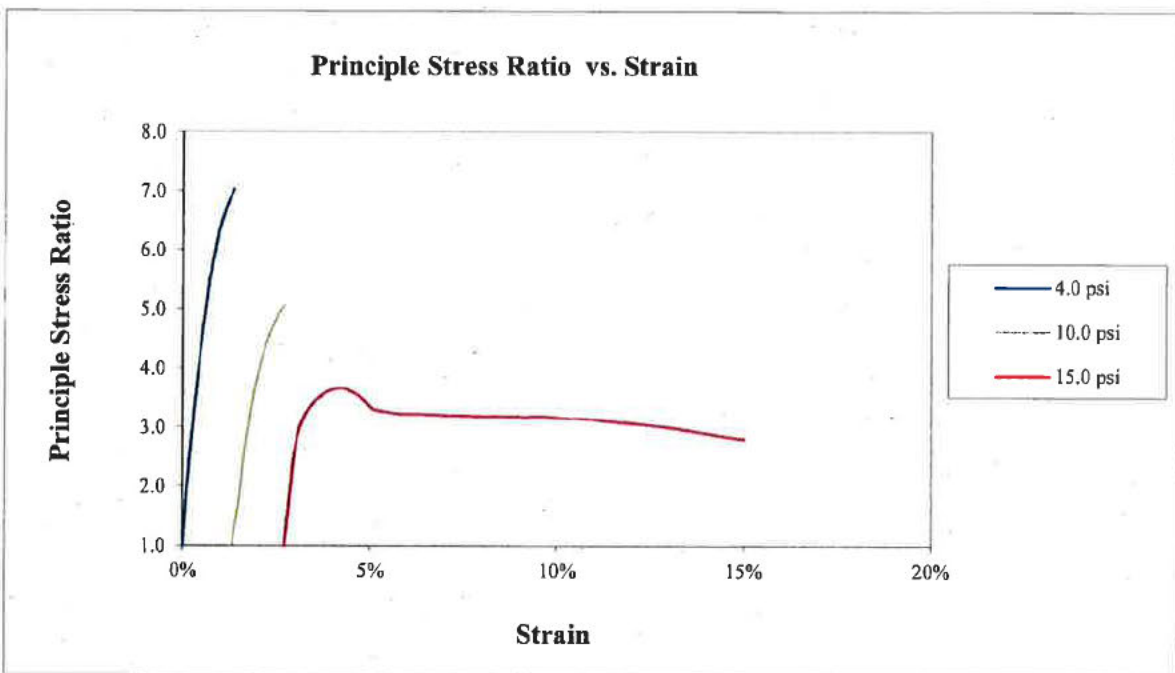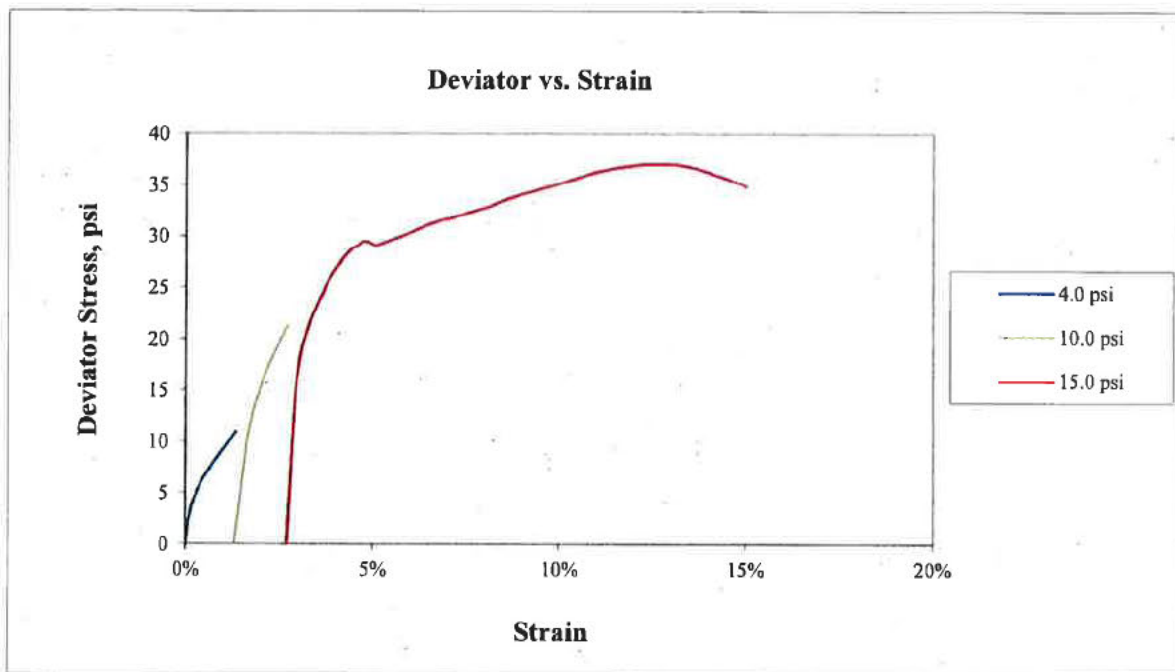

Golder Associates Inc. Atlanta, Georgia		Title: MODIFIED (Multi-Stage) - ASTM D4767 CONSOLIDATED UNDRAINED TRIAXIAL COMPRESSION TEST REPORT q AND EXCESS PORE PRESSURE PLOTS				
Job Short Title: FTN/ENERGY WHITE BLUFF/AR						
Sample: B-5 UD 3.0-5.0'		Technician: FT/PWM Check: <i>[Signature]</i>	Reviewed: <i>[Signature]</i> Approved:	Start Date: 7/10/2018	Job Number: 18103173	Figure: 3

Stress Path (p'-q) Plot

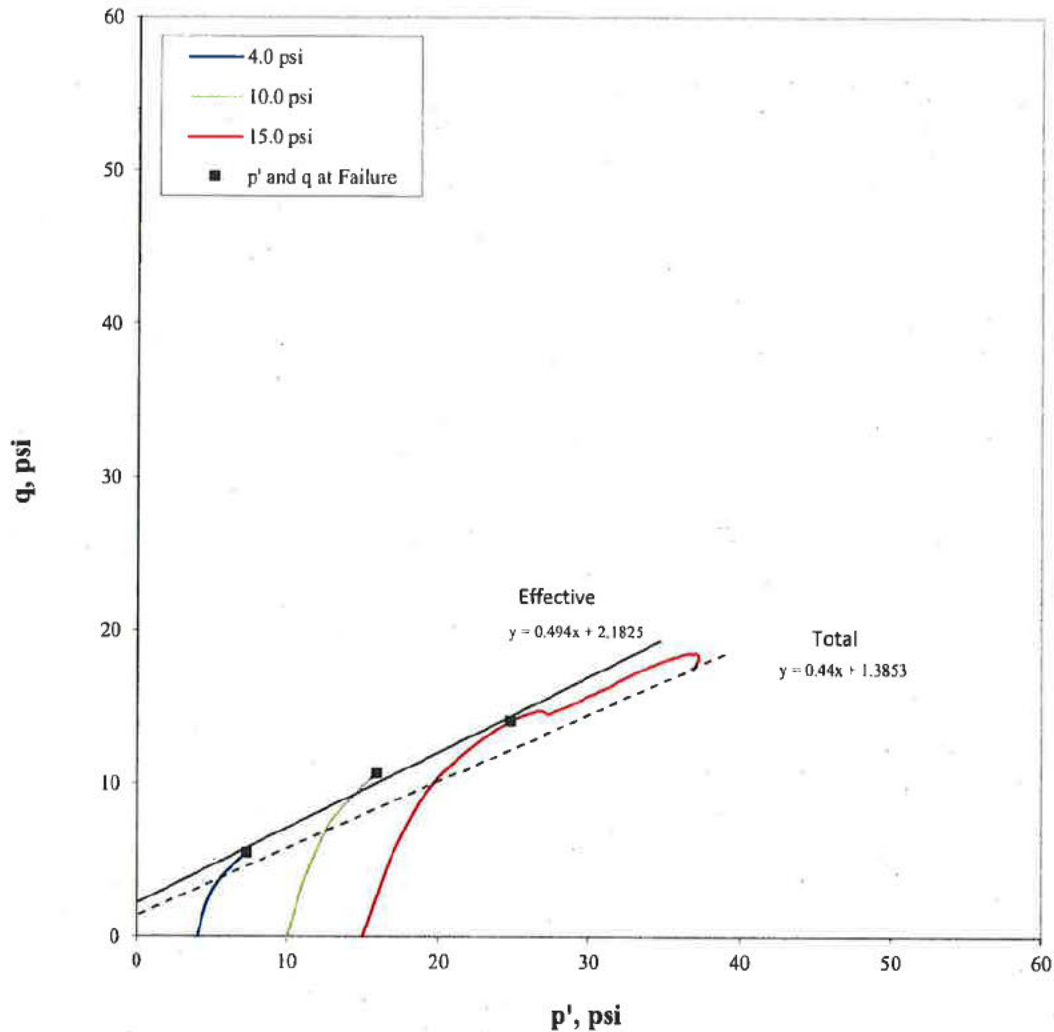


Confining Pressure (psi)	p at failure (psi)	p' at failure (psi)	q at failure (psi)
4.0	9.5	7.3	5.5
10.0	20.6	15.9	10.6
15.0	29.1	24.7	14.1

Effective		
α'	26.3	degree
a'	2.2	psi
Total		
α	23.7	degree
a	1.4	psi

Note: The laboratory testing relates only to the sample tested. GAI neither accepts responsibility for nor makes claims to the final use and purpose of the material.

Golder Associates Inc. Atlanta, Georgia		Title: MODIFIED (Multi-Stage) - ASTM D4767 CONSOLIDATED UNDRAINED TRIAXIAL COMPRESSION TEST REPORT STRESS PATH PLOT			
Job Short Title: FTN/ENTERGY WHITE BLUFF/AR					
Sample: B-5 UD 3.0-5.0'		Technician: FT/PWM Check: 	Reviewed: Approved:	Start Date: 7/10/2018	Job Number: 18103173
				Figure: 4	

Mohr's Circle Diagram

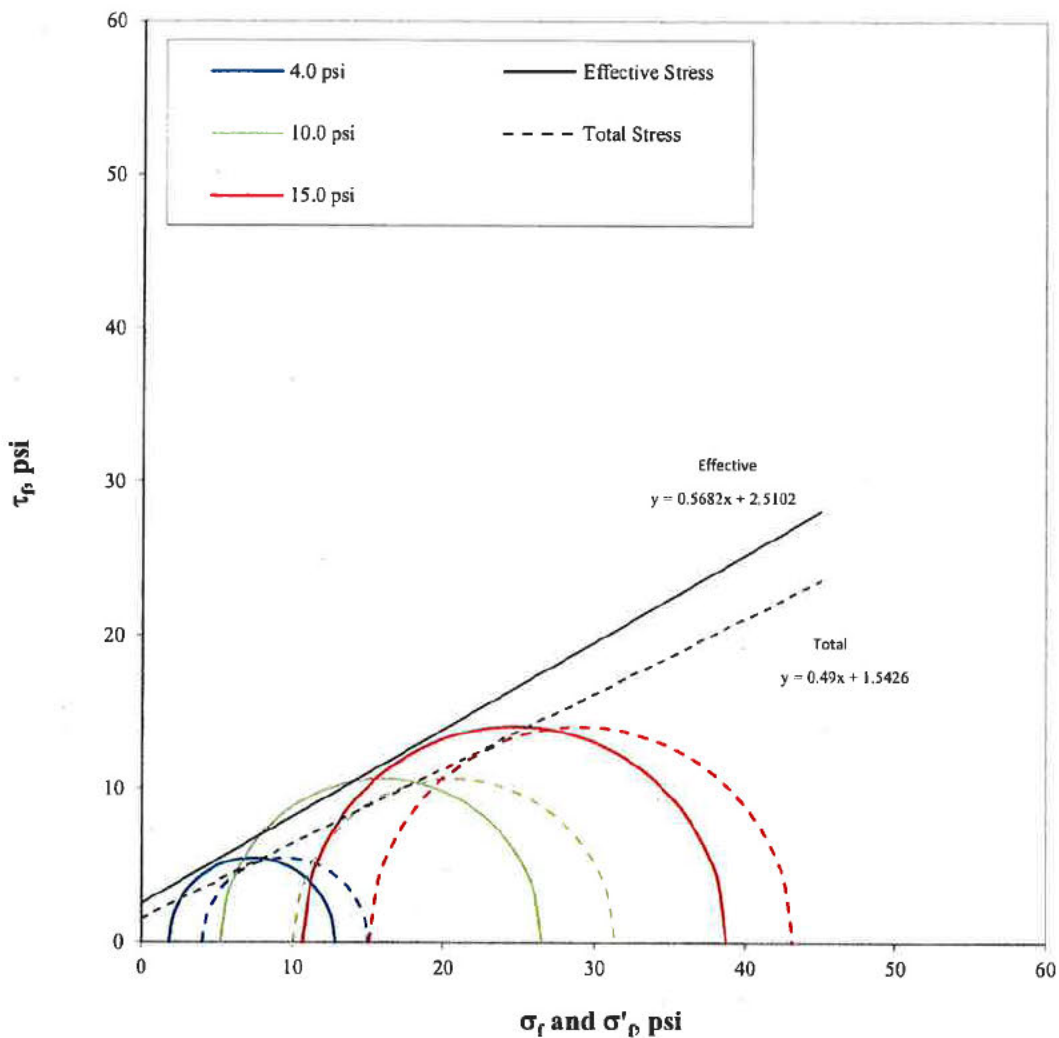

Confining Pressure (psi)	σ'_1 at failure (psi)	σ'_3 at failure (psi)	σ_1 at failure (psi)	σ_3 at failure (psi)
4.0	12.8	1.8	15.0	4.0
10.0	26.5	5.2	31.3	10.0
15.0	38.8	10.6	43.2	15.0

Effective	$\phi' =$	29.6	degree
	$c' =$	2.5	psi
Total	$\phi =$	26.1	degree
	$c =$	1.5	psi

Note: The laboratory testing relates only to the sample tested. GAI neither accepts responsibility for nor makes claims to the final use and purpose of the material.

Golder Associates Inc. Atlanta, Georgia		Title: MODIFIED (Multi-Stage) - ASTM D4767 CONSOLIDATED UNDRAINED TRIAXIAL COMPRESSION TEST REPORT MOHR'S CIRCLE DIAGRAM				
Job Short Title: FTN/ENTERGY WHITE BLUFF/AR						
Sample: B-5 UD 3.0-5.0'		Technician: FT/PWM Check: <i>LM</i>	Reviewed: <i>SK</i> Approved:	Start Date: 7/10/2018	Job Number: 18103173	Figure: 5




Golder Associates Inc. Atlanta, Georgia		Title: MODIFIED (Multi-Stage) - ASTM D4767 CONSOLIDATED UNDRAINED TRIAXIAL COMPRESSION TEST REPORT SPECIMEN PHOTOGRAPH - Single Specimen			
Job Short Title: FTN/ENTERGY WHITE BLUFF/AR					
Sample: B-5 UD 3.0-5.0'		Technician: FT/PWM Check: <i>lwy</i>	Reviewed: <i>SC</i> Approved:	Start Date: 7/10/2018	Job Number: 18103173
				Figure: 6	

PARTICLE SIZE DISTRIBUTION & ATTERBERG LIMITS

ASTM D421, D422, D4318

PROJECT NAME: FTN/ENERGY WHITE BLUFF/AR
 SAMPLE ID: B-5
 TYPE: Bag

Depth: 4.0-6.0'

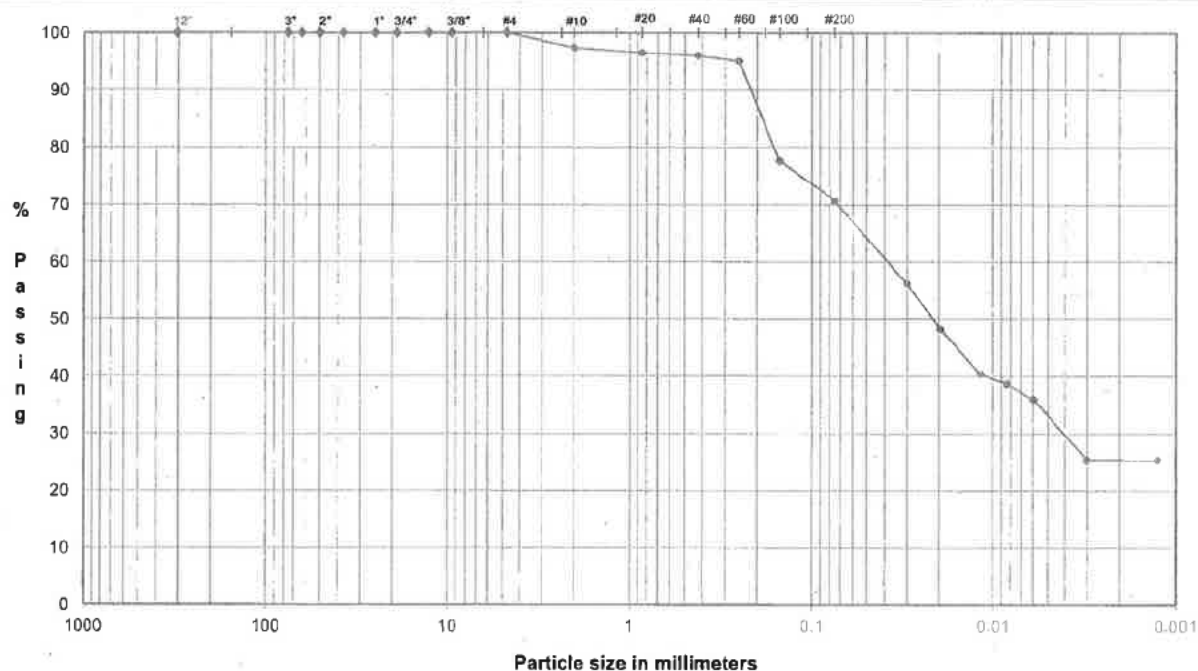

COBBLES	Coarse	Fine	Coarse	Medium	Fine	Silt or Clay
	GRAVEL		SAND			FINES

Particle Size

Particle Size

(mm)	% Passing	Classification	Percentage
12.0"	304.8	Cobbles	0.0
3.0"	75.0		
2.5"	63.5		
2.0"	50.0		
1.5"	37.5		
1.0"	25.0	Coarse Gravel	0.0
0.75"	19.0		
0.50"	12.7		
0.375"	9.5	Fine Gravel	0.0
#4	4.8		
#10	2.00	Coarse Sand	2.6
#20	0.85	Medium Sand	1.4
#40	0.43		
#60	0.25		
#100	0.15	Fine Sand	25.3
#200	0.075		

U.S. Standard Sieves Sizes and Numbers


(mm)	% Finer	Classification	Percentage
0.030	56.1	Fines Silt or Clay	70.7
0.020	48.2		
0.012	40.3		
0.0084	38.6		
0.0060	36.0		
0.0030	25.4		
0.0013	25.4		

Hydrometer Analysis

DESCRIPTION: sandy CLAYEY SILT, fine to coarse; yellowish brown.

USCS: ML

PLASTICITY CHART

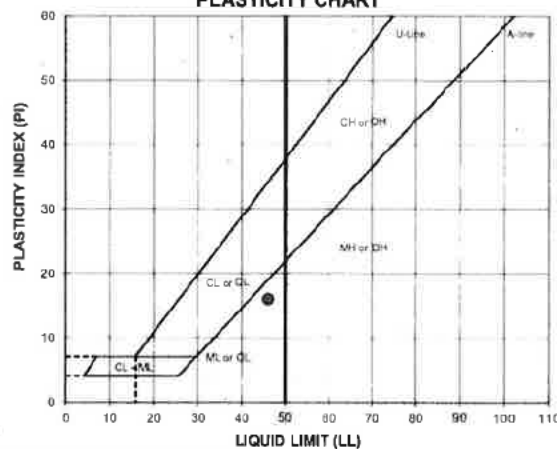

ATTERBERG LIMITS

Method -B (Dry preparation)

M _L	LL	PL	PI	LI
27.4	46	30	16	-0.17

LL (oven-dried)

97.5 - ORGANIC
(OL, OH)

TECH HH/BA/TJ

DATE 8/1/18


CHECK *[Signature]*REVIEW *[Signature]*

APPROVE

PARTICLE SIZE DISTRIBUTION & ATTERBERG LIMITS ASTM D421, D422, D4318

PROJECT NAME: FTN/ENTERGY WHITE BLUFF/AR
SAMPLE ID: B-5
TYPE: Bag

Depth: 9.0-10.0'

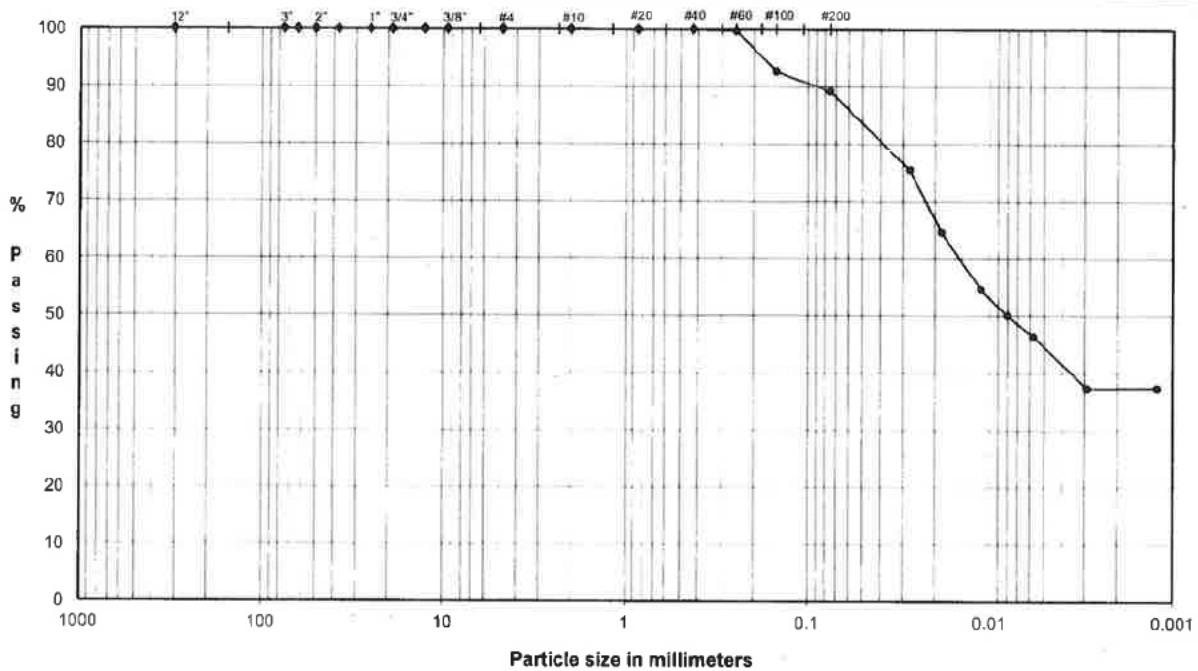


	Coarse	Fine	Coarse	Medium	Fine	Silt or Clay
COBBLES	GRAVEL		SAND			FINES

U.S. Standard Sieves Sizes and Numbers	Particle Size		Particle Size	
	(mm)	% Passing	Classification	Percentage
	12.0"	304.8	100.0	
	3.0"	75.0	100.0	
	2.5"	63.5	100.0	
	2.0"	50.0	100.0	
	1.5"	37.5	100.0	
	1.0"	25.0	100.0	
	0.75"	19.0	100.0	
	0.50"	12.7	100.0	
	0.375"	9.5	100.0	
	#4	4.8	100.0	
	#10	2.00	100.0	
	#20	0.85	100.0	
	#40	0.43	100.0	
	#60	0.25	99.7	
	#100	0.15	92.7	
	#200	0.075	89.1	

Hydrometer Analysis	(mm)	% Finer	Fines Silt or Clay	89.1
	0.028	75.6		
	0.018	64.6		
	0.011	54.6		
	0.0080	50.1		
	0.0058	46.4		
	0.0029	37.3		
	0.0012	37.3		

DESCRIPTION: CLAYEY SILT, some fine sand; dark gray.

USCS: ML

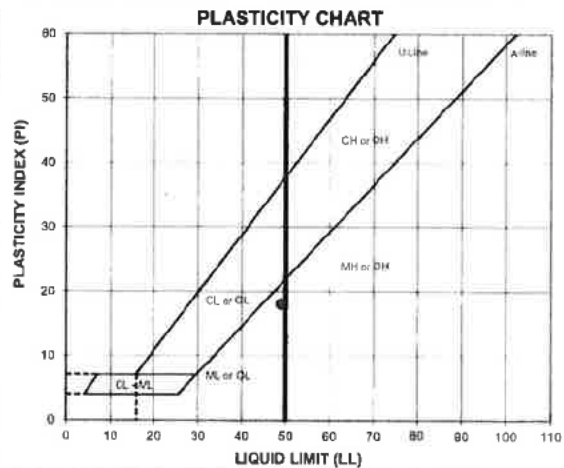

ATTERBERG LIMITS Method -B (Dry preparation)


M _L	LL	PL	PI	LI
26.3	49	31	18	-0.27

LL (oven-dried)
0.75 ORG Wt
(OL/CH)

TECH HH/BA/TJ
DATE 8/1/18
CHECK *[Signature]*
REVIEW *[Signature]*
APPROVE

PROJECT NAME: FTN/ENTERGY WHITE BLUFF/AR
SAMPLE ID: B-5
TYPE: UD


Depth: 10.0-12.0'

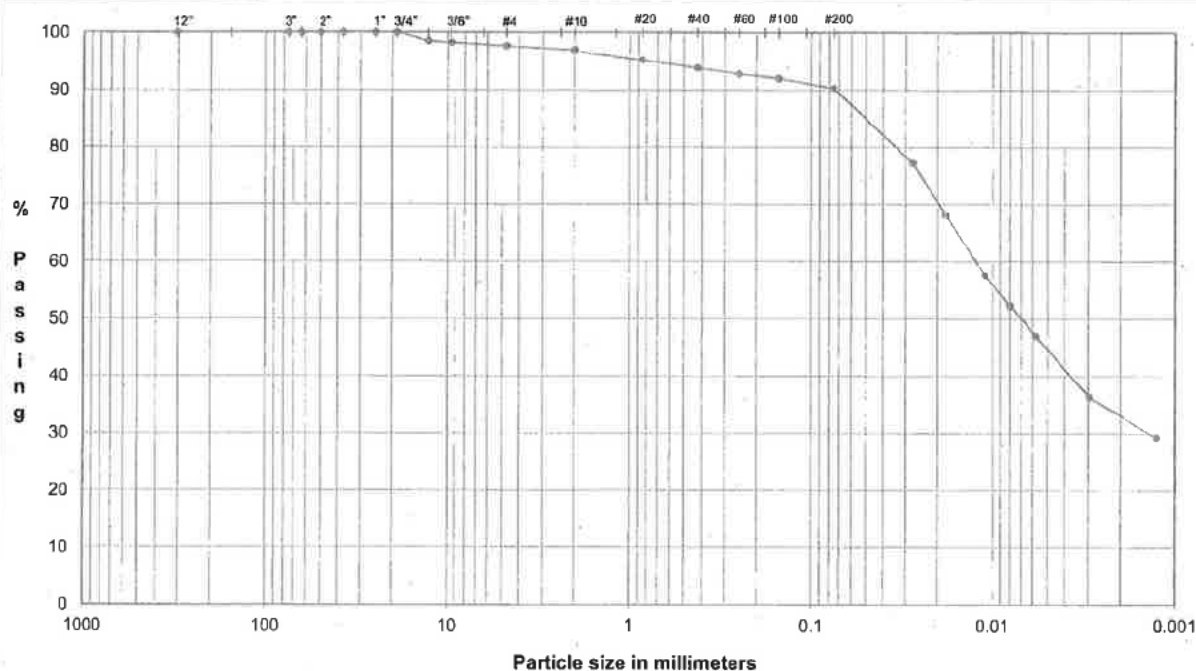

COBBLES	Coarse	Fine	Coarse	Medium	Fine	Silt or Clay
	GRAVEL		SAND			FINES

Particle Size			Particle Size	
(mm)	% Passing	Classification	Percentage	
12.0"	304.8	100.0	Cobbles	0.0
3.0"	75.0	100.0		
2.5"	63.5	100.0		
2.0"	50.0	100.0		
1.5"	37.5	100.0		
1.0"	25.0	100.0	Coarse Gravel	0.0
0.75"	19.0	100.0		
0.50"	12.7	98.4		
0.375"	9.5	98.2		
#4	4.8	97.6	Fine Gravel	2.4
#10	2.00	96.9	Coarse Sand	0.7
#20	0.85	95.2	Medium Sand	3.1
#40	0.43	93.8		
#60	0.25	92.8		
#100	0.15	92.0	Fine Sand	3.5
#200	0.075	90.3		

	(mm)	% Finer		
	0.027	77.2		
	0.018	68.3		
	0.011	57.7		
	0.0080	52.3	Fines	
	0.0058	47.0	Silt or Clay	90.3
	0.0030	36.4		
	0.0013	29.3		

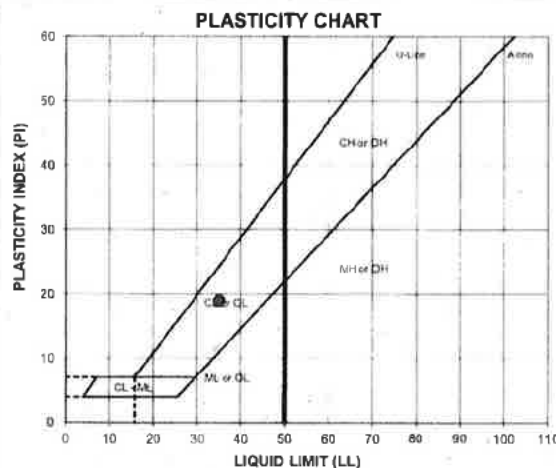

ATTERBERG LIMITS
Method-B (Dry preparation)

M _r	LL	PL	PI	LI
17.1	35	16	19	0.07

LL (oven-dried)
0.75 ORGANIC
(GLDII)

DESCRIPTION: SILTY CLAY, some fine to coarse sand, trace fine gravel; light brown.

USCS:	CL
-------	----

TECH	HH/TB
DATE	6/20/18
CHECK	<i>[Signature]</i>
REVIEW	<i>[Signature]</i>
APPROVE	

FLEXIBLE WALL PERMEABILITY
ASTM D 5084
METHOD D, CONSTANT RATE OF FLOW

PROJECT TITLE
PROJECT NUMBER
SAMPLE ID
SAMPLE TYPE

FTN/ENTERGY WHITE BLUFF/AR
18103173
B-5
UD

Board #
Flow Pump
Flow Pump Speed
Technician

8
2
11
FT

COMMENTS

Sample Data, Initial

Height, inches	3.000	B-Value, f	1.00
Diameter, inches	2.836	Cell Pres.	88.0
Area, cm ²	40.75	Bot. Pres.	80.0
Volume, cm ³	310.55	Top Pres.	80.0
Mass, g	663.16	Tot. B.P.	80.0
Moisture Content, %	17.07	Head, max.	135.05
Dry Density, pcf	113.82	Head, min.	135.05
Spec. Gravity (assumed)	2.700	Max. Grad.	17.70
Volume Solids, cm ³	209.80	Min. Grad.	17.70
Volume Voids, cm ³	100.75		
Void Ratio	0.48		
Saturation, %	96.0%		

Sample Data, Final

Height, inches	3.004
Diameter, inches	2.898
Area, cm ²	42.56
Volume, cm ³	324.70
Mass, g	674.45
Moisture Content, %	19.06
Dry Density, pcf	108.86
Volume Solids, cm ³	209.80
Volume Voids, cm ³	114.90
Void Ratio	0.55
Saturation, %	94.0%

WATER CONTENTS

Wt Soil & Tare, i g
Wt Soil & Tare, f g
Wt Tare g
Wt Moisture Lost g
Wt Dry Soil g
Water Content %

Sample Initial
663.16
566.46
0.00
96.70
566.46
17.07%

Sample Final
756.65
648.69
82.40
107.96
566.29
19.06%

DESCRIPTION

SILTY CLAY, some fine to coarse sand, trace fine gravel; light brown.

Flow Pump Rate 1.18E-05 cm³/sec

USCS

CL

TIME FUNCTIONS, SECONDS									dP	Reading (psi)	Head (cm)	Gradient	Permeability (cm/sec)
DATE	DAY	HOUR	MIN	TEMP (°C)	dt (min)	dt,acc (min)	dt (sec)	dt,acc (sec)					
06/25/18	43276	12	0	21.7	0	0	0	0	1.92	135.05	17.70	1.5E-08	
06/25/18	43276	12	5	21.7	5	5	300	300	1.92	135.05	17.70	1.5E-08	
06/25/18	43276	12	10	21.7	5	10	300	600	1.92	135.05	17.70	1.5E-08	
06/25/18	43276	12	15	21.7	5	15	300	900	1.92	135.05	17.70	1.5E-08	*
06/25/18	43276	12	20	21.7	5	20	300	1200	1.92	135.05	17.70	1.5E-08	*
06/25/18	43276	12	25	21.7	5	25	300	1500	1.92	135.05	17.70	1.5E-08	*
06/25/18	43276	12	30	21.7	5	30	300	1800	1.92	135.05	17.70	1.5E-08	*

*TRANSCRIBED FROM ORIGINAL DATA SHEETS


PERMEABILITY REPORTED AS ** 1.5E-08 cm/sec **

DATE 6/25/18
CHECK
REVIEW
APPROVE

ASTM D421, D422, D4318

Depth: 11.0-12.0'

TYPE: **Bag**

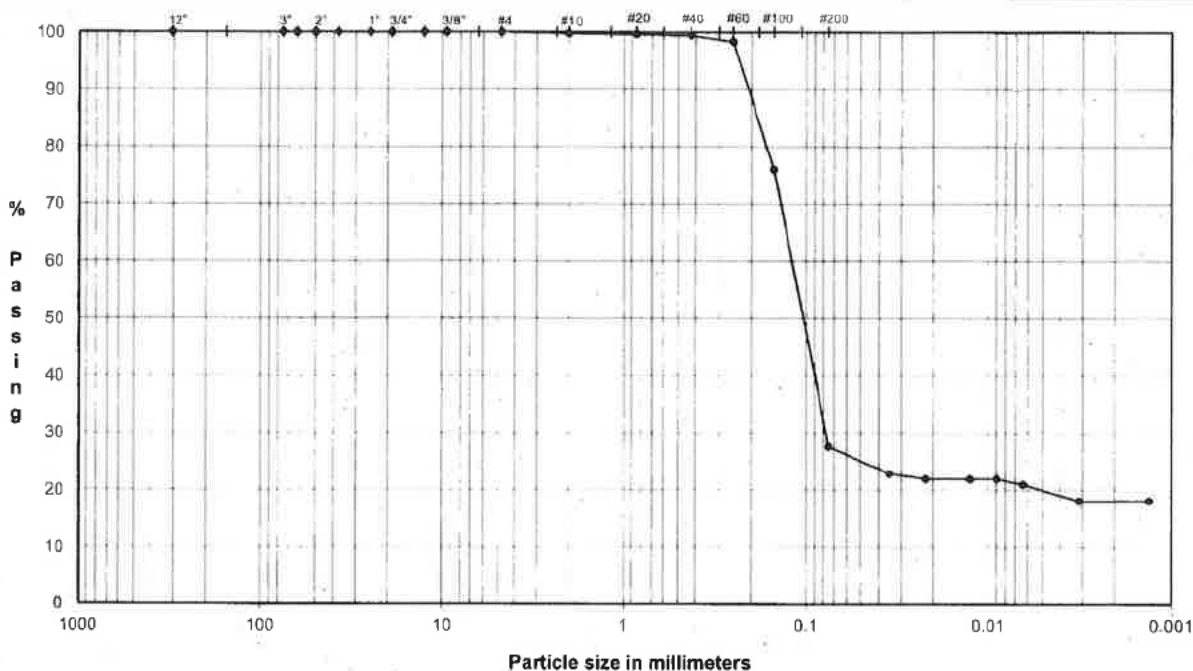


CORBELS	Coarse	Fine	Coarse	Medium	Fine	Silt or Clay
	GRAVEL		SAND			FINES

Particle Size			Particle Size	
	(mm)	% Passing	Classification	Percentage
12.0"	304.8	100.0	Cobbles	0.0
3.0"	75.0	100.0		
2.5"	63.5	100.0		
2.0"	50.0	100.0		
1.5"	37.5	100.0		
1.0"	25.0	100.0		
0.75"	19.0	100.0	Coarse Gravel	0.0
0.50"	12.7	100.0		
0.375"	9.5	100.0		
#4	4.8	100.0	Fine Gravel	0.0
#10	2.00	99.8	Coarse Sand	0.2
#20	0.85	99.6	Medium Sand	0.4
#40	0.43	99.4		
#60	0.25	98.3		
#100	0.15	76.0	Fine Sand	71.8
#200	0.075	27.6		

	GRAVEL	FINE SILT	
0.035	22.9	Fines Silt or Clay	27.6
0.022	21.9		
0.013	21.9		
0.0089	21.9		
0.0064	21.0		
0.0031	18.1		
0.0013	18.1		

DESCRIPTION: SILTY SAND, fine to coarse; yellowish brown.

USCS:	SM
-------	----

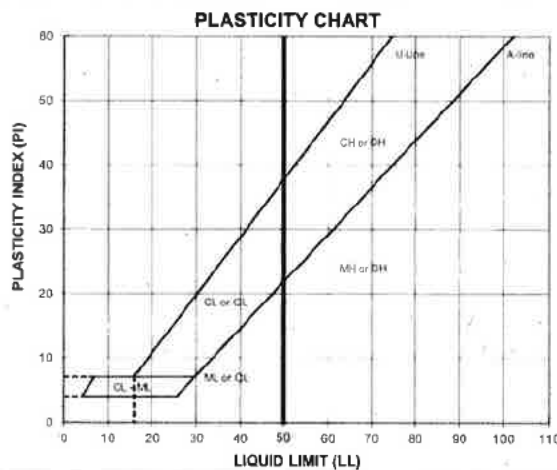

Method -B (Dry preparation)

M _i	LL	PL	PI	LI
12.4	NP	NP	NP	NP

LL (oven-dried)
0.75 = ORGANIC
(0.1 OH)

TECH	TJ/BA/HH
DATE	8/2/18
CHECK	
REVIEW	
APPROVE	

PARTICLE SIZE DISTRIBUTION & ATTERBERG LIMITS

ASTM D421, D422, D4318


PROJECT NAME: FTN/ENTERGY WHITE BLUFF/AR

SAMPLE ID: B-6

Depth: 16.0-17.0'

TYPE:

Bag

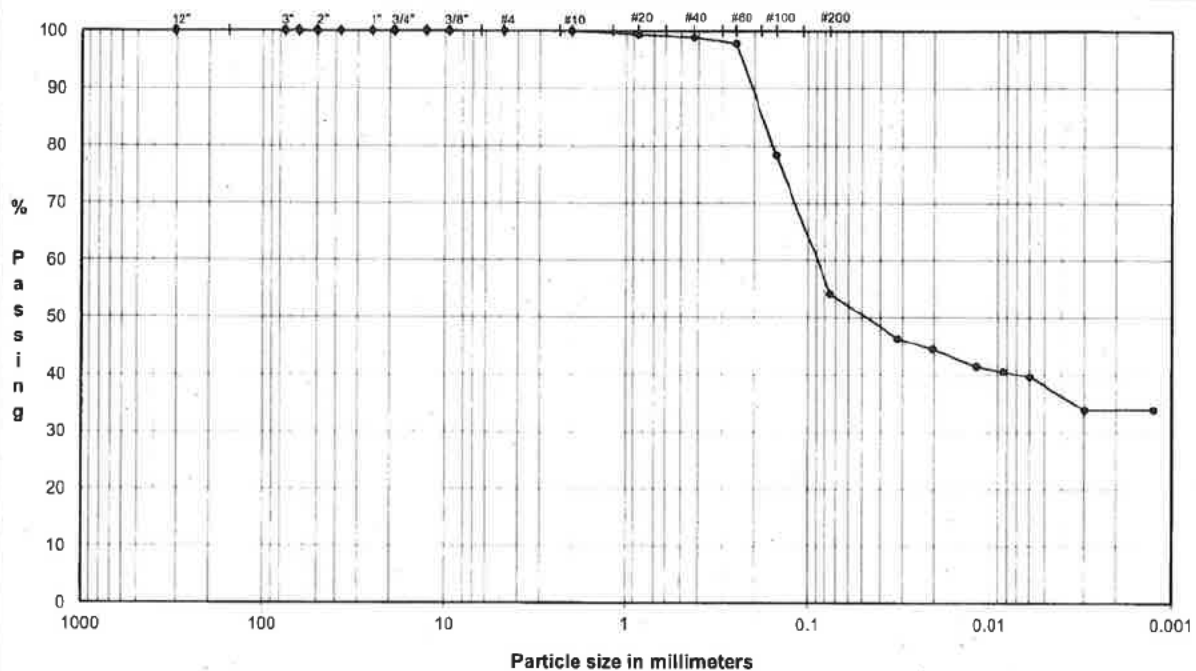

	Coarse	Fine	Coarse	Medium	Fine	Silt or Clay
COBBLES	GRAVEL		SAND			FINES

U.S. Standard Sieves Sizes and Numbers


Particle Size (mm)	% Passing	Classification	Percentage
12.0"	304.8	100.0	
3.0"	75.0	100.0	
2.5"	63.5	100.0	
2.0"	50.0	100.0	
1.5"	37.5	100.0	
1.0"	25.0	100.0	
0.75"	19.0	100.0	
0.50"	12.7	100.0	
0.375"	9.5	100.0	
#4	4.8	100.0	
#10	2.00	99.9	
#20	0.85	99.4	
#40	0.43	98.9	
#60	0.25	97.9	
#100	0.15	78.3	
#200	0.075	54.2	

Hydrometer Analysis

(mm)	% Finer	Classification	Percentage
0.032	46.4		
0.020	44.5		
0.012	41.6		
0.0084	40.6		
0.0060	39.6		
0.0030	33.8		
0.0012	33.8		

DESCRIPTION: SILTY CLAY and SAND, fine to coarse; dark yellowish brown.

USCS: CL

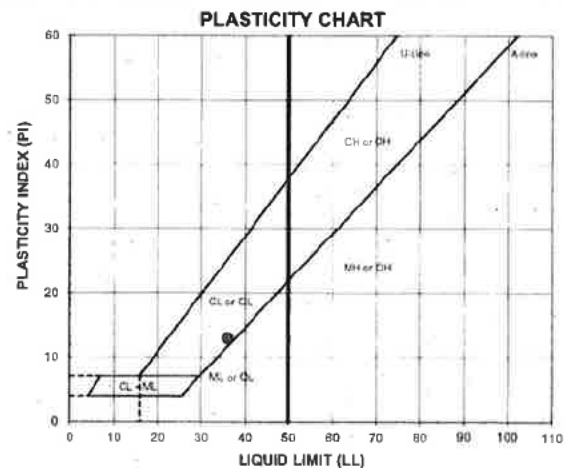ATTERBERG LIMITS
Method -B (Dry preparation)

LL	PL	PI	LI
21.3	36	23	13

LL (oven-dried)
97.5 - ORGANIC (LO/LOH)


TECH TJ/BA/HH
DATE 8/2/18
CHECK *[Signature]*
REVIEW *[Signature]*
APPROVE

PARTICLE SIZE DISTRIBUTION & ATTERBERG LIMITS

ASTM D421, D422, D4318

PROJECT NAME: FTN/ENTERGY WHITE BLUFF/AR
 SAMPLE ID: B-6
 TYPE: Bag

Depth: 22.0-24.0'

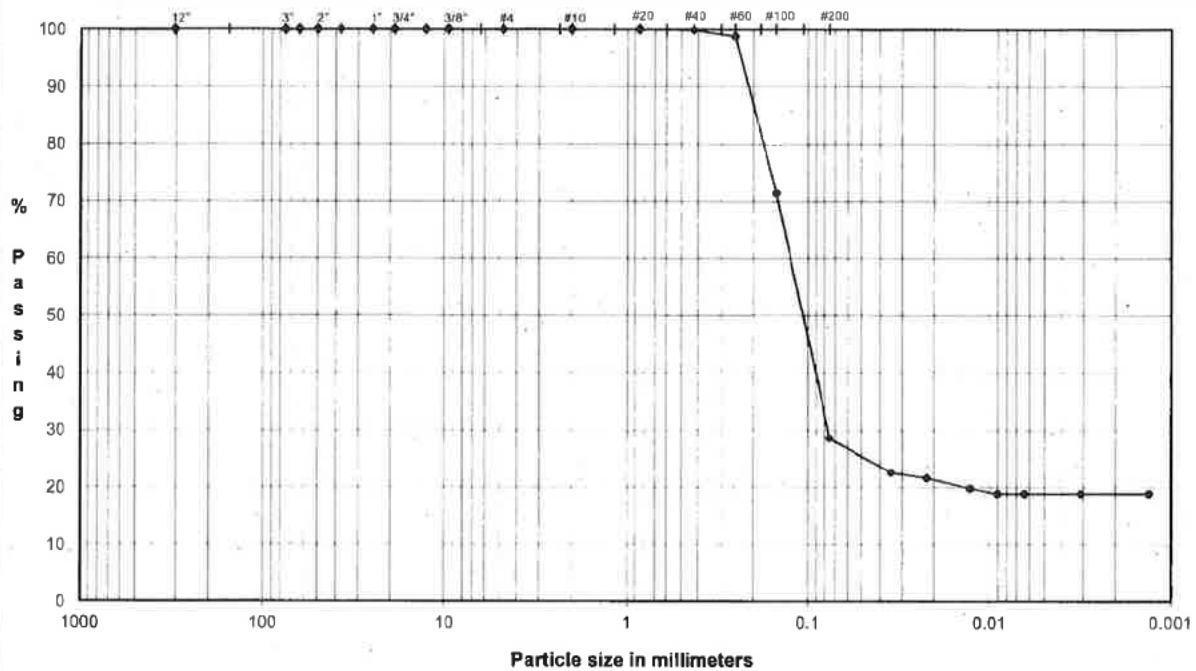

	Coarse	Fine	Coarse	Medium	Fine	Silt or Clay
COBBLES	GRAVEL		SAND			FINES

U.S. Standard Sieves Sizes and Numbers

Particle Size (mm)	% Passing	Classification	Percentage
12.0"	304.8	100.0	
3.0"	75.0	100.0	
2.5"	63.5	100.0	
2.0"	50.0	100.0	
1.5"	37.5	100.0	
1.0"	25.0	100.0	
0.75"	19.0	100.0	
0.50"	12.7	100.0	
0.375"	9.5	100.0	
#4	4.8	100.0	
#10	2.00	100.0	
#20	0.85	100.0	
#40	0.43	99.9	
#60	0.25	98.8	
#100	0.15	71.5	
#200	0.075	28.6	


Hydrometer Analysis

(mm)	% Finer	Classification	Percentage
0.034	22.5		
0.022	21.6		
0.013	19.8		
0.0090	18.9		
0.0064	18.9		
0.0031	18.9		
0.0013	18.9		

DESCRIPTION: SILTY SAND, fine to medium; dark gray.

USCS: SM

PLASTICITY CHART

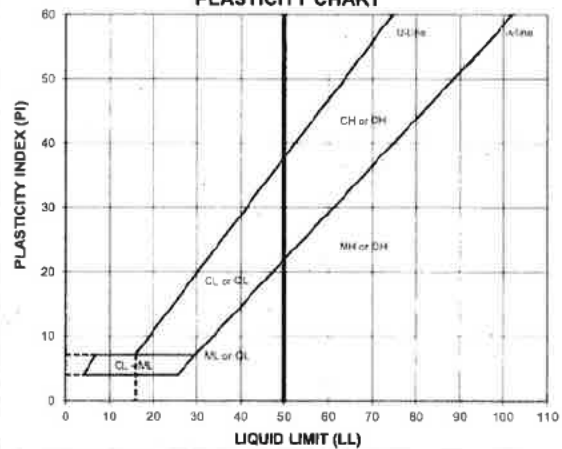

ATTERBERG LIMITS

Method -B (Dry preparation)

ML	LL	PL	PI	LI
10.9	NP	NP	NP	NP

LL (oven-dried)
 0.75 - ORGANIC
 (CL, CH)

TECH TJ/BA/TH
 DATE 8/2/18
 CHECK [Signature]
 REVIEW [Signature]
 APPROVE [Signature]

PARTICLE SIZE DISTRIBUTION & ATTERBERG LIMITS


ASTM D421, D422, D4318

PROJECT NAME: FTN/ENTERGY WHITE BLUFF/AR

SAMPLE ID: B-7

Depth: 5.0-7.0'

TYPE: UD

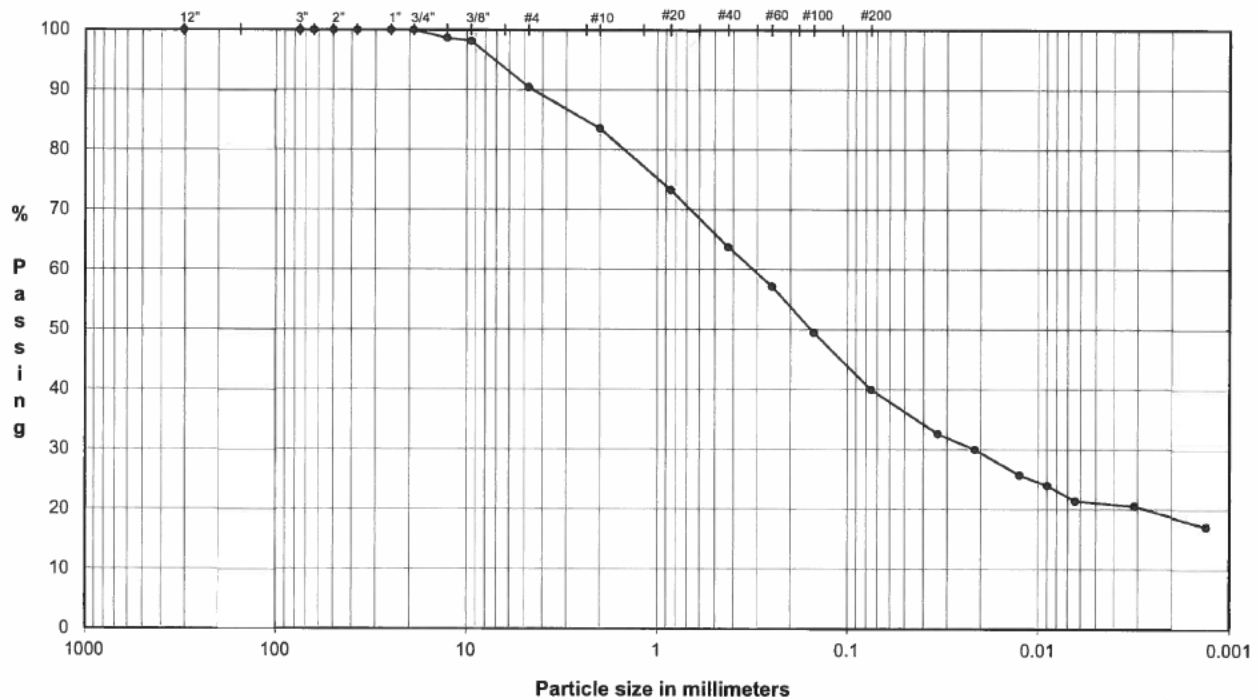

	Coarse	Fine	Coarse	Medium	Fine	Silt or Clay
COBBLES	GRAVEL		SAND			FINES

Particle Size (mm)	% Passing	Classification	Percentage
12.0"	304.8	100.0	
3.0"	75.0	100.0	
2.5"	63.5	100.0	
2.0"	50.0	100.0	
1.5"	37.5	100.0	
1.0"	25.0	100.0	
0.75"	19.0	100.0	
0.50"	12.7	98.6	
0.375"	9.5	98.1	
#4	4.8	90.4	
#10	2.00	83.6	
#20	0.85	73.2	
#40	0.43	63.8	
#60	0.25	57.2	
#100	0.15	49.5	
#200	0.075	40.0	


U.S. Standard Sieves Sizes and Numbers

(mm)	% Finer		
0.034	32.6		
0.021	30.0		
0.013	25.7		
0.0089	24.0		
0.0064	21.4		
0.0031	20.6		
0.0013	17.1		

Hydrometer Analysis

DESCRIPTION: SILTY SAND, fine to coarse, some fine gravel; gray.

USCS: SM

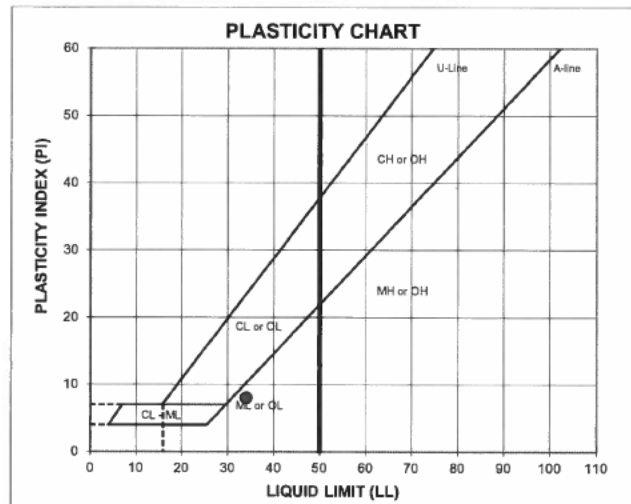ATTERBERG LIMITS
Method -B (Dry preparation)

M _s	LL	PL	PI	LI
20.5	34	26	8	-0.73

LL (oven-dried)
0.75 - ORGANIC (LO/OH)

TECH TJ/HH/BA
DATE 8/14/18
CHECK [Signature]
REVIEW [Signature]
APPROVE [Signature]

Boring or Test Pit: **B-7**
 Sample: **1**
 Depth: **5.0-7.0** ft
 Point No.: **1**

Boring or Test Pit:
 Sample:
 Depth:
 Point No.:

Boring or Test Pit:
 Sample:
 Depth:
 Point No.:

Initial

Length = **6.041** in
 Diameter = **2.848** in
 Wet Mass = **2.811** lb
 Area = **6.370** in²
 Volume = **38.484** in³
 Specific Gravity = **2.66** (ASTM D854)
 Dry Mass of Solids = **2.332** lb
 Moisture Content = **20.5%**
 Wet Unit Weight = **126.2** pcf
 Dry Unit Weight = **104.7** pcf
 Void Ratio = **0.58**
 Percent Saturation = **94%**

Length = **6.023**
 Diameter = **2.883**
 Wet Mass =
 Area =
 Volume =
 Specific Gravity =
 Dry Mass of Solids =
 Moisture Content =
 Wet Unit Weight =
 Dry Unit Weight =
 Void Ratio =
 Percent Saturation =

Length = **5.966**
 Diameter = **2.897**
 Wet Mass =
 Area =
 Volume =
 Specific Gravity =
 Dry Mass of Solids =
 Moisture Content =
 Wet Unit Weight =
 Dry Unit Weight =
 Void Ratio =
 Percent Saturation =

After Consolidation

Length = **6.023** in
 Diameter = **2.883** in
 Area = **6.529**
 Volume = **39.326**
 Moisture Content =
 Wet Unit Weight =
 Dry Unit Weight =
 Void Ratio =
 Percent Saturation =

After Consolidation

Length = **5.966** in
 Diameter = **2.897** in
 Area = **6.592**
 Volume = **39.326**
 Moisture Content =
 Wet Unit Weight =
 Dry Unit Weight =
 Void Ratio =
 Percent Saturation =

After Consolidation

Length = **5.920** in
 Diameter = **2.908** in
 Area = **6.643** in² (Method B)
 Volume = **39.326** in³
 Moisture Content = **23.2%**
 Wet Unit Weight = **126.3** pcf
 Dry Unit Weight = **102.5** pcf
 Void Ratio = **0.62**
 Percent Saturation = **100%**

B Parameter = **0.96**
 Shear Rate = **0.088%** /min.
 t₅₀ = **1.2** min.
 Strain at Failure = **0.5%**

B Parameter = **--**
 Shear Rate = **0.087%** /min.
 t₅₀ = **0.9** min.
 Strain at Failure = **1.9%**

B Parameter = **--**
 Shear Rate = **0.090%** /min.
 t₅₀ = **0.8** min.
 Strain at Failure = **2.8%**

Cell Pressure = **66.0** psi
 Back Pressure = **60.0** psi
 Confining Pressure = **6.0** psi

Cell Pressure = **72.0** psi
 Back Pressure = **60.0** psi
 Confining Pressure = **12.0** psi

Cell Pressure = **78.0** psi
 Back Pressure = **60.0** psi
 Confining Pressure = **18.0** psi

Notes: Sample description: **(SM) SILTY SAND, fine to coarse, some fine gravel; gray.**
 Atterberg limits: LL = **34** PL = **26** PI = **8** (ASTM D4318)
 Percent finer: 3/4 in. = **100.0%** No. 4 = **90.4%** No. 200 = **40.0%** (ASTM D422, refer to separate report for gradation curve)
 Specimen type: ☒ Intact ☒ Reconstituted
 Moisture from: ☒ Cuttings ☒ Entire specimen
 Saturation method: ☒ Wet ☐ Dry
 Failure criterion: ☒ (σ₁/σ₃)_{max} ☐ (σ₁-σ₃)_{max} % strain
 Membrane effect: ☒ Corrected ☐ Not Corrected

Golder Associates Inc.
Atlanta, Georgia

Title:
MODIFIED (Multi-Stage) - ASTM D4767
CONSOLIDATED UNDRAINED TRIAXIAL COMPRESSION TEST REPORT
SAMPLE AND TEST DATA

Job Short Title:
FTN/ENTERGY WHITE BLUFF/AR

Sample:
B-7 UD 5.0-7.0'

Technician:
FT/PWM
 Check: 



Reviewed:

 Approved:



Start Date:
8/29/2018

Job Number:
18103173

Figure:
1

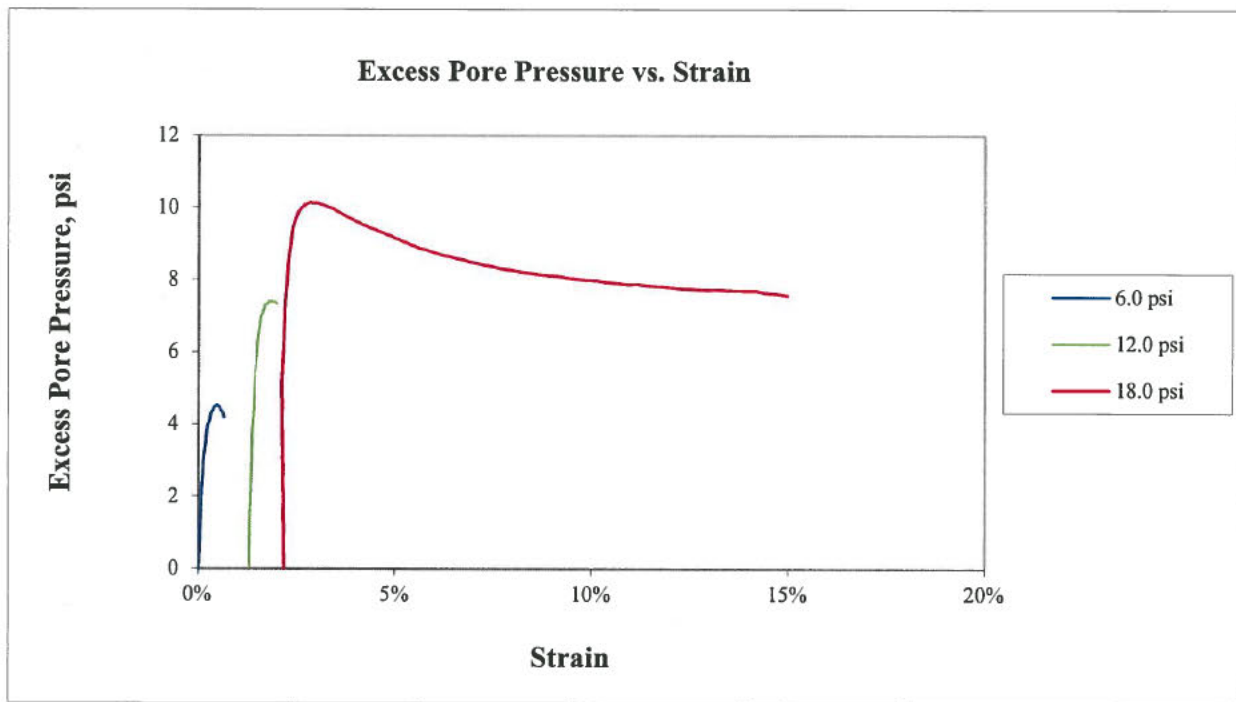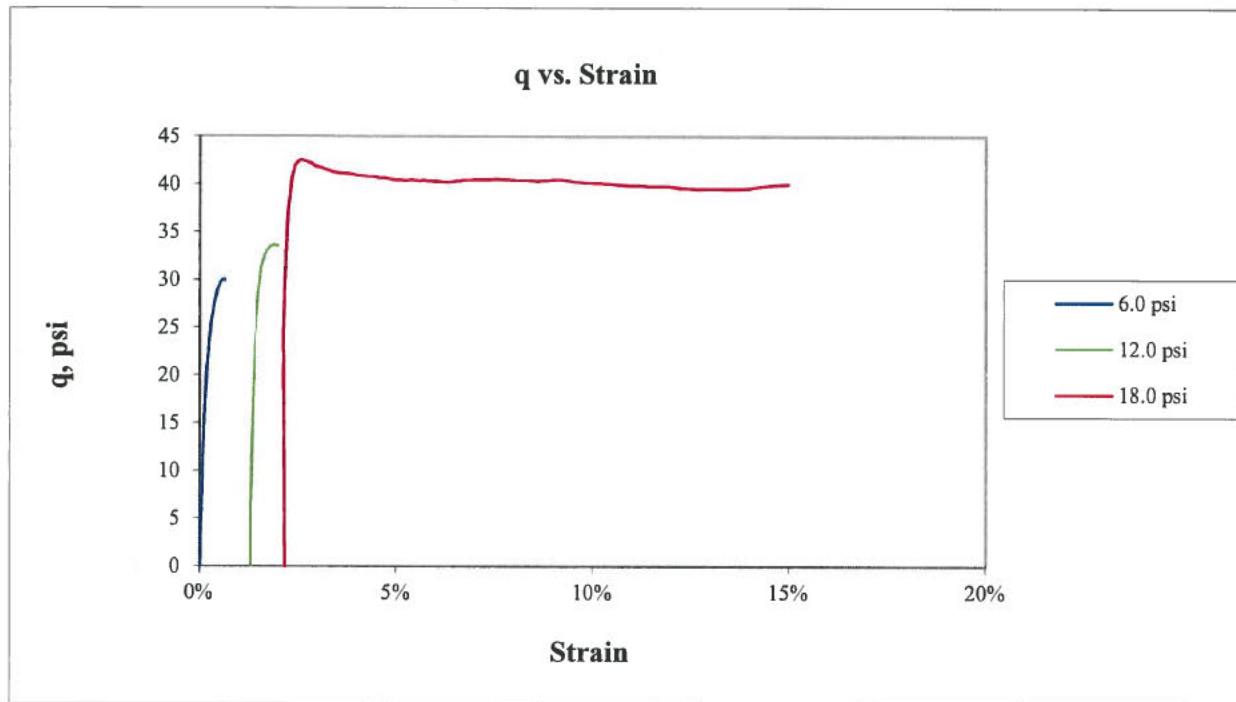


Golder Associates Inc. Atlanta, Georgia		Title: MODIFIED (Multi-Stage) - ASTM D4767 CONSOLIDATED UNDRAINED TRIAXIAL COMPRESSION TEST REPORT q AND EXCESS PORE PRESSURE PLOTS			
Job Short Title: FTN/ENERGY WHITE BLUFF/AR					
Sample: B-7 UD 5.0-7.0'		Technician: FT/PWM Check: 	Reviewed: Approved:	Start Date: 8/29/2018	Job Number: 18103173
					Figure: 2

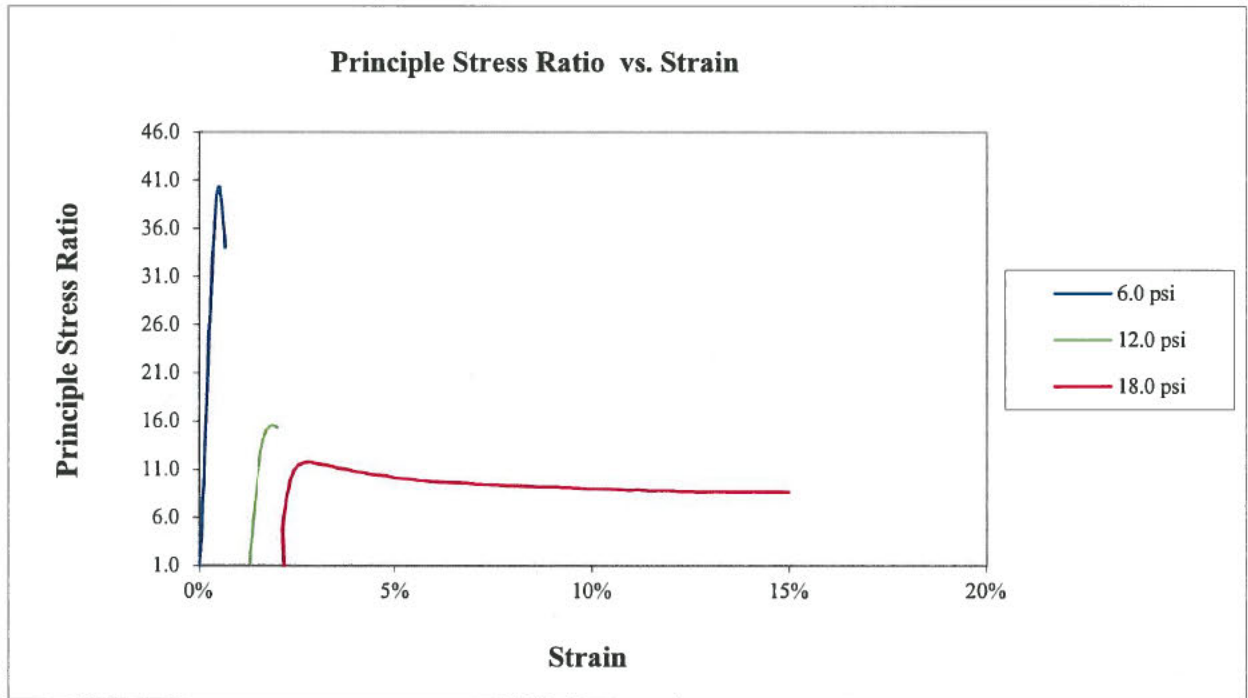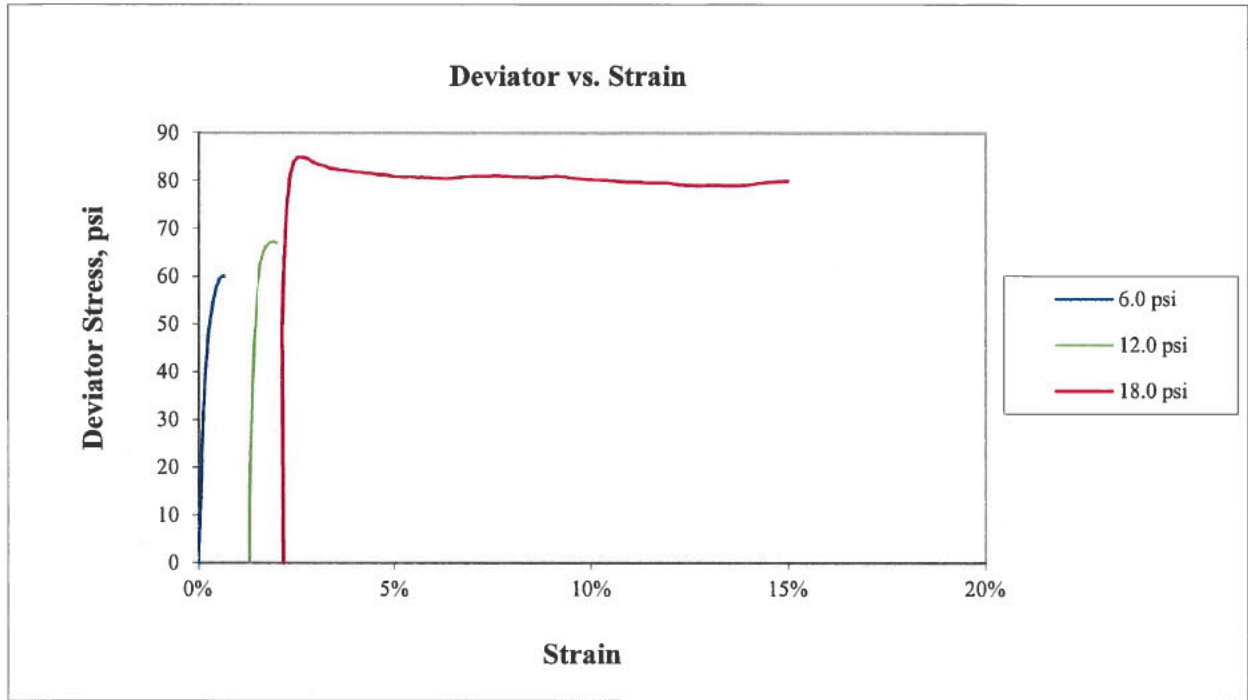

Golder Associates Inc. Atlanta, Georgia		Title: MODIFIED (Multi-Stage) - ASTM D4767 CONSOLIDATED UNDRAINED TRIAXIAL COMPRESSION TEST REPORT q AND EXCESS PORE PRESSURE PLOTS			
Job Short Title: FTN/ENERGY WHITE BLUFF/AR					
Sample: B-7 UD 5.0-7.0'		Technician: FT/PWM Check: 	Reviewed: Approved:	Start Date: 8/29/2018	Job Number: 18103173
				Figure: 3	

Stress Path (p'-q) Plot

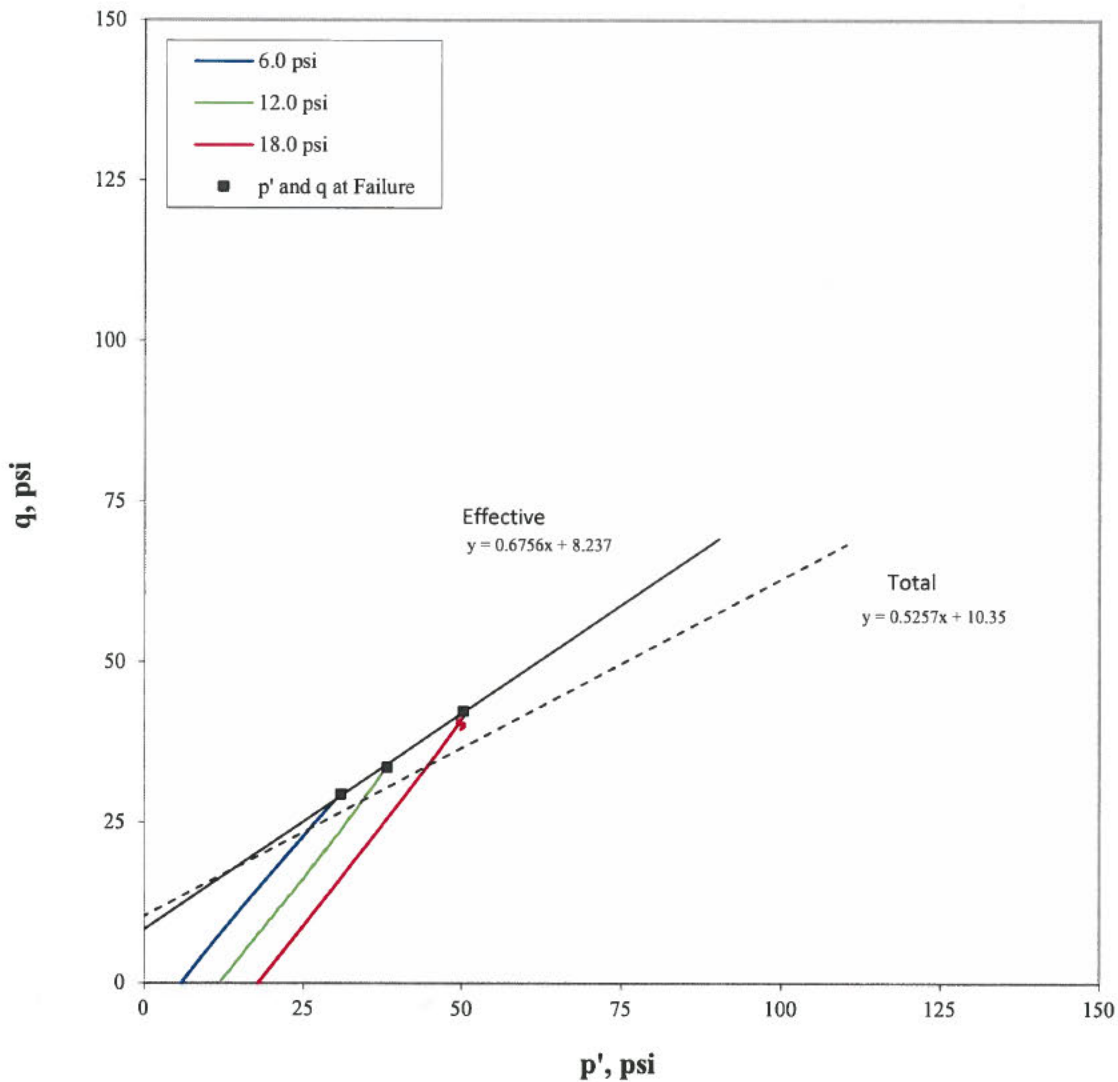


Confining Pressure (psi)	p at failure (psi)	p' at failure (psi)	q at failure (psi)
6.0	35.4	30.9	29.4
12.0	45.6	38.2	33.6
18.0	60.4	50.3	42.4

Effective		
α'	34.0	degree
a'	8.2	psi
Total		
α	27.7	degree
a	10.3	psi

Note: The laboratory testing relates only to the sample tested. GAI neither accepts responsibility for nor makes claims to the final use and purpose of the material.

Golder Associates Inc. Atlanta, Georgia		Title: MODIFIED (Multi-Stage) - ASTM D4767 CONSOLIDATED UNDRAINED TRIAXIAL COMPRESSION TEST REPORT STRESS PATH PLOT			
Job Short Title: FTN/ENERGY WHITE BLUFF/AR					
Sample: B-7 UD 5.0-7.0'		Technician: FT/PWM Check: <i>[Signature]</i>	Reviewed: <i>[Signature]</i> Approved:	Start Date: 8/29/2018	Job Number: 18103173
				Figure: 4	

Mohr's Circle Diagram

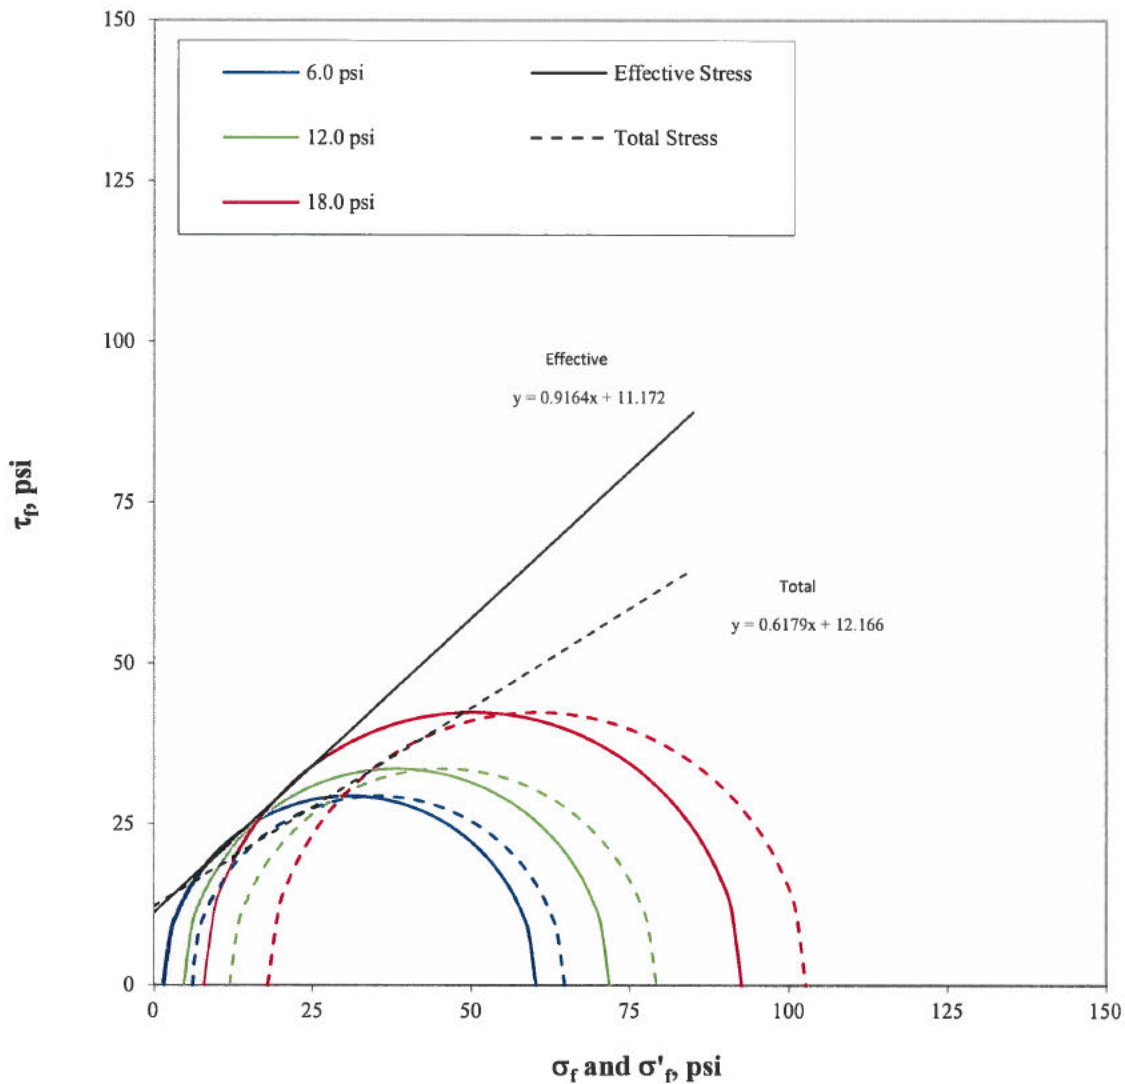

Confining Pressure (psi)	σ'_1 at failure (psi)	σ'_3 at failure (psi)	σ_1 at failure (psi)	σ_3 at failure (psi)
6.0	60.2	1.5	64.7	6.0
12.0	71.8	4.6	79.2	12.0
18.0	92.7	7.9	102.8	18.0

Effective	$\phi' =$	42.5	degree
	$c' =$	11.2	psi
Total	$\phi =$	31.7	degree
	$c =$	12.2	psi

Note: The laboratory testing relates only to the sample tested. GAI neither accepts responsibility for nor makes claims to the final use and purpose of the material.

Golder Associates Inc. Atlanta, Georgia		Title: MODIFIED (Multi-Stage) - ASTM D4767 CONSOLIDATED UNDRAINED TRIAXIAL COMPRESSION TEST REPORT MOHR'S CIRCLE DIAGRAM			
Job Short Title: FTN/ENTERGY WHITE BLUFF/AR					
Sample: B-7 UD 5.0-7.0'	Technician: FT/PWM Check: 	Reviewed: Approved:	Start Date: 8/29/2018	Job Number: 18103173	Figure: 5




Golder Associates Inc. Atlanta, Georgia		Title: MODIFIED (Multi-Stage) - ASTM D4767 CONSOLIDATED UNDRAINED TRIAXIAL COMPRESSION TEST REPORT SPECIMEN PHOTOGRAPH - Single Specimen			
Job Short Title: FTN/ENTERGY WHITE BLUFF/AR					
Sample: B-7 UD 5.0-7.0'		Technician: FT/PWM Check: <i>[Signature]</i>	Reviewed: <i>[Signature]</i> Approved:	Start Date: 8/29/2018	Job Number: 18103173
				Figure: 6	

PARTICLE SIZE DISTRIBUTION & ATTERBERG LIMITS ASTM D421, D422, D4318

PROJECT NAME: FTN/ENTERGY WHITE BLUFF/AR
SAMPLE ID: B-7
TYPE: UD

Depth: 7.0-9.0'

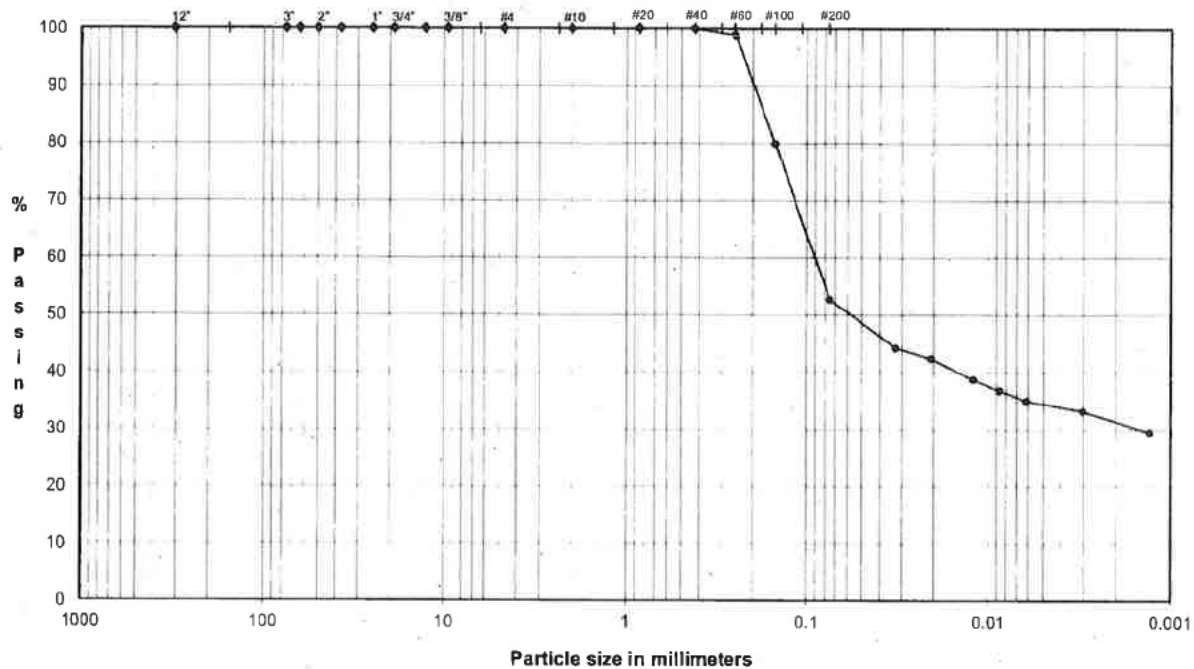

	Coarse	Fine	Coarse	Medium	Fine	Silt or Clay
COBBLES	GRAVEL		SAND			FINES

U.S. Standard Sieves Sizes and Numbers


Particle Size (mm)	% Passing	Classification	Percentage
12.0"	304.8	100.0	
3.0"	75.0	100.0	
2.5"	63.5	100.0	
2.0"	50.0	100.0	
1.5"	37.5	100.0	
1.0"	25.0	100.0	
0.75"	19.0	100.0	
0.50"	12.7	100.0	
0.375"	9.5	100.0	
#4	4.8	100.0	
#10	2.00	100.0	
#20	0.85	100.0	
#40	0.43	100.0	
#60	0.25	98.9	
#100	0.15	79.9	
#200	0.075	52.7	

Hydrometer Analysis

(mm)	% Fines
0.033	44.2
0.021	42.4
0.012	38.7
0.0086	36.8
0.0062	35.0
0.0030	33.2
0.0013	29.5

DESCRIPTION: SILTY CLAY and SAND, fine to medium; yellowish brown.

USCS: CL

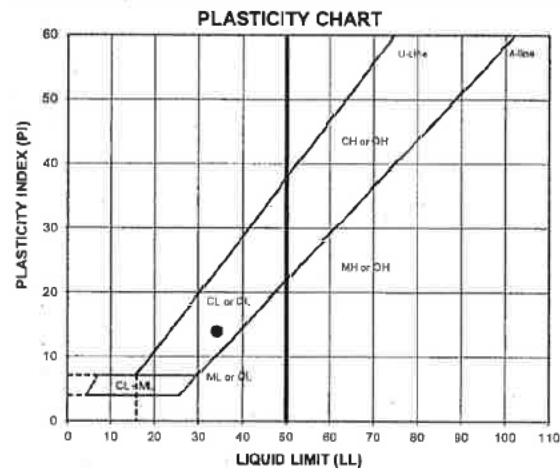

ATTERBERG LIMITS Method -B (Dry preparation)

ML	LL	PL	PI	LI
21.8	34	20	14	0.13

LL (oven-dried)
0.75 ORGANIC (LO/OH)

TECH TJ
DATE 6/7/18
CHECK [Signature]
REVIEW [Signature]
APPROVE [Signature]

FLEXIBLE WALL PERMEABILITY
ASTM D 5084
METHOD D, CONSTANT RATE OF FLOW

PROJECT TITLE FTN/ENTERGY WHITE BLUFF/AR
PROJECT NUMBER 18103173
SAMPLE ID B-7 7.0-9.0'
SAMPLE TYPE UD

Board # 15
Flow Pump 2
Flow Pump Speed 7
Technician FT

COMMENTS

Sample Data, Initial

Height, inches	3.000	B-Value, f	0.98
Diameter, inches	2.883	Cell Pres.	88.0
Area, cm ²	42.12	Bot. Pres.	80.0
Volume, cm ³	320.92	Top Pres.	80.0
Mass, g	614.74	Tot. B.P.	80.0
Moisture Content, %	21.80	Head, max.	61.90
Dry Density, pcf	98.14	Head, min.	61.90
Spec. Gravity (assumed)	2.700	Max. Grad.	8.12
Volume Solids, cm ³	186.93	Min. Grad.	8.12
Volume Voids, cm ³	133.99		
Void Ratio	0.72		
Saturation, %	82.1%		

Sample Data, Final

Height, inches	3.001
Diameter, inches	2.874
Area, cm ²	41.85
Volume, cm ³	319.03
Mass, g	632.69
Moisture Content, %	25.36
Dry Density, pcf	98.72
Volume Solids, cm ³	186.93
Volume Voids, cm ³	132.10
Void Ratio	0.71
Saturation, %	96.9%

WATER CONTENTS

	Sample Initial	Sample Final
Wt Soil & Tare, i	614.74	714.76
Wt Soil & Tare, f	504.72	586.83
Wt Tare	0.00	82.29
Wt Moisture Lost	110.02	127.93
Wt Dry Soil	504.72	504.54
Water Content	21.80%	25.36%

DESCRIPTION

SILTY CLAY and SAND, fine to medium; yellowish brown.

Flow Pump Rate 2.38E-04 cm³/sec

USCS CL

TIME FUNCTIONS, SECONDS								dP				
DATE	DAY	HOUR	MIN	TEMP (°C)	dt (min)	dt,acc (min)	dt (sec)	dt,acc (sec)	Reading (psi)	Head (cm)	Gradient	Permeability (cm/sec)
06/08/18	43259	14	30	21.8	0	0	0	0	0.88	61.90	8.12	6.7E-07
06/08/18	43259	14	35	21.8	5	5	300	300	0.88	61.90	8.12	6.7E-07
06/08/18	43259	14	40	21.8	5	10	300	600	0.88	61.90	8.12	6.7E-07
06/08/18	43259	14	45	21.8	5	15	300	900	0.88	61.90	8.12	6.7E-07 *
06/08/18	43259	14	50	21.8	5	20	300	1200	0.88	61.90	8.12	6.7E-07 *
06/08/18	43259	14	55	21.8	5	25	300	1500	0.88	61.90	8.12	6.7E-07 *
06/08/18	43259	15	0	21.8	5	30	300	1800	0.88	61.90	8.12	6.7E-07 *

*TRANSCRIBED FROM ORIGINAL DATA SHEETS

PERMEABILITY REPORTED AS ** 6.7E-07 cm/sec **

DATE 6/8/18
CHECK
REVIEW
APPROVE

PARTICLE SIZE DISTRIBUTION & ATTERBERG LIMITS


ASTM D421, D422, D4318

PROJECT NAME: FTN/ENERGY WHITE BLUFF/AR

SAMPLE ID: B-7

Depth: 15.0-17.0'

TYPE: UD

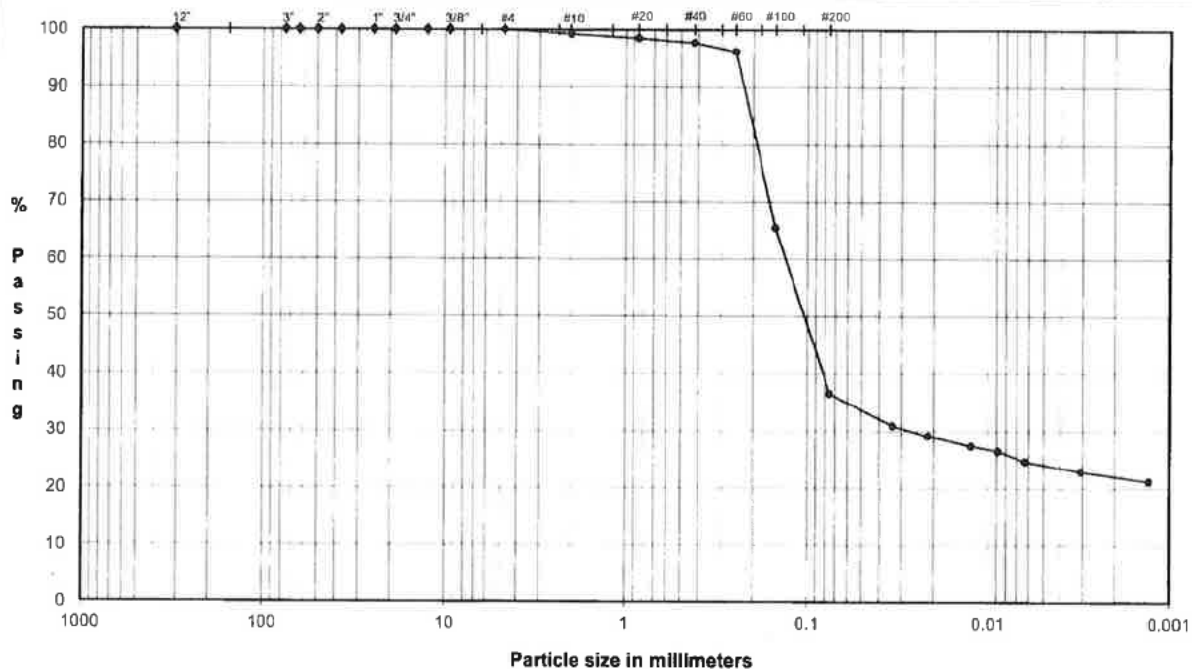

COBBLES	Coarse	Fine	Coarse	Medium	Fine	Silt or Clay
	GRAVEL		SAND			FINES

U.S. Standard Sieves Sizes and Numbers

Particle Size (mm)	% Passing	Classification	Percentage
12.0"	304.8	Cobbles	0.0
3.0"	75.0		
2.5"	63.5		
2.0"	50.0		
1.5"	37.5		
1.0"	25.0		
0.75"	19.0	Coarse Gravel	0.0
0.50"	12.7		
0.375"	9.5	Fine Gravel	0.0
#4	4.8		
#10	2.00	Coarse Sand	0.7
#20	0.85		
#40	0.43	Medium Sand	1.5
#60	0.25		
#100	0.15	Fine Sand	61.3
#200	0.075		


Hydrometer Analysis

(mm)	% Finer		
0.034	30.9	Fines Silt or Clay	36.5
0.021	29.1		
0.013	27.4		
0.0088	26.5		
0.0063	24.7		
0.0031	22.9		
0.0013	21.2		

DESCRIPTION: SAND and SILTY CLAY, fine to coarse; grayish brown and yellow.

USCS: SC

PLASTICITY CHART

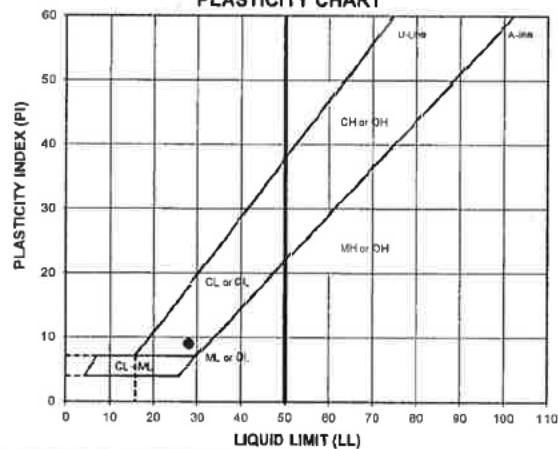ATTERBERG LIMITS
Method -B (Dry preparation)

ML	LL	PL	PI	LI
21.9	28	19	9	0.36

LL (oven-dried)
0.75 - ORGANIC (LO/OH)

TECH HH/BA/TJ
DATE 7/27/18
CHECK [Signature]
REVIEW [Signature]
APPROVE [Signature]

SPECIFIC GRAVITY OF SOILS
ASTM D-854
PYCNOMETER METHOD

PROJECT TITLE	FTN/ENTERGY WHITE BLUFF/AR	SAMPLE ID	B-7
PROJECT NUMBER	18103173	SAMPLE TYPE	UD
TESTED FOR	Gs	SAMPLE DEPTH	15.0-17.0'

MOISTURE CONTENT OF MATERIAL PASSING THE #4 SIEVE

Weight Soil and Tare, Initial (gm)	166.24
Weight Soil and Tare, Final (gm)	165.14
Weight Of Tare (gm)	42.93
Weight Of Moisture (gm)	1.10
Weight Of Dry Soil (gm)	122.21
Hygroscopic Moisture In (%)	0.9%

Test Method	Method - B
Pycnometer Number	11
Weight Pycnometer Empty (gm)	159.54
Volume of Pycnometer (gm)	499.57
Weight Pycnometer and Water (gm)	658.13
Mass of Pycnometer and Water at the test Temperature (A)	657.81
Observed Temperature (Tb), for (Mb) In Degrees C	23.50

Weight of Soil, Water & Pycnometer (gm)	(B)	688.66
Temperature, C		23.5
Density of water @ tested temperature (g/ml)		1.00

Tare Number		-
Weight of Dry Soil Slurry plus Tare		49.87
Weight of Tare		0.00
Weight of Dry Soil (gm)	(C)	49.87
Temperature Coefficient		0.9992

SPECIFIC GRAVITY (G)	2.620
$G @ 20^{\circ} C = [C/(A-(B-C))]*(K)$	

METHOD - A	WET METHOD	METHOD OF AIR REMOVAL
METHOD - B	OVEN-DRIED METHOD	VACUUM

Recommended Mass for Test Specimen

Soil Type	Specimen Dry Mass when using 500 ml Pycnometer
SP, SP-SM	100
SP-SC, SM, SC	75
SILT OR CLAY	50

TECH	FT
DATE	7/31/18
CHECK	<i>[Signature]</i>
REVIEW	<i>[Signature]</i>
APPROVE	

Boring or Test Pit: **B-7**
 Sample: **1**
 Depth: **15.0-17.0** ft
 Point No.: 1

Boring or Test Pit:
 Sample:
 Depth:
 Point No.:

Boring or Test Pit:
 Sample:
 Depth:
 Point No.:

Initial
 Length = **6.012** in
 Diameter = **2.877** in
 Wet Mass = 2.817 lb
 Area = 6.501 in²
 Volume = 39.083 in³
 Specific Gravity = **2.62** (ASTM D854)
 Dry Mass of Solids = 2.311 lb
 Moisture Content = 21.9%
 Wet Unit Weight = 124.5 pcf
 Dry Unit Weight = 102.2 pcf
 Void Ratio = 0.60
 Percent Saturation = 96%

Length = 5.936
 Diameter = 2.889
 Wet Mass =
 Area =
 Volume =
 Specific Gravity =
 Dry Mass of Solids =
 Moisture Content =
 Wet Unit Weight =
 Dry Unit Weight =
 Void Ratio =
 Percent Saturation =

Length = 5.798
 Diameter = 2.923
 Wet Mass =
 Area =
 Volume =
 Specific Gravity =
 Dry Mass of Solids =
 Moisture Content =
 Wet Unit Weight =
 Dry Unit Weight =
 Void Ratio =
 Percent Saturation =

After Consolidation
 Length = 5.936 in
 Diameter = 2.889 in
 Area = 6.556
 Volume = 38.914
 Moisture Content =
 Wet Unit Weight =
 Dry Unit Weight =
 Void Ratio =
 Percent Saturation =

After Consolidation
 Length = 5.798 in
 Diameter = 2.923 in
 Area = 6.712
 Volume = 38.914
 Moisture Content =
 Wet Unit Weight =
 Dry Unit Weight =
 Void Ratio =
 Percent Saturation =

After Consolidation
 Length = 5.704 in
 Diameter = 2.947 in
 Area = 6.822 in² (Method B)
 Volume = 38.914 in³
 Moisture Content = 22.5%
 Wet Unit Weight = 125.8 pcf
 Dry Unit Weight = 102.6 pcf
 Void Ratio = 0.59
 Percent Saturation = 100%

B Parameter = **1.00**
 Shear Rate = 0.094% /min.
 t₅₀ = **1.0** min.
 Strain at Failure = 1.0%

B Parameter = --
 Shear Rate = 0.100% /min.
 t₅₀ = **0.7** min.
 Strain at Failure = 2.7%

B Parameter = --
 Shear Rate = 0.099% /min.
 t₅₀ = **0.8** min.
 Strain at Failure = 4.7%

Cell Pressure = **64.0** psi
 Back Pressure = **50.0** psi
 Confining Pressure = 14.0 psi

Cell Pressure = **78.0** psi
 Back Pressure = **50.0** psi
 Confining Pressure = 28.0 psi

Cell Pressure = **92.0** psi
 Back Pressure = **50.0** psi
 Confining Pressure = 42.0 psi

Notes: Sample description: (SC) SAND and SILTY CLAY, fine to coarse; grayish brown and yellow.
 Atterberg limits: LL = 28 PL = 19 PI = 9 (ASTM D4318)
 Percent finer: 3/4 in. = 100.0% No. 4 = 100.0% No. 200 = 36.5% (ASTM D422, refer to separate report for gradation curve)
 Specimen type: ☒ Intact ☐ Reconstituted
 Moisture from: ☐ Cuttings ☒ Entire specimen
 Saturation method: ☒ Wet ☐ Dry
 Failure criterion: ☒ (σ₁/σ₃)_{max} ☐ (σ₁-σ₃)_{max} % strain
 Membrane effect: ☒ Corrected ☐ Not Corrected

Golder Associates Inc.
Atlanta, Georgia

Title:
MODIFIED (Multi-Stage) - ASTM D4767
CONSOLIDATED UNDRAINED TRIAXIAL COMPRESSION TEST REPORT
SAMPLE AND TEST DATA

Job Short Title:
FTN/ENTERGY WHITE BLUFF/AR

Sample:
B-7 UD 15.0-17.0'



Technician:
FT/PWM
 Check: *[Signature]*

Reviewed:
[Signature]
 Approved:



Start Date:
7/10/2018

Job Number:
18103173

Figure:
1

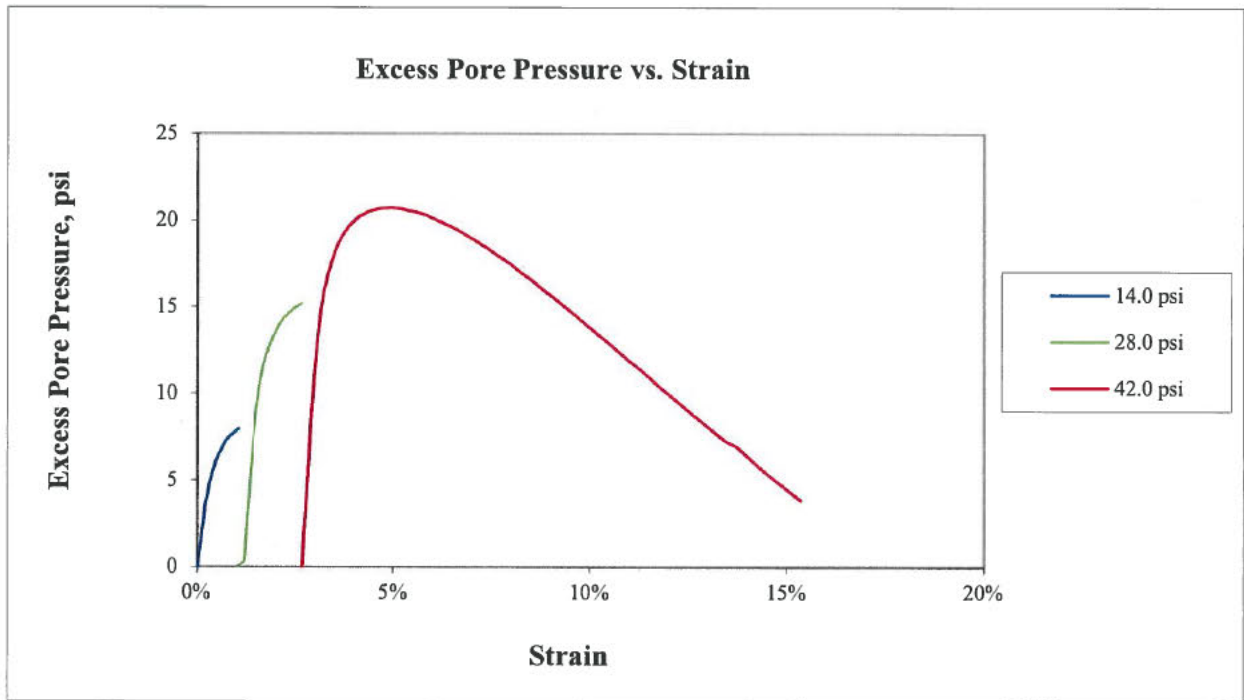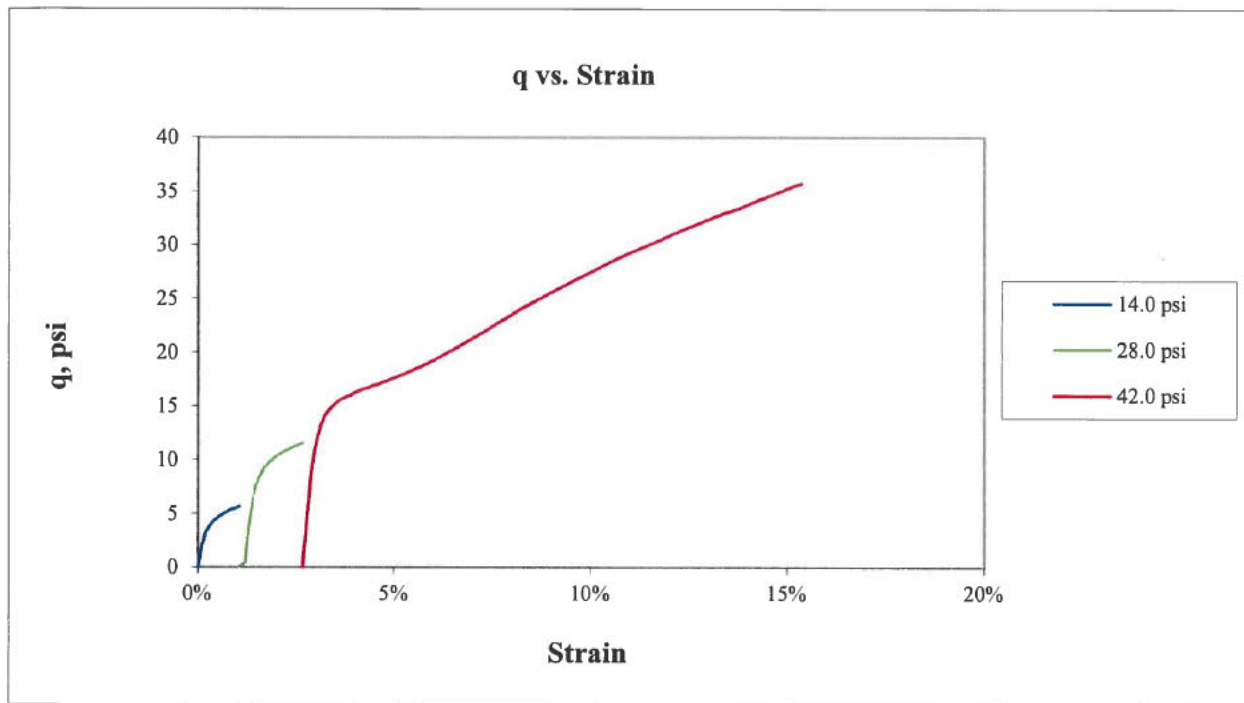


Golder Associates Inc. Atlanta, Georgia		Title: MODIFIED (Multi-Stage) - ASTM D4767 CONSOLIDATED UNDRAINED TRIAXIAL COMPRESSION TEST REPORT q AND EXCESS PORE PRESSURE PLOTS			
Job Short Title: FTN/ENERGY WHITE BLUFF/AR					
Sample: B-7 UD 15.0-17.0'		Technician: FT/PWM Check: <i>[Signature]</i>	Reviewed: <i>[Signature]</i> Approved:	Start Date: 7/10/2018	Job Number: 18103173
					Figure: 2

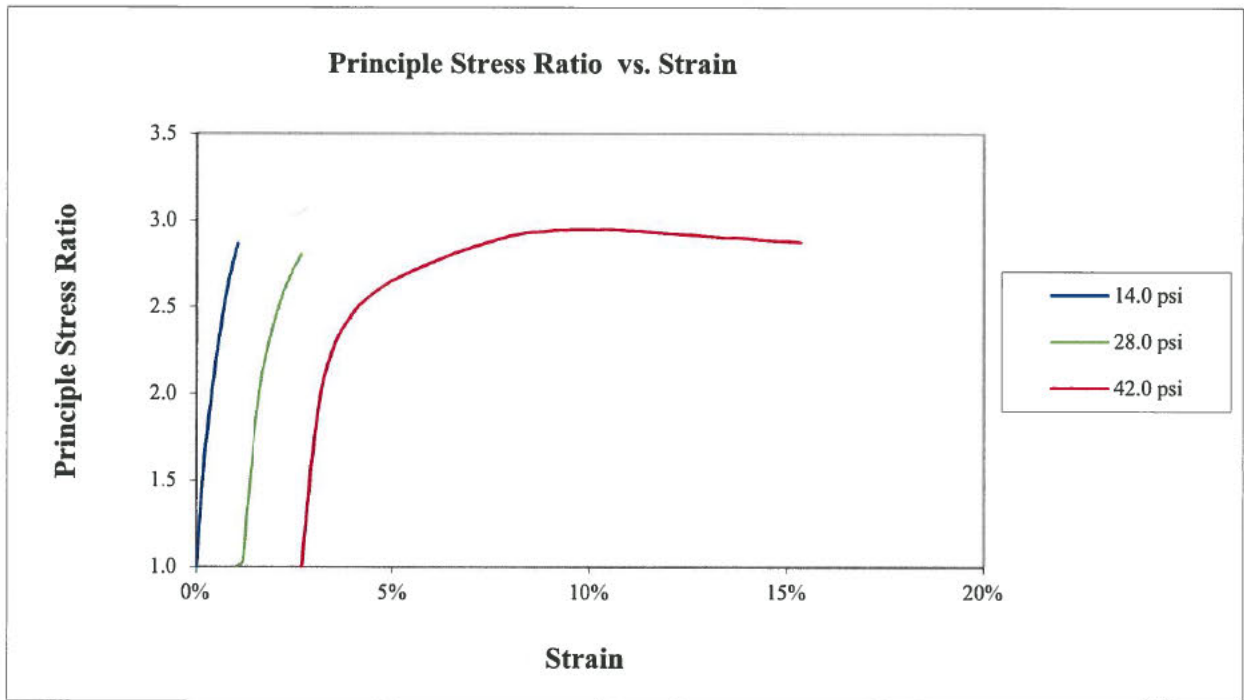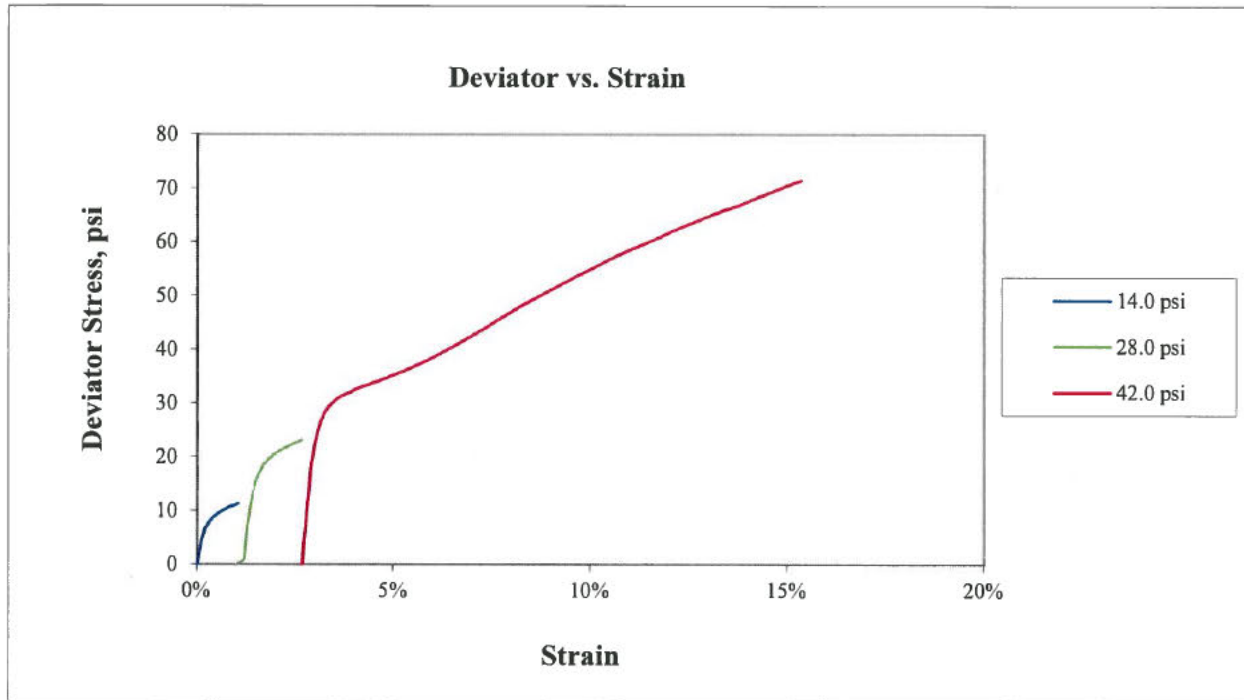

Golder Associates Inc. Atlanta, Georgia		Title: MODIFIED (Multi-Stage) - ASTM D4767 CONSOLIDATED UNDRAINED TRIAXIAL COMPRESSION TEST REPORT q AND EXCESS PORE PRESSURE PLOTS			
Job Short Title: FTN/ENERGY WHITE BLUFF/AR					
Sample: B-7 UD 15.0-17.0'		Technician: FT/PWM Check: 	Reviewed: Approved:	Start Date: 7/10/2018	Job Number: 18103173
				Figure: 3	

Stress Path (p'-q) Plot

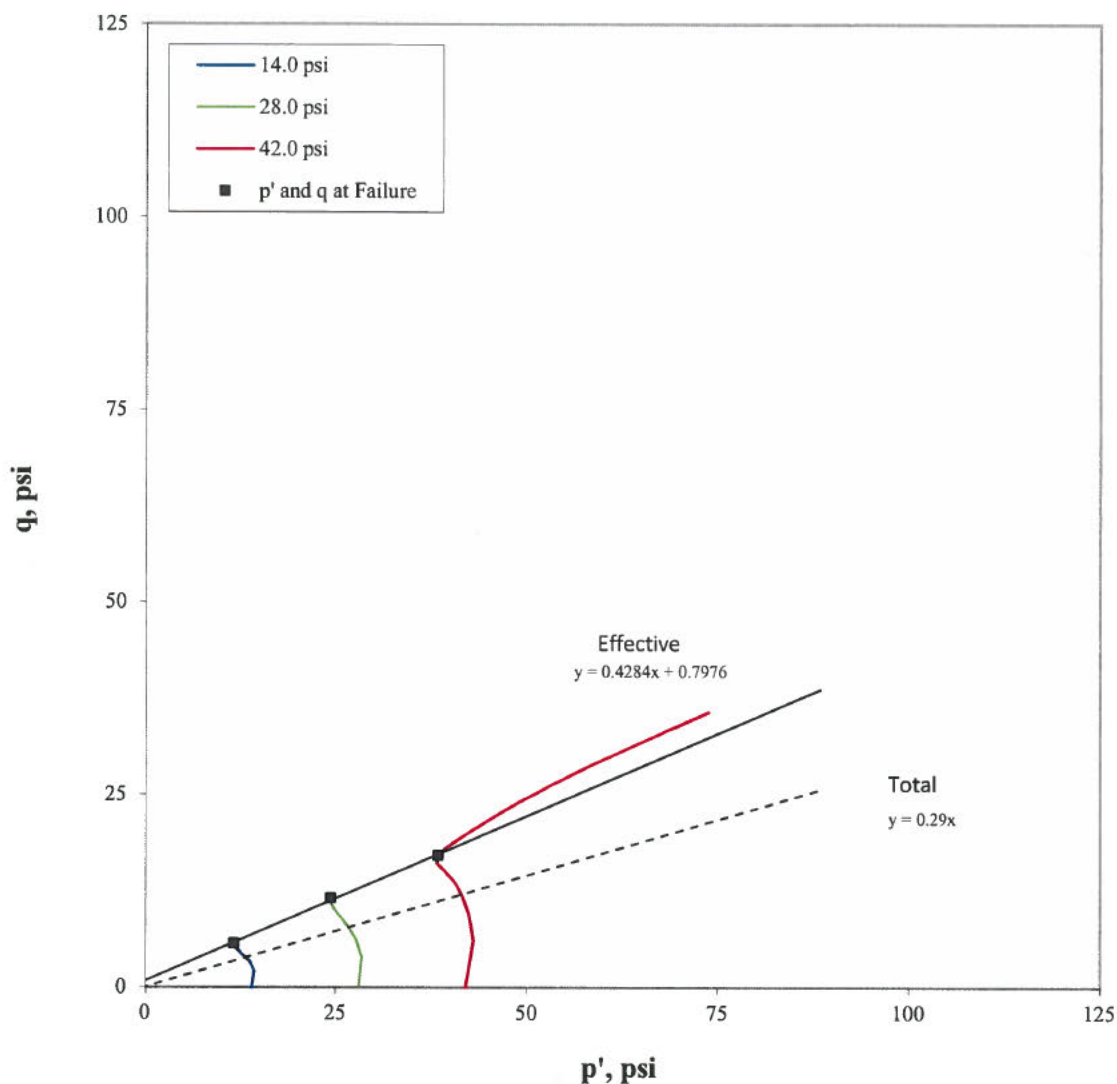

Confining Pressure (psi)	p at failure (psi)	p' at failure (psi)	q at failure (psi)
14.0	19.6	11.7	5.6
28.0	39.6	24.4	11.6
42.0	59.1	38.4	17.1

Effective

$\alpha' = 23.2$ degree
 $a' = 0.8$ psi

Total

$\alpha = 16.2$ degree
 $a = 0.0$ psi

Note: The laboratory testing relates only to the sample tested. GAI neither accepts responsibility for nor makes claims to the final use and purpose of the material.

Golder Associates Inc.
Atlanta, Georgia

Job Short Title:
FTN/ENTERGY WHITE BLUFF/AR

Sample:
B-7 UD 15.0-17.0'

Title:

MODIFIED (Multi-Stage) - ASTM D4767
CONSOLIDATED UNDRAINED TRIAXIAL COMPRESSION TEST REPORT
STRESS PATH PLOT

Technician:
FT/PWM
Check:

Reviewed:
Approved:

Start Date:

Job Number:


Figure:

7/10/2018

18103173

4

Mohr's Circle Diagram

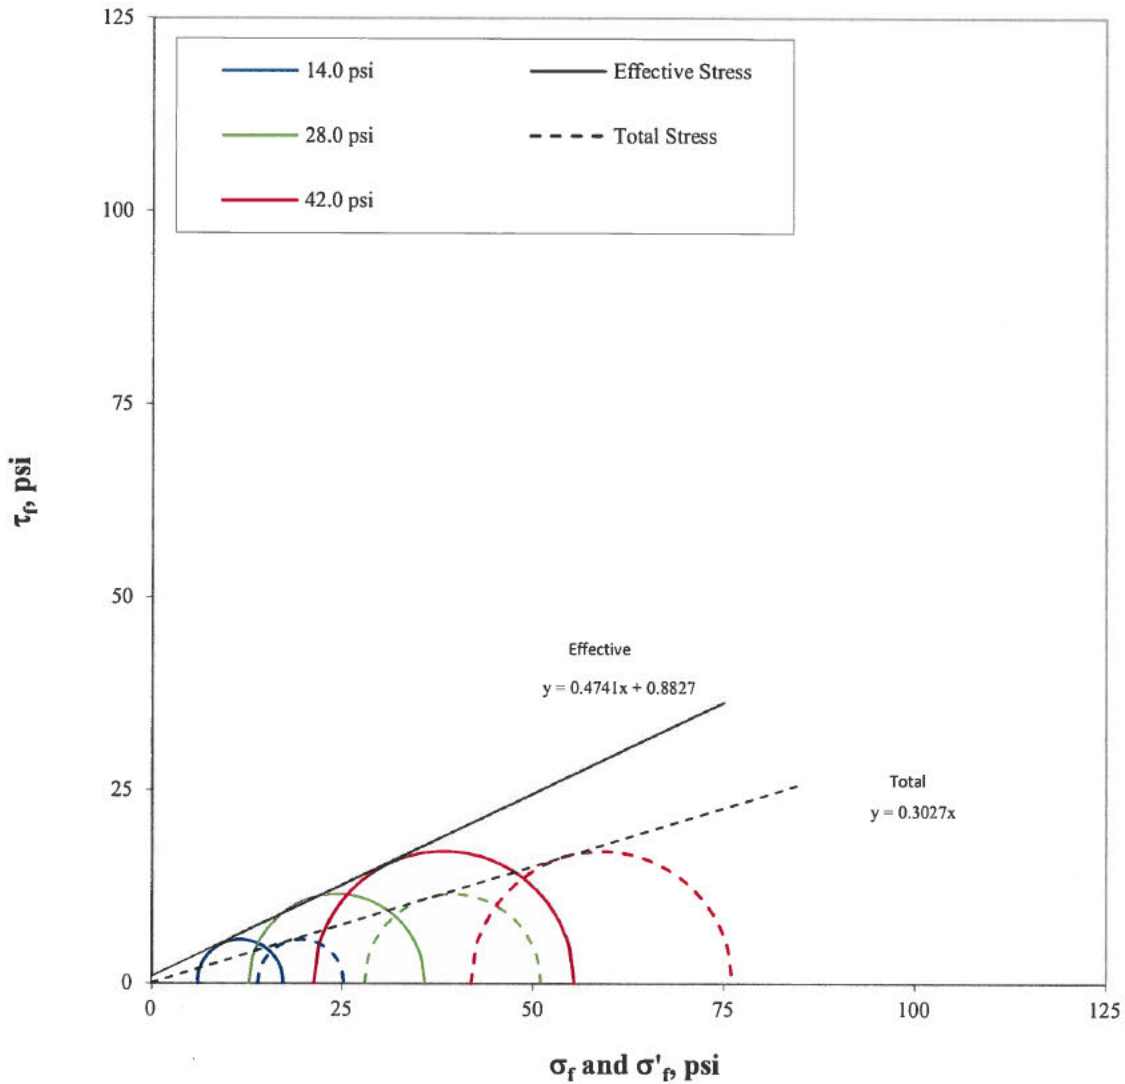

Confining Pressure (psi)	σ'_1 at failure (psi)	σ'_3 at failure (psi)	σ_1 at failure (psi)	σ_3 at failure (psi)
14.0	17.3	6.0	25.3	14.0
28.0	35.9	12.8	51.1	28.0
42.0	55.5	21.3	76.2	42.0

Effective	$\phi' =$	25.4	degree
	$c' =$	0.9	psi
Total	$\phi =$	16.9	degree
	$c =$	0.0	psi

Note: The laboratory testing relates only to the sample tested. GAI neither accepts responsibility for nor makes claims to the final use and purpose of the material.

Golder Associates Inc. Atlanta, Georgia		Title: MODIFIED (Multi-Stage) - ASTM D4767 CONSOLIDATED UNDRAINED TRIAXIAL COMPRESSION TEST REPORT MOHR'S CIRCLE DIAGRAM			
Job Short Title: FTN/ENTERGY WHITE BLUFF/AR					
Sample: B-7 UD 15.0-17.0'		Technician: FT/PWM Check: 	Reviewed: Approved:	Start Date: 7/10/2018	Job Number: 18103173
				Figure: 5	




Golder Associates Inc. Atlanta, Georgia		Title: MODIFIED (Multi-Stage) - ASTM D4767 CONSOLIDATED UNDRAINED TRIAXIAL COMPRESSION TEST REPORT SPECIMEN PHOTOGRAPH - Single Specimen			
Job Short Title: FTN/ENTERGY WHITE BLUFF/AR					
Sample: B-7 UD 15.0-17.0'		Technician: FT/PWM Check: <i>[Signature]</i>	Reviewed: <i>[Signature]</i> Approved:	Start Date: 7/10/2018	Job Number: 18103173
				Figure: 6	

PARTICLE SIZE DISTRIBUTION & ATTERBERG LIMITS ASTM D421, D422, D4318

PROJECT NAME: FTN/ENTERGY WHITE BLUFF/AR
SAMPLE ID: B-7
TYPE: Bag

Depth: 18.0-20.0'

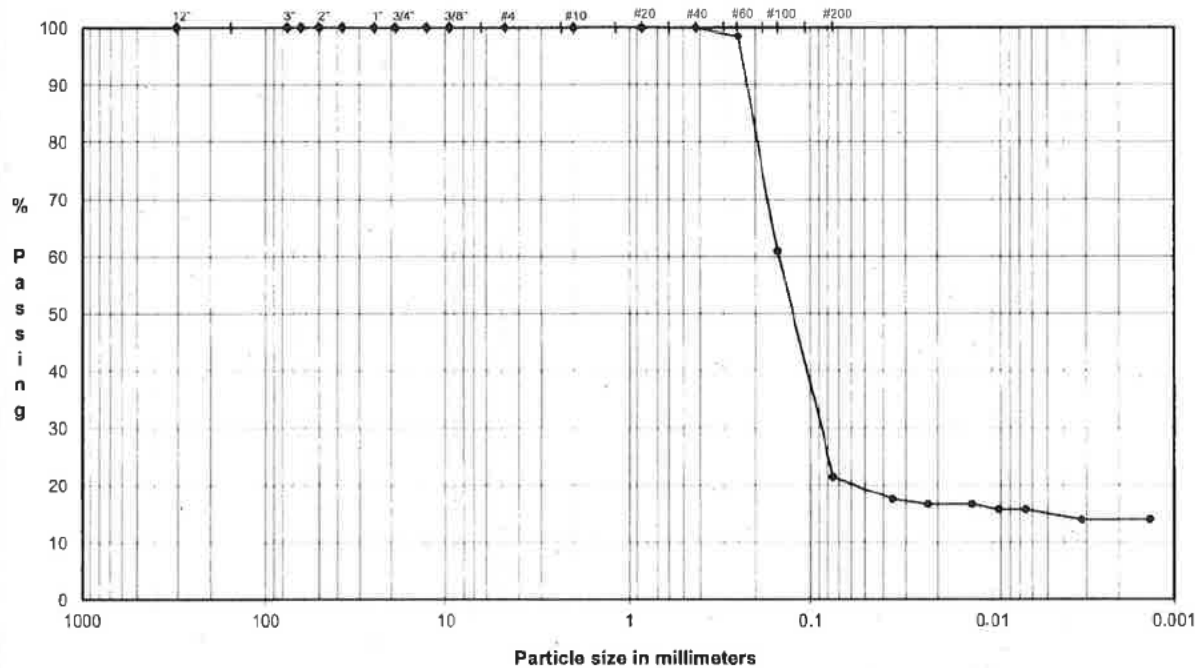


	Coarse	Fine	Coarse	Medium	Fine	Silt or Clay
COBBLES	GRAVEL		SAND			FINES

Particle Size Particle Size

(mm)	% Passing	Classification	Percentage
12.0"	304.8	100.0	
3.0"	75.0	100.0	
2.5"	63.5	100.0	
2.0"	50.0	100.0	
1.5"	37.5	100.0	
1.0"	25.0	100.0	
0.75"	19.0	100.0	
0.50"	12.7	100.0	
0.375"	9.5	100.0	
#4	4.8	100.0	
#10	2.00	100.0	
#20	0.85	100.0	
#40	0.43	100.0	
#60	0.25	98.5	
#100	0.15	60.9	
#200	0.075	21.4	

U.S. Standard Sieves Sizes and Numbers

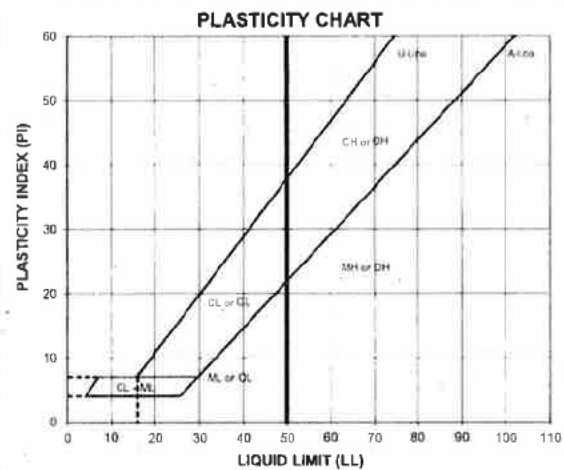

ATTERBERG LIMITS
Method -B (Dry preparation)

ML	LL	PL	PI	LI
22.8	NP	NP	NP	NP

LL (oven-dried)
0.75 - ORGANIC
(0.1, 0.15)

Hydrometer Analysis

(mm)	% Finer	Classification	Percentage
0.035	17.5		
0.023	16.6		
0.013	16.6		
0.0092	15.8		
0.0065	15.8		
0.0032	14.0		
0.0013	14.0		


DESCRIPTION: SILTY SAND, fine; light gray

USCS: SM

TECH TJ/BA/HH
DATE 8/2/18
CHECK [Signature]
REVIEW [Signature]
APPROVE [Signature]

ASTM D421, D422, D4318


Depth: 18.0-20.0'

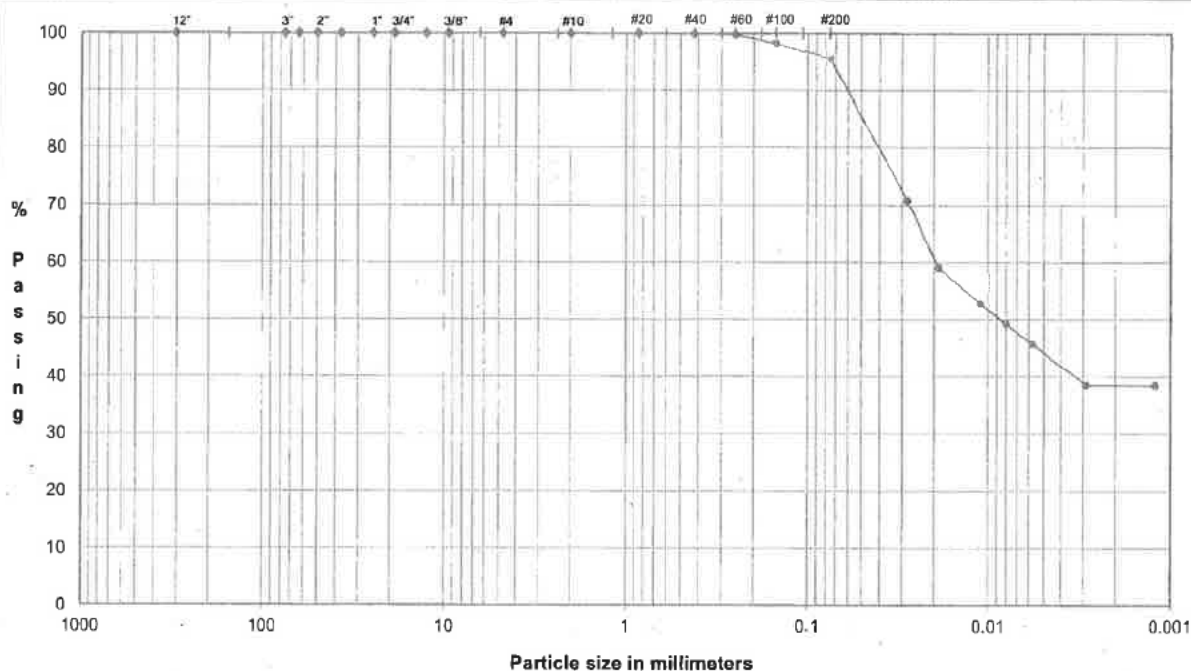

CORBELS	Coarse	Fine	Coarse	Medium	Fine	Silt or Clay
	GRAVEL		SAND			FINES

Particle Size			Particle Size	
	(mm)	% Passing	Classification	Percentage
12.0"	304.8	100.0	Cobbles	0.0
3.0"	75.0	100.0		
2.5"	63.5	100.0		
2.0"	50.0	100.0		
1.5"	37.5	100.0		
1.0"	25.0	100.0	Coarse Gravel	0.0
0.75"	19.0	100.0		
0.50"	12.7	100.0		
0.375"	9.5	100.0		
#4	4.8	100.0	Fine Gravel	0.0
#10	2.00	100.0	Coarse Sand	0.0
#20	0.85	100.0	Medium Sand	0.1
#40	0.43	99.9		
#60	0.25	99.8		
#100	0.15	98.2		
#200	0.075	95.6	Fine Sand	4.3

Hydrometer Analysis	(mm)	(% finer)	Fines Silt or Clay	95.6
	0.028	70.8		
	0.019	59.1		
	0.011	52.8		
	0.0080	49.3		
	0.0058	45.7		
	0.0029	38.5		
	0.0012	38.5		

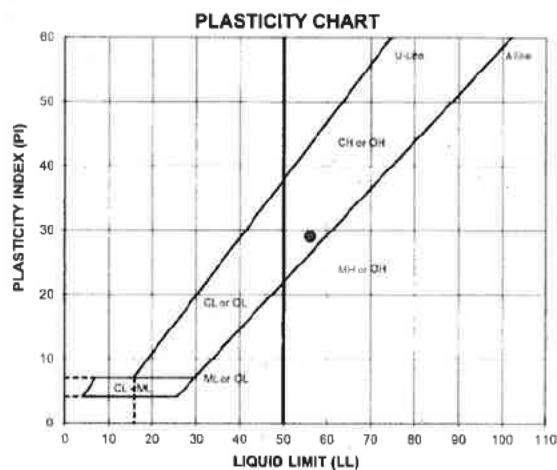

ATTERBERG LIMITS
Method -B (Dry preparation)

M ₂	LL	PL	PI	LI
27.1	56	27	29	0.02

LL (oven-dried)
0.75 = ORGANIC
(OL/OH)

DESCRIPTION: CLAY, trace fine to medium sand; dark gray.

USCS:	CH
-------	----


TECH	HH/BATJ
DATE	8-1-18
CHECK	<i>[Signature]</i>
REVIEW	<i>[Signature]</i>
APPROVE	

PARTICLE SIZE DISTRIBUTION & ATTERBERG LIMITS

ASTM D421, D422, D4318

PROJECT NAME: FTN/ENERGY WHITE BLUFF/AR
 SAMPLE ID: RP-3
 TYPE: UD

Depth: 29.0-30.0'

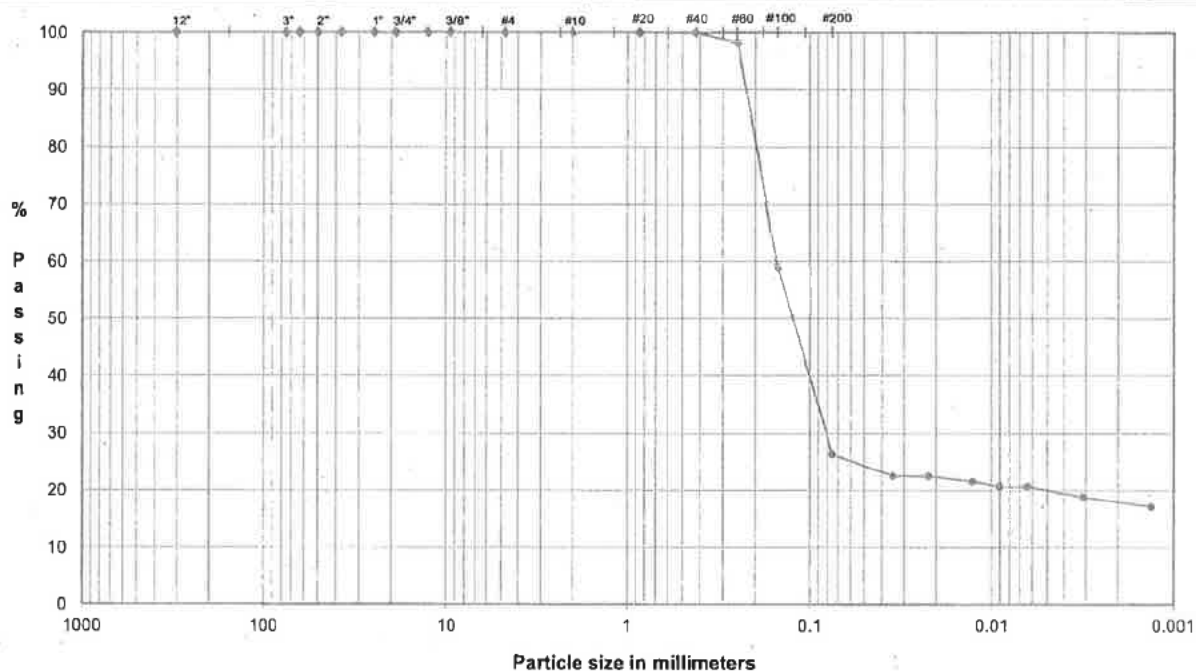

	Coarse	Fine	Coarse	Medium	Fine	Silt or Clay
COBBLES	GRAVEL		SAND			FINES

U.S. Standard Sieves Sizes and Numbers


Particle Size			Particle Size	
	(mm)	% Passing	Classification	Percentage
12.0"	304.8	100.0	Cobbles	0.0
3.0"	75.0	100.0		
2.5"	63.5	100.0		
2.0"	50.0	100.0		
1.5"	37.5	100.0		
1.0"	25.0	100.0		
0.75"	19.0	100.0	Coarse Gravel	0.0
0.50"	12.7	100.0		
0.375"	9.5	100.0	Fine Gravel	0.0
#4	4.8	100.0		
#10	2.00	100.0		
#20	0.85	100.0	Coarse Sand	0.0
#40	0.43	100.0		
#60	0.25	98.2		
#100	0.15	58.9	Medium Sand	0.0
#200	0.075	26.3		
			Fine Sand	73.7

(mm)	% Finer		
0.035	22.4	Fines Silt or Clay	26.3
0.022	22.4		
0.013	21.5		
0.0090	20.6		
0.0064	20.6		
0.0032	18.8		
0.0013	17.1		

DESCRIPTION: SILTY SAND, fine; dark gray.

USCS: SM

PLASTICITY CHART

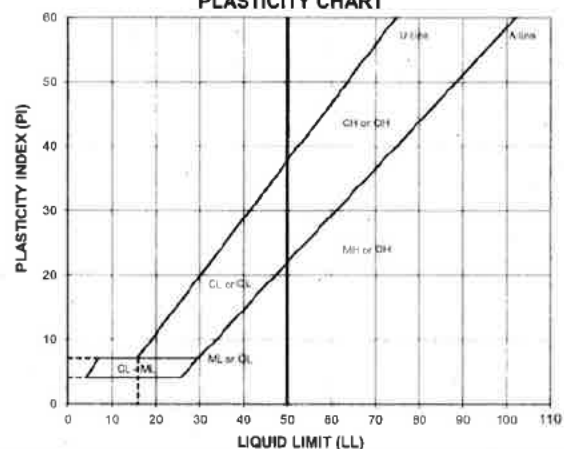
 ATTERBERG LIMITS
 Method -B (Dry preparation)

ML	LL	PL	PI	LI
22.4	NP	NP	NP	NP

 LL (oven-dried)
 0.75 - ORGANIC
 (LOOI)


TECH: HH/TJ
 DATE: 8/2/18
 CHECK: [Signature]
 REVIEW: [Signature]
 APPROVE: [Signature]

PARTICLE SIZE DISTRIBUTION & ATTERBERG LIMITS

ASTM D421, D422, D4318

PROJECT NAME: FTN/ENTERGY WHITE BLUFF/AR
 SAMPLE ID: RP-4
 TYPE: Bag

Depth: 8.0-9.0'

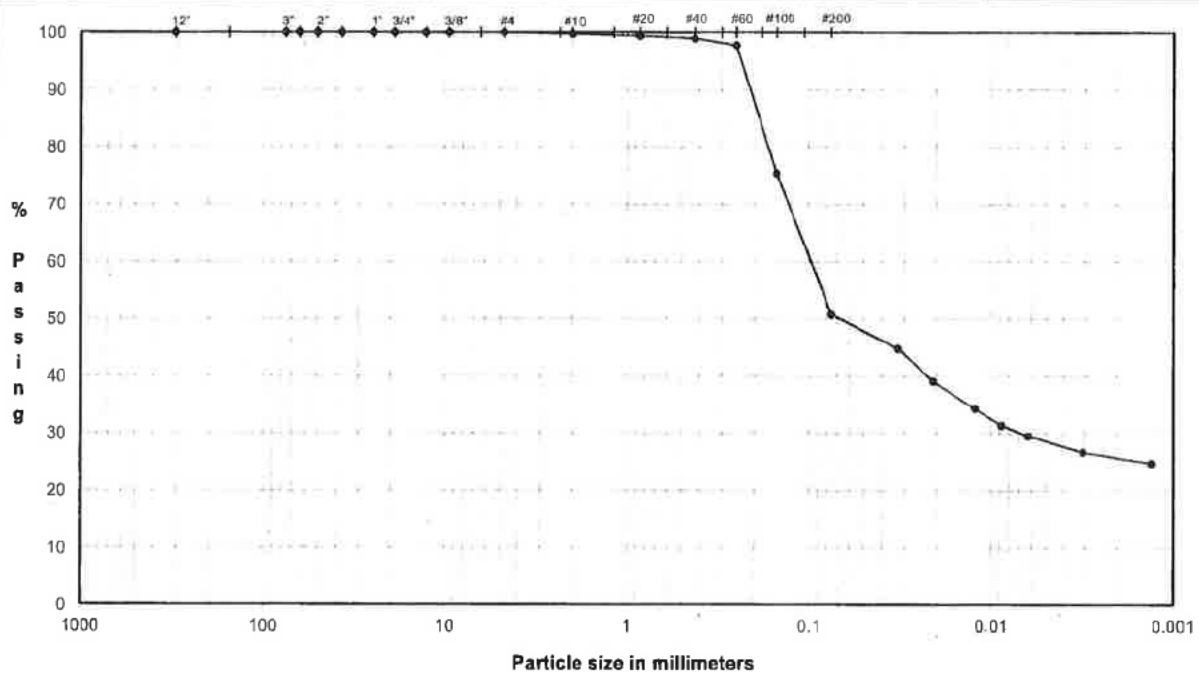

	Coarse	Fine	Coarse	Medium	Fine	Silt or Clay
COBBLES	GRAVEL		SAND			FINES

U.S. Standard Sieves Sizes and Numbers

Particle Size (mm)	% Passing	Classification	Percentage
12.0"	304.8	Cobbles	0.0
3.0"	75.0		
2.5"	63.5		
2.0"	50.0		
1.5"	37.5		
1.0"	25.0	Coarse Gravel	0.0
0.75"	19.0		
0.50"	12.7		
0.375"	9.5	Fine Gravel	0.0
#4	4.8		
#10	2.00	Coarse Sand	0.2
#20	0.85	Medium Sand	0.8
#40	0.43		
#60	0.25		
#100	0.15	Fine Sand	48.2
#200	0.075		


Hydrometer Analysis

(mm)	% Finer		
0.032	44.7	Fines Silt or Clay	50.8
0.021	39.0		
0.012	34.3		
0.0088	31.4		
0.0063	29.5		
0.0031	26.7		
0.0013	24.8		

DESCRIPTION: SILTY CLAY and SAND, fine to coarse; brown.

USCS: CL

PLASTICITY CHART

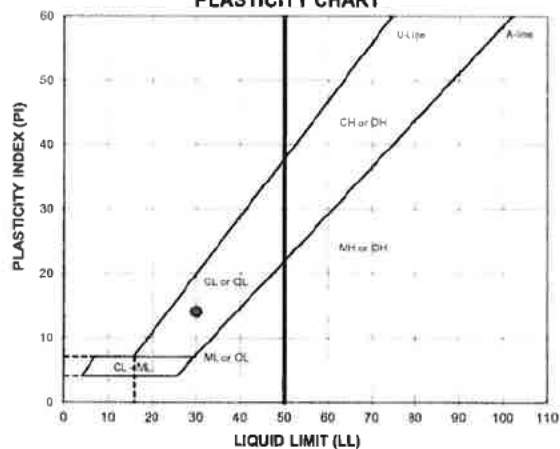

ATTERBERG LIMITS

Method -B (Dry preparation)

ML	LL	PL	PI	LI
13.4	30	16	14	-0.17

LL (oven-dried)
 0.75 ORGANIC
 (OR, CH)

TECH TJ/HH/HEH

DATE 8/2/18

CHECK


REVIEW

APPROVE

PARTICLE SIZE DISTRIBUTION & ATTERBERG LIMITS ASTM D421, D422, D4318

PROJECT NAME: FTN/ENTERGY WHITE BLUFF/AR
SAMPLE ID: RP-4
TYPE: UD

Depth: 20.0-22.0'

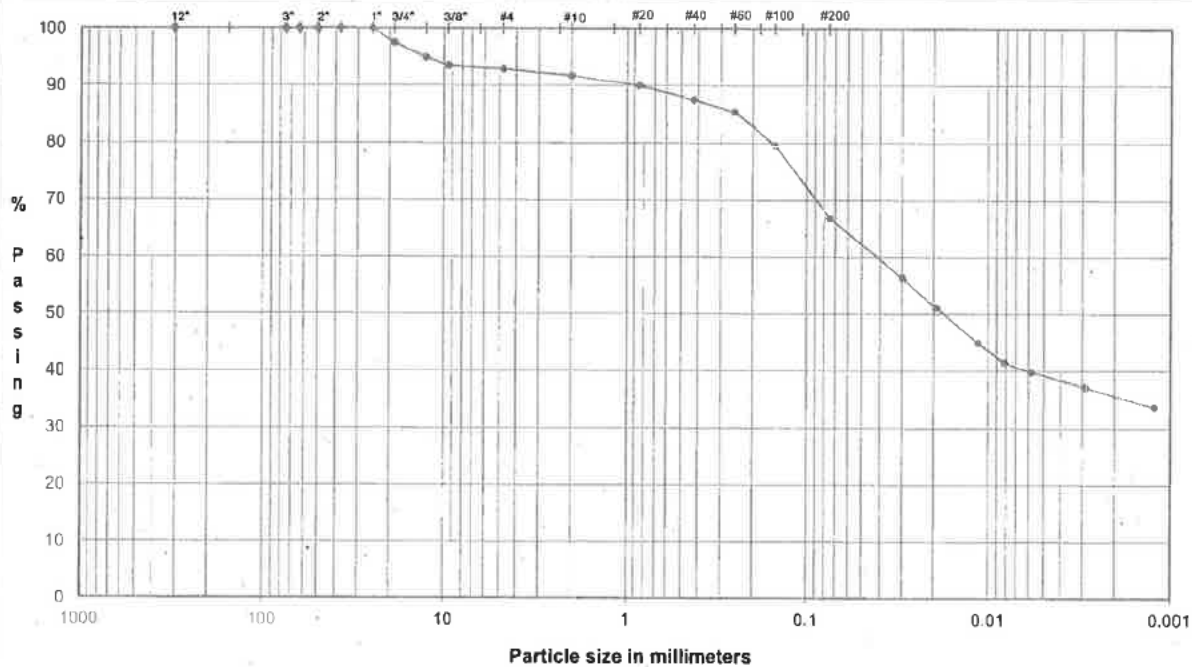

	Coarse	Fine	Coarse	Medium	Fine	Silt or Clay
COBBLES	GRAVEL		SAND			FINES


U.S. Standard Sieves Sizes and Numbers

Particle Size (mm)	% Passing	Classification	Percentage
12.0"	304.8	100.0	
3.0"	75.0	100.0	
2.5"	63.5	100.0	
2.0"	50.0	100.0	
1.5"	37.5	100.0	
1.0"	25.0	100.0	
0.75"	19.0	97.6	
0.50"	12.7	94.9	
0.375"	9.5	93.5	
#4	4.8	93.0	
#10	2.00	91.8	
#20	0.85	90.0	
#40	0.43	87.6	
#60	0.25	85.4	
#100	0.15	79.6	
#200	0.075	66.9	

Hydrometer Analysis	(mm)	% Finer	Classification	Percentage
	0.030	56.3		
	0.019	51.1		
	0.011	45.0		
	0.0082	41.6		
	0.0058	39.8		
	0.0029	37.2		
	0.0012	33.8		

DESCRIPTION: sandy SILTY CLAY, fine to coarse, some fine to coarse gravel; yellowish brown.

USCS: CL

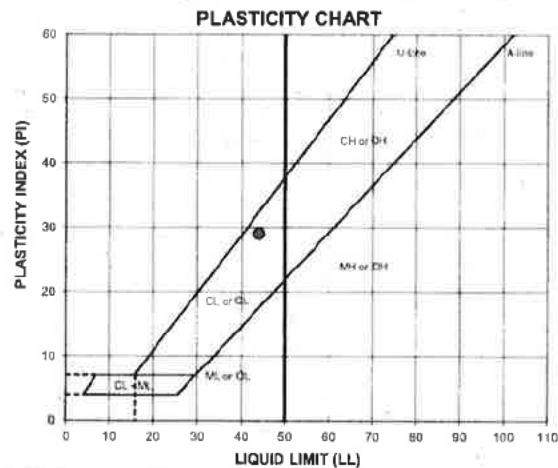

ATTERBERG LIMITS Method -B (Dry preparation)

M _h	LL	PL	PI	LI
22.2	44	15	29	0.24

LL (oven-dried)
875 ORGANIC
(LO/OL)

TECH TB/HH/BA
DATE 7/17/18
CHECK
REVIEW
APPROVE

SPECIFIC GRAVITY OF SOILS
ASTM D-854
PYCNO METER METHOD

PROJECT TITLE	FTN/ENTERGY WHITE BLUFF/AR	SAMPLE ID	RP-4
PROJECT NUMBER	18103173	SAMPLE TYPE	UD
TESTED FOR	Gs	SAMPLE DEPTH	20.0-22.0'

MOISTURE CONTENT OF MATERIAL PASSING THE #4 SIEVE

Weight Soil and Tare, Initial (gm)	196.37
Weight Soil and Tare, Final (gm)	192.05
Weight Of Tare (gm)	51.66
Weight Of Moisture (gm)	4.32
Weight Of Dry Soil (gm)	140.39
Hygroscopic Moisture In (%)	3.1%

Test Method	Method - B
Pycnometer Number	14
Weight Pycnometer Empty (gm)	185.81
Volume of Pycnometer (gm)	499.41
Weight Pycnometer and Water (gm)	684.20
Mass of Pycnometer and Water at the test Temperture (A)	683.75
Observed Temperature (Tb), for (Mb) In Degrees C	25.00

Weight of Soil, Water & Pycnometer (gm)	(B)	714.40
Temperature, C		25.0
Density of water @ tested temperature (g/ml)		1.00

Tare Number		-
Weight of Dry Soil Slurry plus Tare		48.92
Weight of Tare		0.00
Weight of Dry Soil (gm)	(C)	48.92
Temperature Coefficient		0.9988

SPECIFIC GRAVITY (G)	2.674
$G @ 20^{\circ} C = [C/(A-(B-C))]*(K)$	

METHOD - A
METHOD - B

WET METHOD
OVEN-DRIED METHOD

METHOD OF AIR REMOVAL
VACUUM

Recommended Mass for Test Specimen	
Soil Type	Specimen Dry Mass when using 500 ml Pycnometer
SP, SP-SM	100
SP-SC, SM, SC	75
SILT OR CLAY	50

TECH	BA
DATE	7/18/18
CHECK	
REVIEW	
APPROVE	

Boring or Test Pit: **RP-4**
 Sample: **UD**
 Depth: **20.0-22.0** ft
 Point No.: **1**

Initial
 Length = **5.901** in
 Diameter = **2.881** in
 Wet Mass = 2.777 lb
 Area = 6.519 in²
 Volume = 38.468 in³
 Specific Gravity = **2.67** (ASTM D854)
 Dry Mass of Solids = 2.261 lb
 Moisture Content = **22.9%**
 Wet Unit Weight = 124.8 pcf
 Dry Unit Weight = 101.5 pcf
 Void Ratio = 0.64
 Percent Saturation = 95%

After Consolidation
 Length = **5.819** in
 Diameter = 2.862 in
 Area = 6.431 in² (Method B)
 Volume = 37.424 in³
 Moisture Content = **22.3%**
 Wet Unit Weight = 127.7 pcf
 Dry Unit Weight = 104.4 pcf
 Void Ratio = 0.60
 Percent Saturation = 100%

B Parameter = **0.96**
 Shear Rate = 0.009% /min.
 t_{50} = **6.94** min.
 Strain at Failure = 4.9%

Cell Pressure = **68.0** psi
 Back Pressure = **50.0** psi
 Confining Pressure = 18.0 psi

Boring or Test Pit: **RP-4**
 Sample: **UD**
 Depth: **20.0-22.0** ft
 Point No.: **2**

Initial
 Length = **6.114** in
 Diameter = **2.863** in
 Wet Mass = 2.837 lb
 Area = 6.438 in²
 Volume = 39.360 in³
 Specific Gravity = **2.67** (ASTM D854)
 Dry Mass of Solids = 2.346 lb
 Moisture Content = **20.9%**
 Wet Unit Weight = 124.5 pcf
 Dry Unit Weight = 103.0 pcf
 Void Ratio = 0.62
 Percent Saturation = 91%

After Consolidation
 Length = **6.040** in
 Diameter = 2.841 in
 Area = 6.341 in² (Method B)
 Volume = 38.298 in³
 Moisture Content = **21.5%**
 Wet Unit Weight = 128.6 pcf
 Dry Unit Weight = 105.8 pcf
 Void Ratio = 0.57
 Percent Saturation = 100%

B Parameter = **0.98**
 Shear Rate = 0.009% /min.
 t_{50} = **37.68** min.
 Strain at Failure = 3.5%

Cell Pressure = **86.0** psi
 Back Pressure = **50.0** psi
 Confining Pressure = 36.0 psi

Boring or Test Pit: **RP-4**
 Sample: **UD**
 Depth: **20.0-22.0** ft
 Point No.: **3**

Initial
 Length = **6.178** in
 Diameter = **2.819** in
 Wet Mass = 2.765 lb
 Area = 6.241 in²
 Volume = 38.559 in³
 Specific Gravity = **2.67** (ASTM D854)
 Dry Mass of Solids = 2.253 lb
 Moisture Content = **22.7%**
 Wet Unit Weight = 123.9 pcf
 Dry Unit Weight = 100.9 pcf
 Void Ratio = 0.65
 Percent Saturation = 93%



After Consolidation
 Length = **6.119** in
 Diameter = 2.814 in
 Area = 6.219 in² (Method B)
 Volume = 38.050 in³
 Moisture Content = **23.5%**
 Wet Unit Weight = 126.4 pcf
 Dry Unit Weight = 102.3 pcf
 Void Ratio = 0.63
 Percent Saturation = 100%

B Parameter = **0.98**
 Shear Rate = 0.008% /min.
 t_{50} = **30.90** min.
 Strain at Failure = 10.5%



Cell Pressure = **104.0** psi
 Back Pressure = **50.0** psi
 Confining Pressure = 54.0 psi

Notes: Sample description: **(CL) sandy SILTY CLAY, fine to coarse, some fine to coarse gravel; yellowish brown.**
 Atterberg limits: LL = **44** PL = **15** PI = **29** (ASTM D4318)
 Percent finer: 3/4 in. = **100%** No. 4 = **93%** No. 200 = **67%** (ASTM D422, refer to separate report for gradation curve)
 Specimen type: ☒ Intact ☐ Reconstituted
 Moisture from: ☐ Cuttings ☒ Entire specimen
 Saturation method: ☒ Wet ☐ Dry
 Failure criterion: ☒ $(\sigma_1/\sigma_3)_{max}$ ☐ $(\sigma_1-\sigma_3)_{max}$ % strain
 Membrane effect: ☒ Corrected ☐ Not Corrected

Golden Associates Inc. Atlanta, Georgia		Title: ASTM D4767 CONSOLIDATED UNDRAINED TRIAXIAL COMPRESSION TEST REPORT SAMPLE AND TEST DATA			
Job Short Title: FTN/ENTERGY WHITE BLUFF/AR					
Sample: RP-4 UD 20.0-22.0'		Technician: PWM/FT Check: <i>[Signature]</i>	Reviewed: <i>[Signature]</i> Approved:	Start Date: 7/17/2018	Job Number: 18103173
		Figure: 1			

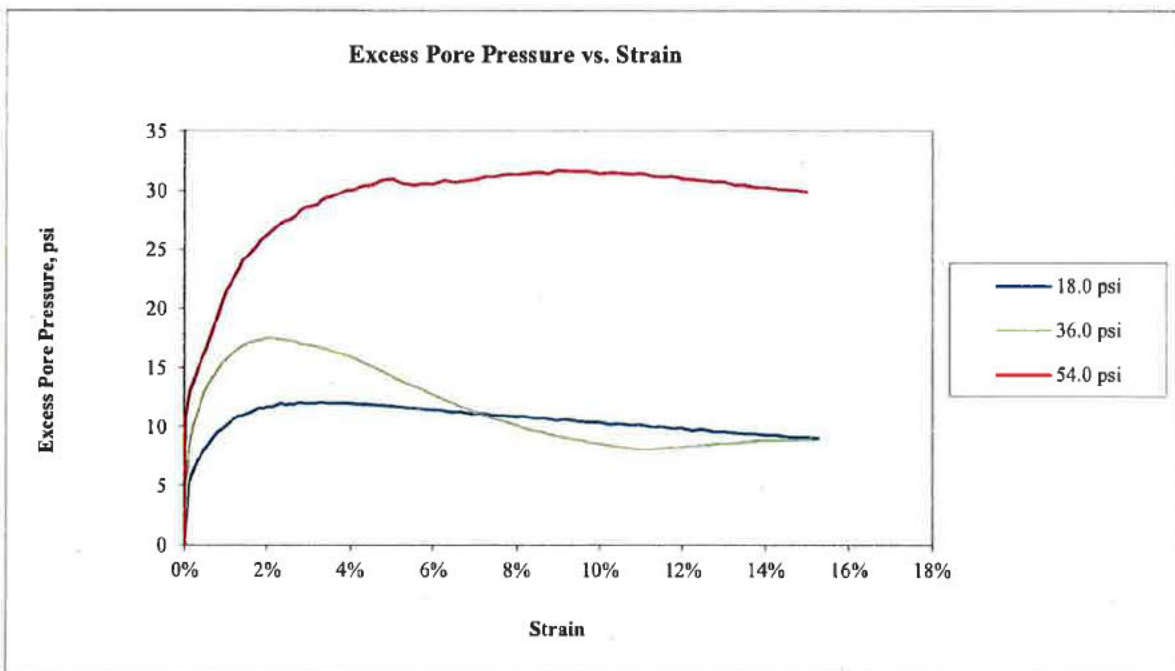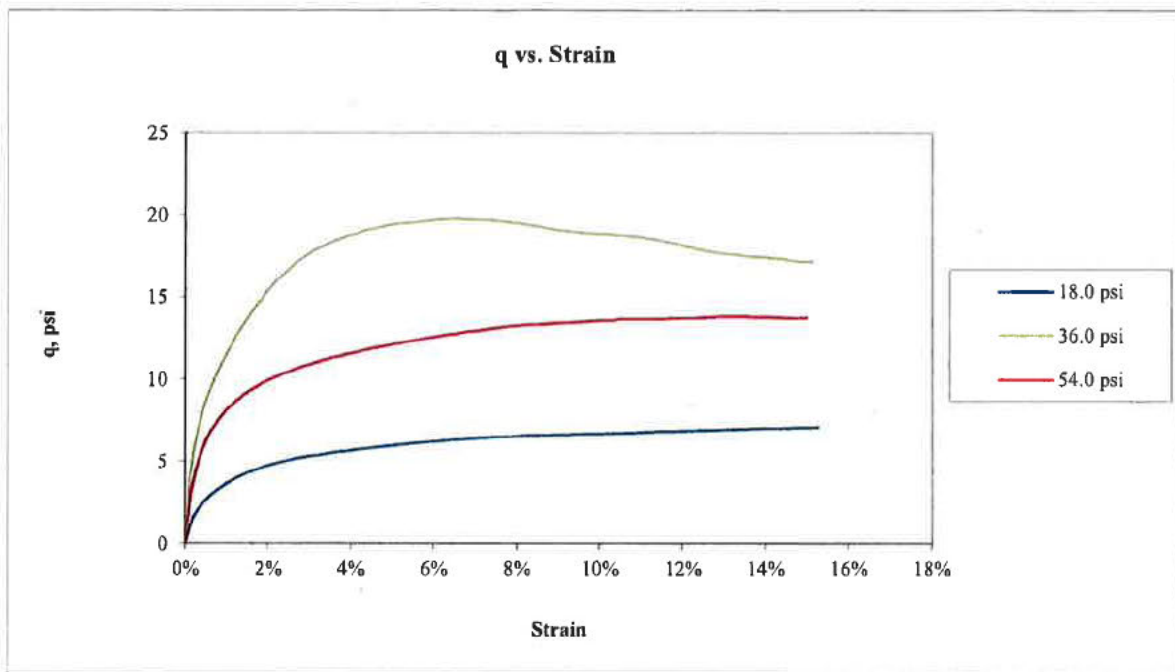


Golder Associates Inc. Atlanta, Georgia		Title: ASTM D4767 CONSOLIDATED UNDRAINED TRIAXIAL COMPRESSION TEST REPORT q AND EXCESS PORE PRESSURE PLOTS				
Job Short Title: FTN/ENTERGY WHITE BLUFF/AR						
Sample: RP-4 UD 20.0-22.0'		Technician: PWM/FT Check: <i>[Signature]</i>	Reviewed: <i>SP</i> Approved:	Start Date: 7/17/2018	Job Number: 18103173	Figure: 2

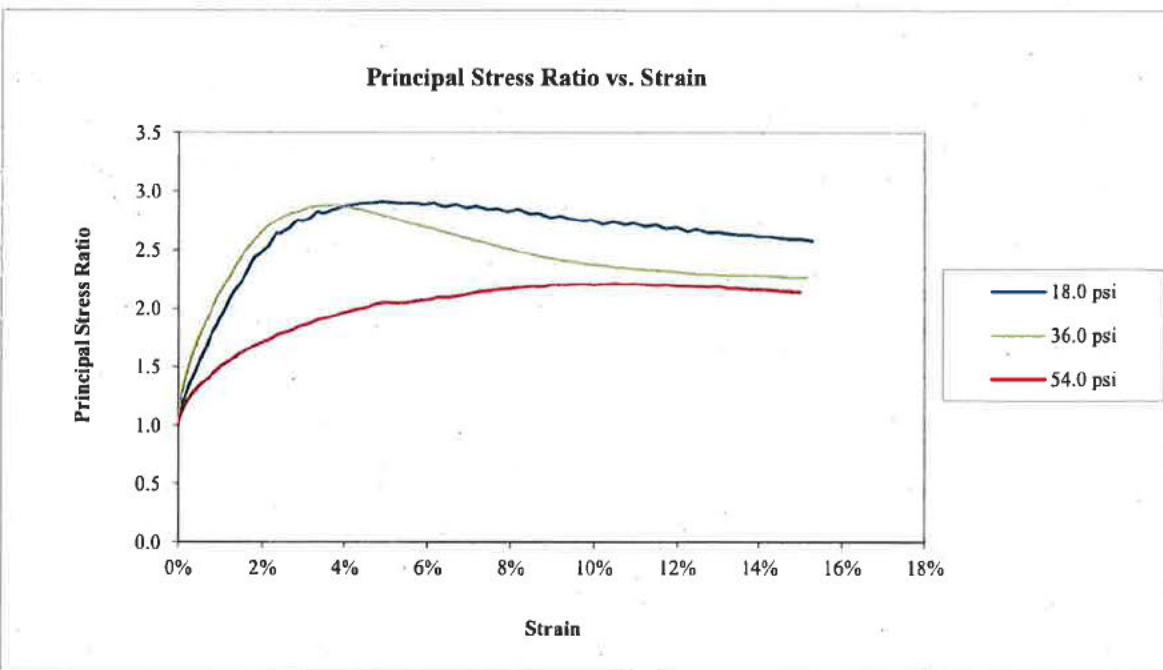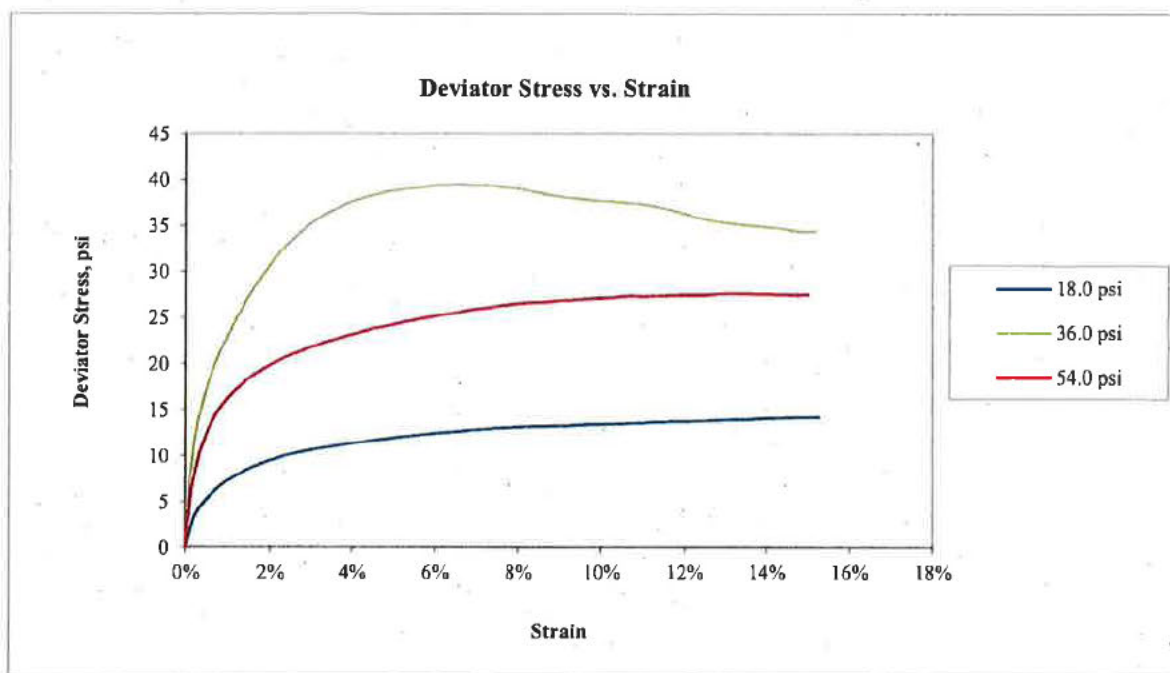

Golder Associates Inc. Atlanta, Georgia		Title: ASTM D4767 CONSOLIDATED UNDRAINED TRIAXIAL COMPRESSION TEST REPORT DEVIATOR STRESS AND PRINCIPAL STRESS RATIO PLOT				
Job Short Title: FTN/ENERGY WHITE BLUFF/AR						
Sample: RP-4 UD 20.0-22.0'		Technician: PWM/FT Check: <i>[Signature]</i>	Reviewed: <i>[Signature]</i> Approved:	Start Date: 7/17/2018	Job Number: 18103173	Figure: 3

Stress Path (p'-q) Plot

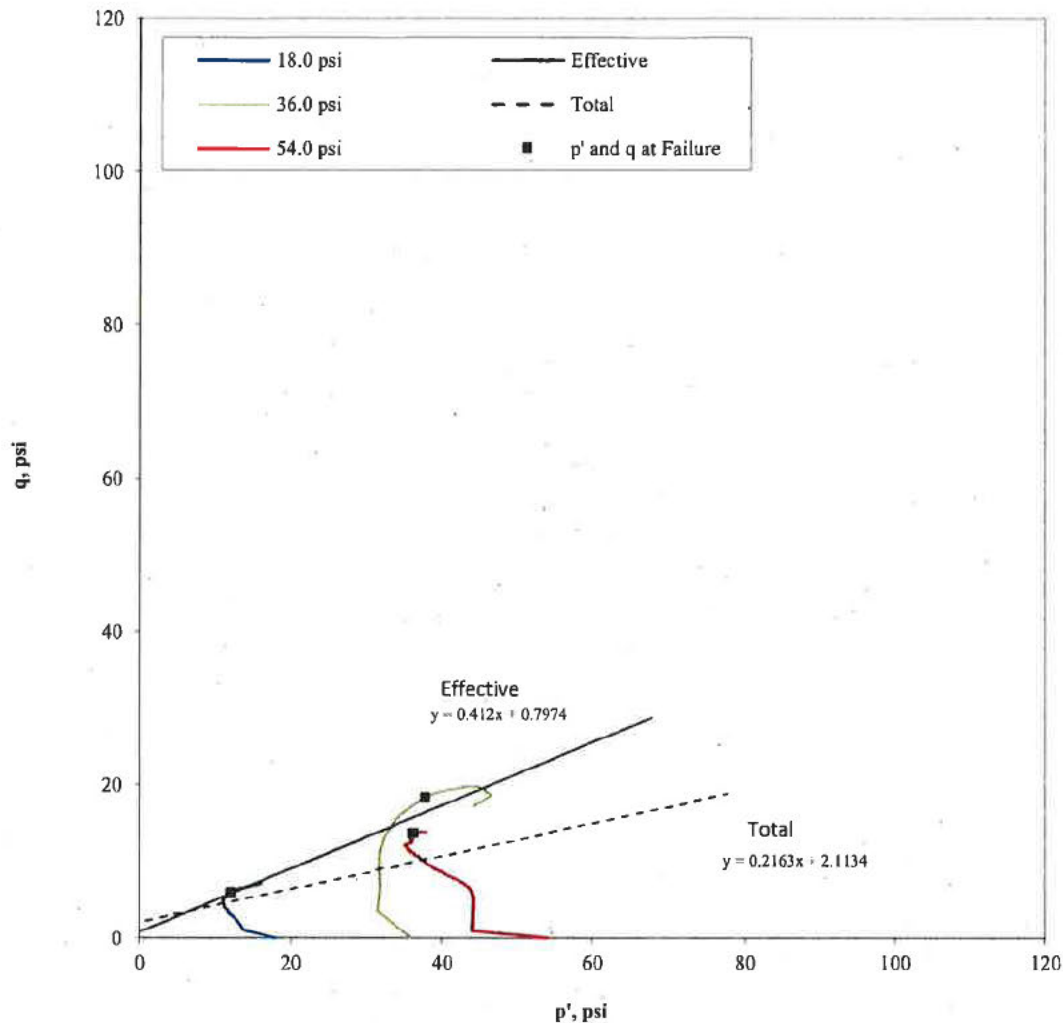

Confining Pressure (psi)	p at failure (psi)	p' at failure (psi)	q at failure (psi)
18.0	23.9	12.2	5.9
36.0	54.3	37.8	18.3
54.0	67.7	36.2	13.7

Effective

$\alpha' = 22.4$ degree

$a' = 0.8$ psi

Total


$\alpha = 12.2$ degree

$a = 2.1$ psi

Note: The laboratory testing relates only to the sample tested. GAI neither accepts responsibility for nor makes claims to the final use and purpose of the material.

Golder Associates Inc. Atlanta, Georgia		Title: ASTM D4767 CONSOLIDATED UNDRAINED TRIAXIAL COMPRESSION TEST REPORT STRESS PATH PLOT				
Job Short Title: FTN/ENTERGY WHITE BLUFF/AR						
Sample: RP-4 UD 20.0-22.0'		Technician: PWM/FT Check: <i>[Signature]</i>	Reviewed: <i>[Signature]</i> Approved:	Start Date: 7/17/2018	Job Number: 18103173	Figure: 4

Mohr's Circle Diagram

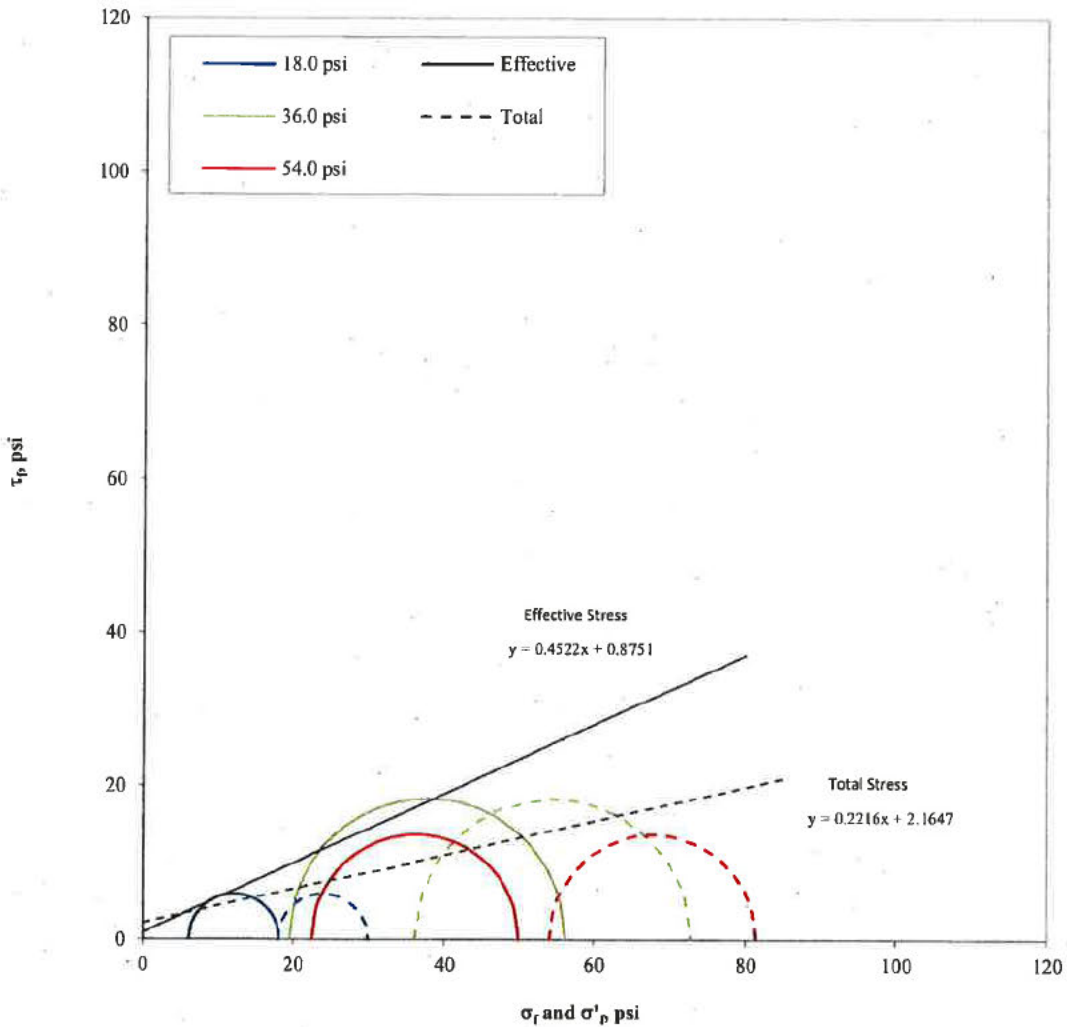

Confining Pressure (psi)	σ'_1 at failure (psi)	σ'_3 at failure (psi)	σ_1 at failure (psi)	σ_3 at failure (psi)
18.0	18.1	6.2	29.9	18.0
36.0	56.1	19.5	72.6	36.0
54.0	49.9	22.6	81.3	54.0

Effective

$\phi' = 24.3$ degree

$c' = 0.9$ psi

Total

$\phi = 12.5$ degree

$c = 2.2$ psi

Note: The laboratory testing relates only to the sample tested. GAL neither accepts responsibility for nor makes claims to the final use and purpose of the material.

Golder Associates Inc.
Atlanta, Georgia

Job Short Title:
FTN/ENTERGY WHITE BLUFF/AR

Sample:
RP-4 UD 20.0-22.0'

Title:

ASTM D4767
CONSOLIDATED UNDRAINED TRIAXIAL COMPRESSION TEST REPORT
MOHR'S CIRCLE DIAGRAM

Technician:
PWM/FT
Check:

Reviewed:
[Signature]
Approved:

Start Date:

7/17/2018

Job Number:

18103173

Figure:

5

18.0 psi



36.0 psi



54.0 psi




NOTE: Pore pressure built up before shearing, adjusted results to initial backpressure.

Golder Associates Inc. Atlanta, Georgia		Title: ASTM D4767 CONSOLIDATED UNDRAINED TRIAXIAL COMPRESSION TEST REPORT						
Job Short Title: FTN/ENTERGY WHITE BLUFF/AR		SPECIMENS PHOTOGRAPH - <table border="1"> <tr> <td>18.0</td> <td>36.0</td> <td>54.0</td> </tr> </table> psi				18.0	36.0	54.0
18.0	36.0	54.0						
Sample: RP-4 UD 20.0-22.0'		Technician: PWM/FT Check: 	Reviewed: Approved:	Start Date: 7/17/2018	Job Number: 18103173			
				Figure: 6				

PARTICLE SIZE DISTRIBUTION & ATTERBERG LIMITS ASTM D421, D422, D4318

PROJECT NAME: FTN/ENTERGY WHITE BLUFF/AR
SAMPLE ID: RP-4
TYPE: Bag

Depth: 25.0-26.0'

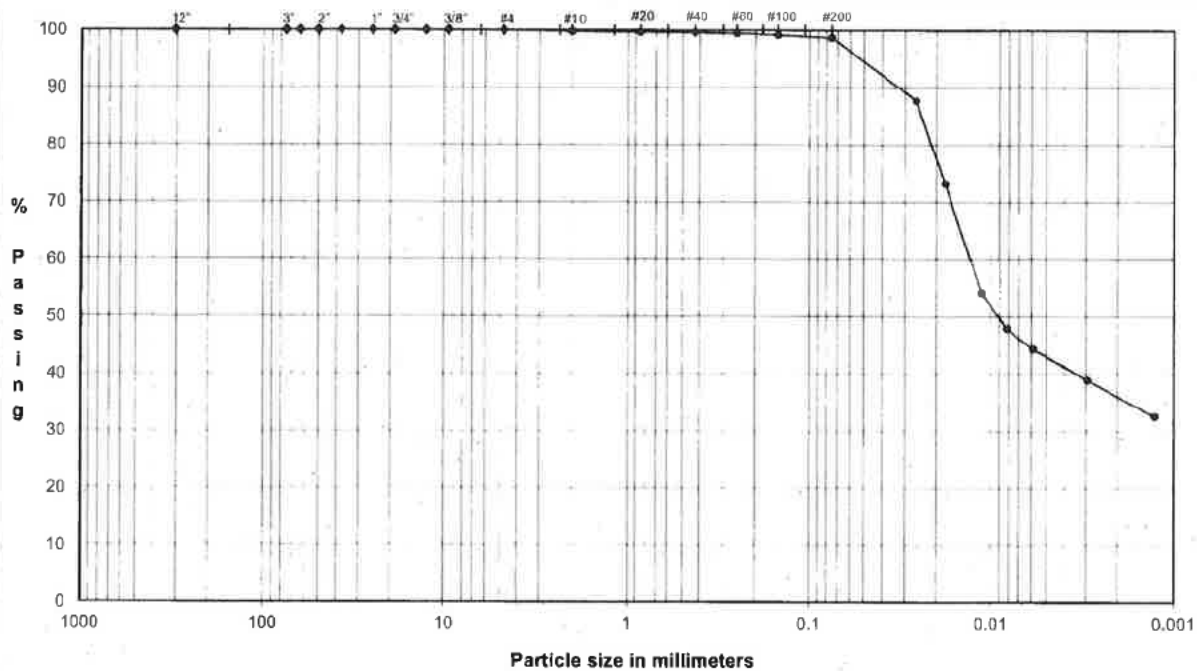

	Coarse	Fine	Coarse	Medium	Fine	Silt or Clay
COBBLES	GRAVEL		SAND			FINES

U.S. Standard Sieves Sizes and Numbers


Particle Size (mm)	% Passing	Classification	Percentage
12.0"	304.8	100.0	
3.0"	75.0	100.0	
2.5"	63.5	100.0	
2.0"	50.0	100.0	
1.5"	37.5	100.0	
1.0"	25.0	100.0	
0.75"	19.0	100.0	
0.50"	12.7	100.0	
0.375"	9.5	100.0	
#4	4.8	100.0	
#10	2.00	99.8	
#20	0.85	99.7	
#40	0.43	99.6	
#60	0.25	99.5	
#100	0.15	99.2	
#200	0.075	98.7	

Hydrometer Analysis

(mm)	% Finer		
0.026	87.7		
0.018	73.2		
0.011	54.2		
0.0082	47.9		
0.0059	44.3		
0.0029	38.9		
0.0013	32.5		

DESCRIPTION: CLAYEY SILT, trace fine to coarse sand; dark yellowish brown.

USCS: ML

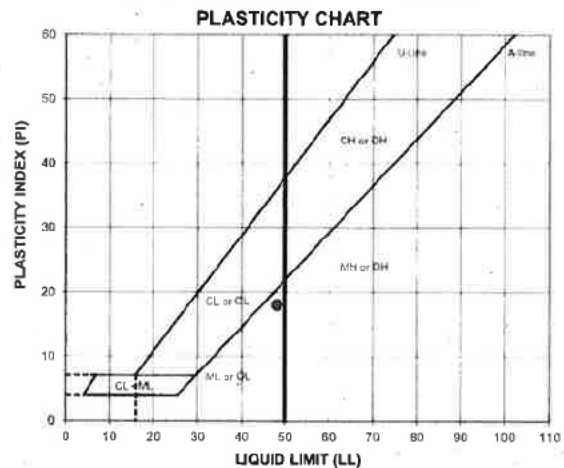

ATTERBERG LIMITS Method -B (Dry preparation)

ML	LL	PL	PI	LI
37.7	48	30	18	0.40

LL (oven-dried)
0.75 - ORGANIC
(H-19)

TECH HH/HEH/TJ
DATE 8/1/18
CHECK [Signature]
REVIEW [Signature]
APPROVE [Signature]

PARTICLE SIZE DISTRIBUTION & ATTERBERG LIMITS


ASTM D421, D422, D4318

PROJECT NAME: FTN/ENTERGY WHITE BLUFF/AR

SAMPLE ID: RP-4

Depth: 30.0-32.0'

TYPE: UD

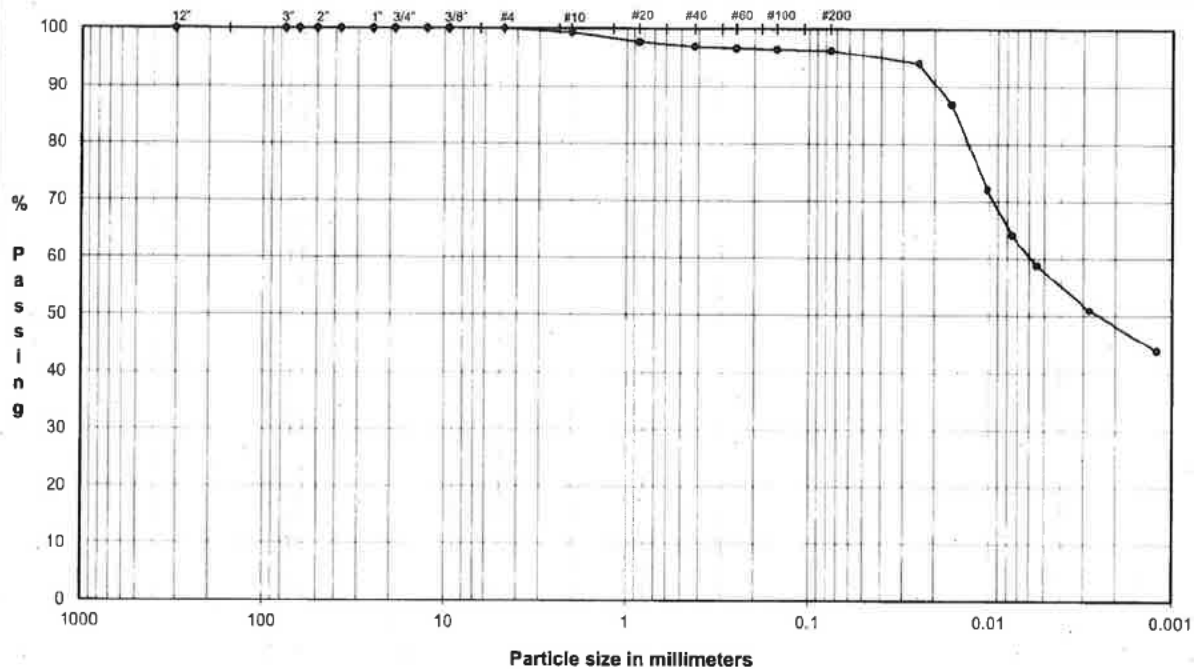

COBBLES	Coarse	Fine	Coarse	Medium	Fine	Silt or Clay
	GRAVEL		SAND			FINES

U.S. Standard Sieves Sizes and Numbers

Particle Size (mm)	% Passing	Classification	Percentage
12.0"	304.8	Cobbles	0.0
3.0"	75.0		
2.5"	63.5		
2.0"	50.0		
1.5"	37.5		
1.0"	25.0	Coarse Gravel	0.0
0.75"	19.0		
0.50"	12.7		
0.375"	9.5	Fine Gravel	0.0
#4	4.8		
#10	2.00	Coarse Sand	0.7
#20	0.85		
#40	0.43	Medium Sand	2.3
#60	0.25		
#100	0.15	Fine Sand	0.7
#200	0.075		


Hydrometer Analysis

(mm)	% Finer	Classification	Percentage
0.024	94.0	Fines Silt or Clay	96.3
0.016	87.0		
0.010	72.1		
0.0075	64.2		
0.0055	58.9		
0.0028	51.0		
0.0012	43.9		

DESCRIPTION: CLAY, trace fine to coarse sand; brown, yellow, and gray.

USCS: CH

PLASTICITY CHART

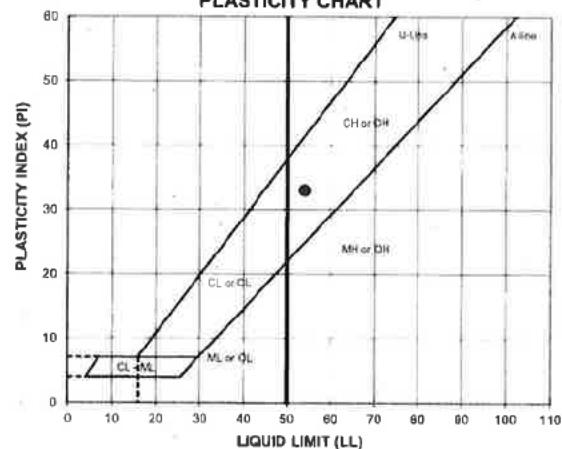

ATTERBERG LIMITS

Method -B (Dry preparation)

ML	LL	PL	PI	LI
37.1	54	21	33	0.47

LL (oven-dried)
0.75 - (ORGANIC)
(or OH)

TECH TB/HH/HEH
DATE 8/1/18
CHECK
REVIEW
APPROVE

FLEXIBLE WALL PERMEABILITY
ASTM D 5084
METHOD D, CONSTANT RATE OF FLOW

PROJECT TITLE **FTN/ENTERGY WHITE BLUFF/AR**
 PROJECT NUMBER **18103173**
 SAMPLE ID **RP-4** **30.0-32.0'**
 SAMPLE TYPE **UD**

Board # **7**
 Flow Pump **2**
 Flow Pump Speed **7**
 Technician **FT**

COMMENTS

Sample Data, Initial

Height, inches	3.137	B-Value, f	1.00
Diameter, inches	2.879	Cell Pres.	90.0
Area, cm ²	42.00	Bot. Pres.	80.0
Volume, cm ³	334.65	Top Pres.	80.0
Mass, g	589.95	Tot. B.P.	80.0
Moisture Content, %	37.08	Head, max.	123.80
Dry Density, pcf	80.25	Head, min.	123.80
Spec. Gravity (assumed)	2.700	Max. Grad.	15.55
Volume Solids, cm ³	159.40	Min. Grad.	15.55
Volume Voids, cm ³	175.25		
Void Ratio	1.10		
Saturation, %	91.1%		

Sample Data, Final

Height, inches	3.135
Diameter, inches	2.878
Area, cm ²	41.97
Volume, cm ³	334.20
Mass, g	596.75
Moisture Content, %	38.66
Dry Density, pcf	80.36
Volume Solids, cm ³	159.40
Volume Voids, cm ³	174.81
Void Ratio	1.10
Saturation, %	95.2%

WATER CONTENTS

	Sample Initial	Sample Final
Wt Soil & Tare, i	589.95	711.15
Wt Soil & Tare, f	430.37	544.79
Wt Tare	0.00	114.47
Wt Moisture Lost	159.58	166.36
Wt Dry Soil	430.37	430.32
Water Content	37.08%	38.66%

DESCRIPTION

CLAY, trace fine to coarse sand; brown, yellow, and gray.

Flow Pump Rate **2.38E-04** cm³/sec

USCS **CH**

TIME FUNCTIONS, SECONDS								dP	Reading	Head	Gradient	Permeability
DATE	DAY	HOUR	MIN	TEMP	dt	dt,acc	dt	dt,acc				
				(°C)	(min)	(min)	(sec)	(sec)	(psi)	(cm)		(cm/sec)
08/02/18	43314	10	0	21.4	0	0	0	0	1.76	123.80	15.55	3.5E-07
08/02/18	43314	10	5	21.4	5	5	300	300	1.76	123.80	15.55	3.5E-07
08/02/18	43314	10	10	21.4	5	10	300	600	1.76	123.80	15.55	3.5E-07
08/02/18	43314	10	15	21.4	5	15	300	900	1.76	123.80	15.55	3.5E-07 *
08/02/18	43314	10	20	21.4	5	20	300	1200	1.76	123.80	15.55	3.5E-07 *
08/02/18	43314	10	25	21.4	5	25	300	1500	1.76	123.80	15.55	3.5E-07 *
08/02/18	43314	10	30	21.4	5	30	300	1800	1.76	123.80	15.55	3.5E-07 *

*TRANSCRIBED FROM ORIGINAL DATA SHEETS

PERMEABILITY REPORTED AS ** **3.5E-07** cm/sec **


DATE **8/2/18**
 CHECK **[Signature]**
 REVIEW **[Signature]**
 APPROVE

PARTICLE SIZE DISTRIBUTION & ATTERBERG LIMITS

ASTM D421, D422, D4318

PROJECT NAME: FTN/ENTERGY WHITE BLUFF/AR
 SAMPLE ID: RP-5
 TYPE: Bag

Depth: 15.0-18.0'

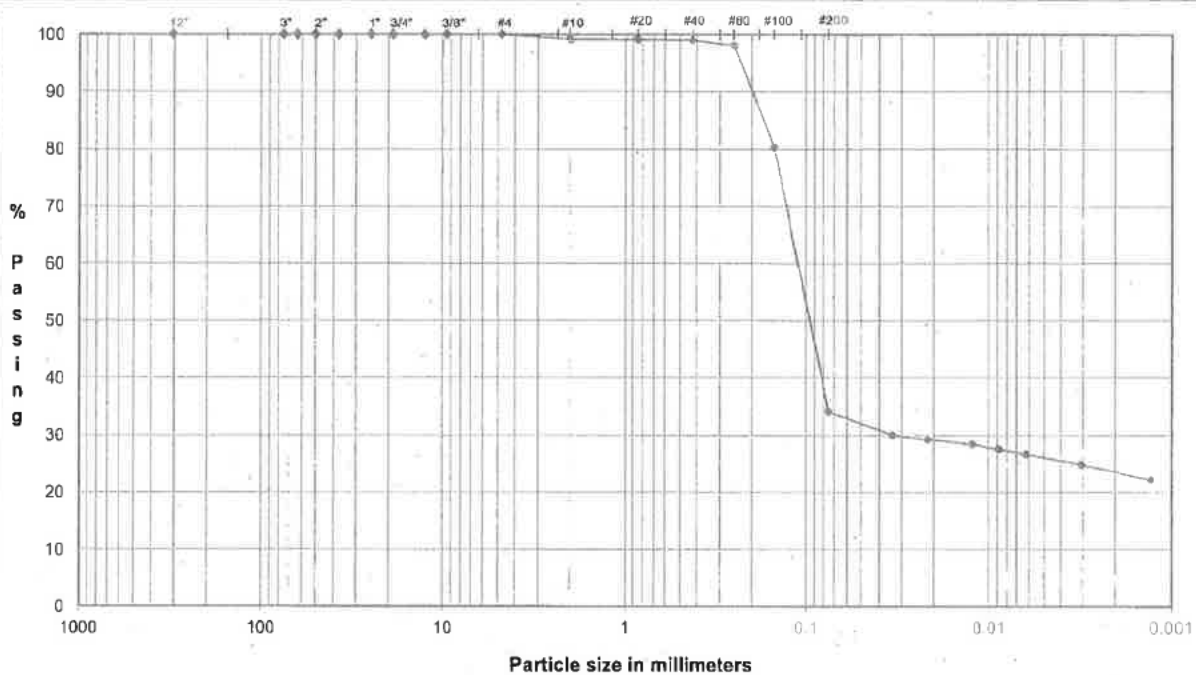

	Coarse	Fine	Coarse	Medium	Fine	Silt or Clay
COBBLES	GRAVEL		SAND			FINES


U.S. Standard Sieves Sizes and Numbers

Particle Size (mm)	% Passing	Classification	Percentage
12.0"	304.8	100.0	
3.0"	75.0	100.0	
2.5"	63.5	100.0	
2.0"	50.0	100.0	
1.5"	37.5	100.0	
1.0"	25.0	100.0	
0.75"	19.0	100.0	
0.50"	12.7	100.0	
0.375"	9.5	100.0	
#4	4.8	100.0	
#10	2.00	99.2	
#20	0.85	99.1	
#40	0.43	99.0	
#60	0.25	98.0	
#100	0.15	80.3	
#200	0.075	34.0	

(mm)	%Fines	Classification	Percentage
0.075	34.0		
0.06	29.2		
0.05	28.3		
0.0425	27.5		
0.03	26.6		
0.025	24.9		
0.02	22.3		

DESCRIPTION: CLAYEY SAND to SILTY SAND, fine to coarse; yellowish brown.

USCS: SC-SM

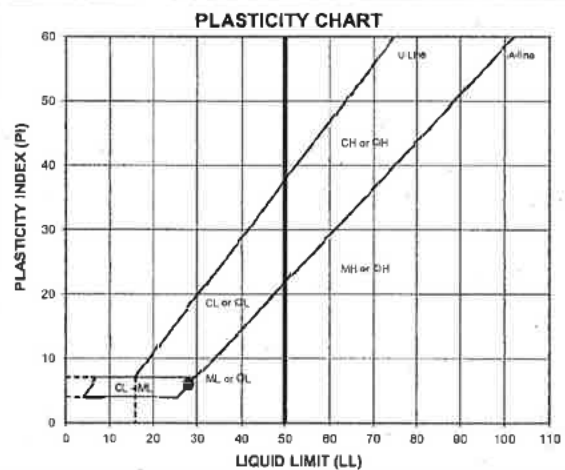

ATTERBERG LIMITS
 Method -B (Dry preparation)

M _d	LL	PL	PI	LI
24.4	28	22	6	0.51


LL (oven-dried)
 975 - ORGANIC
 (OL/OH)

TECH HH/HEH/TJ
 DATE 8/1/18
 CHECK
 REVIEW
 APPROVE

PARTICLE SIZE DISTRIBUTION & ATTERBERG LIMITS ASTM D421, D422, D4318

PROJECT NAME: FTN/ENTERGY WHITE BLUFF/AR
SAMPLE ID: RP-7
TYPE: Bag

Depth: 16.6-17.4'

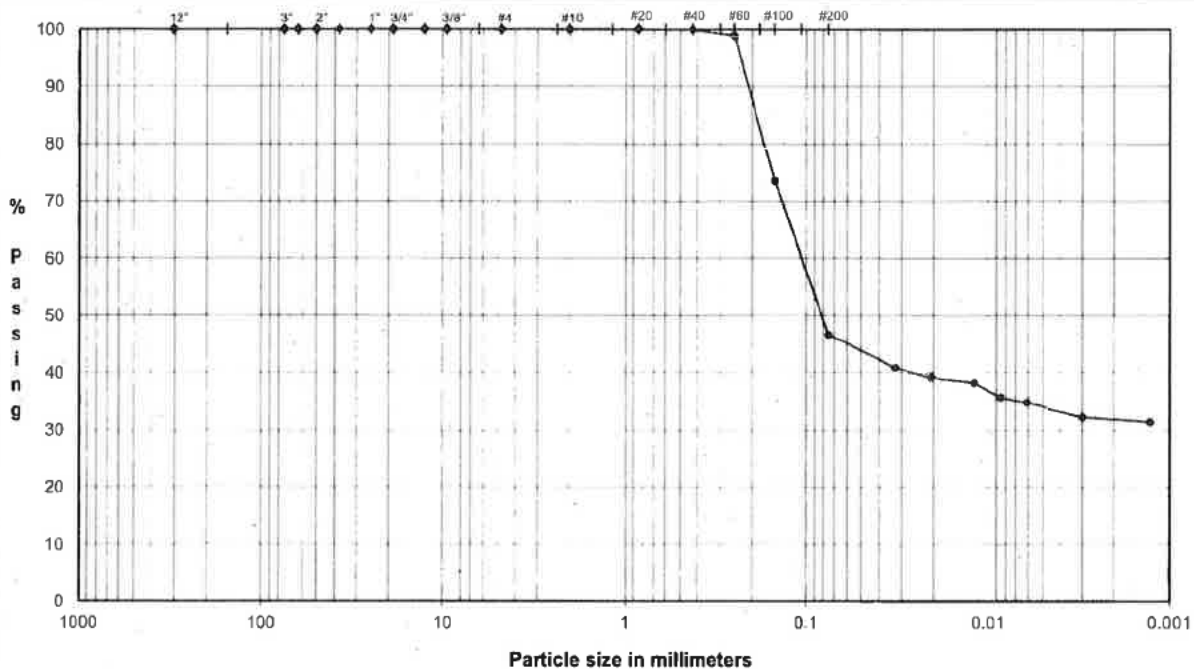

	Coarse	Fine	Coarse	Medium	Fine	Silt or Clay
COBBLES	GRAVEL		SAND			FINES

Particle Size

Particle Size

U.S. Standard Sieves Sizes and Numbers

(mm)	% Passing	Classification	Percentage
12.0"	304.8	Cobbles	0.0
3.0"	75.0		
2.5"	63.5		
2.0"	50.0		
1.5"	37.5		
1.0"	25.0	Coarse Gravel	0.0
0.75"	19.0		
0.50"	12.7		
0.375"	9.5	Fine Gravel	0.0
#4	4.8		
#10	2.00	Coarse Sand	0.0
#20	0.85	Medium Sand	0.1
#40	0.43		
#60	0.25		
#100	0.15	Fine Sand	53.3
#200	0.075		


Hydrometer Analysis

(mm)	% Finer	Classification	Percentage
0.032	40.9	Fines Silt or Clay	46.7
0.021	39.2		
0.012	38.3		
0.0085	35.7		
0.0061	34.8		
0.0030	32.2		
0.0013	31.4		

DESCRIPTION: SAND and SILTY CLAY, fine to medium; dark gray.

USCS: SC

PLASTICITY CHART

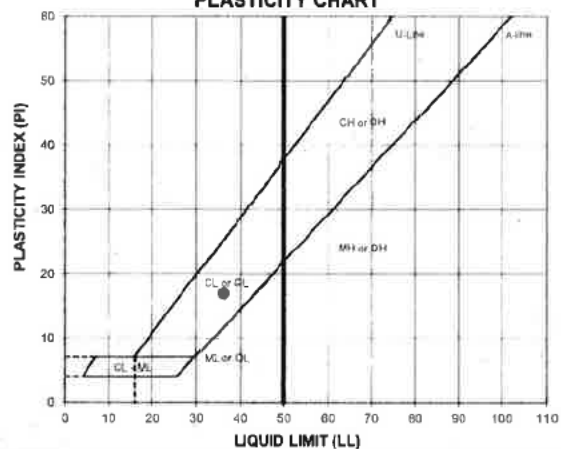

ATTERBERG LIMITS

Method -B (Dry preparation)

ML	LL	PL	PI	LI
22.3	36	19	17	0.20


LL (oven-dried)
0.75 ORGANIC
(LO-CH)

TECH HH/HEH/TJ
DATE 8/2/18
CHECK *[Signature]*
REVIEW *[Signature]*
APPROVE

PARTICLE SIZE DISTRIBUTION & ATTERBERG LIMITS ASTM D421, D422, D4318

PROJECT NAME: FTN/ENERGY WHITE BLUFF/AR
SAMPLE ID: RP-9
TYPE: Bag

Depth: 9.0-10.0'

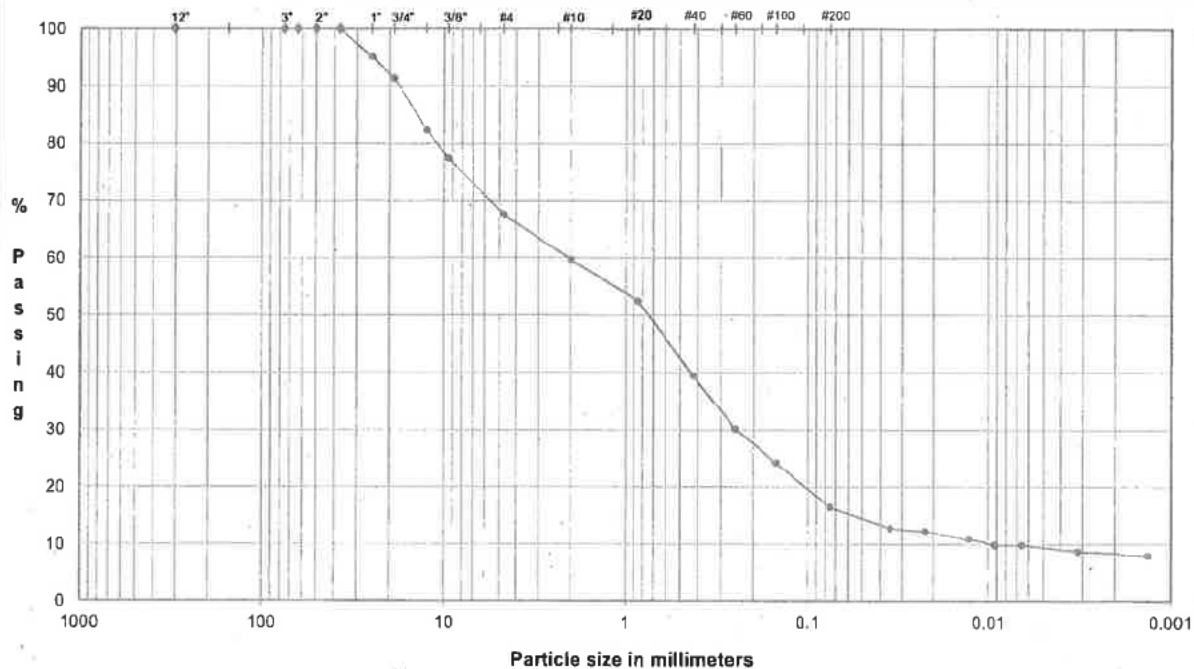

	Coarse	Fine	Coarse	Medium	Fine	Silt or Clay
COBBLES	GRAVEL		SAND			FINES

U.S. Standard Sieves Sizes and Numbers

Particle Size (mm)	% Passing	Classification	Percentage
12.0"	304.8	100.0	
3.0"	75.0	100.0	
2.5"	63.5	100.0	
2.0"	50.0	100.0	
1.5"	37.5	100.0	
1.0"	25.0	95.1	
0.75"	19.0	91.4	
0.50"	12.7	82.4	
0.375"	9.5	77.3	
#4	4.8	67.7	
#10	2.00	59.7	
#20	0.85	52.5	
#40	0.43	39.4	
#60	0.25	30.2	
#100	0.15	24.2	
#200	0.075	16.4	


Hydrometer Analysis

(mm)	% Finer		
0.035	12.8		
0.022	12.2		
0.013	11.0		
0.0092	9.9		
0.0065	9.9		
0.0032	8.7		
0.0013	8.1		

DESCRIPTION: gravely CLAYEY SAND to SILTY SAND, fine to coarse, fine to coarse gravel; reddish brown.

USCS: SC-SM

NOTE: Insufficient sample received to perform in accordance with ASTM Standards

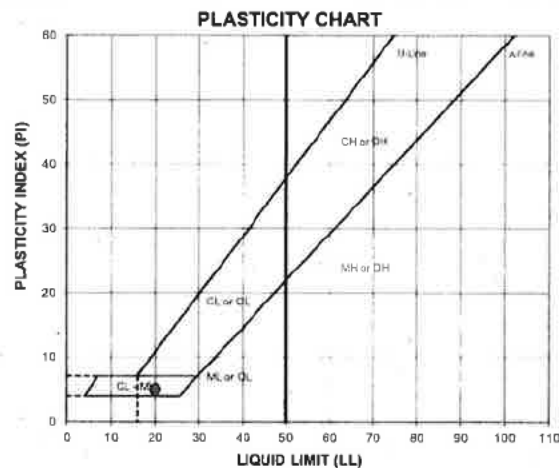

ATTERBERG LIMITS Method -B (Dry preparation)

M _L	LL	PL	PI	LI
4.2	20	15	5	-2.35


LL (oven-dried)
0.75 ORGANIC (LOOH)

TECH HH/HEH/TJ
DATE 8/1/18
CHECK [Signature]
REVIEW [Signature]
APPROVE [Signature]

ASTM D421, D422, D4318

TYPE: **Bag**

Depth: 26.0-27.0'

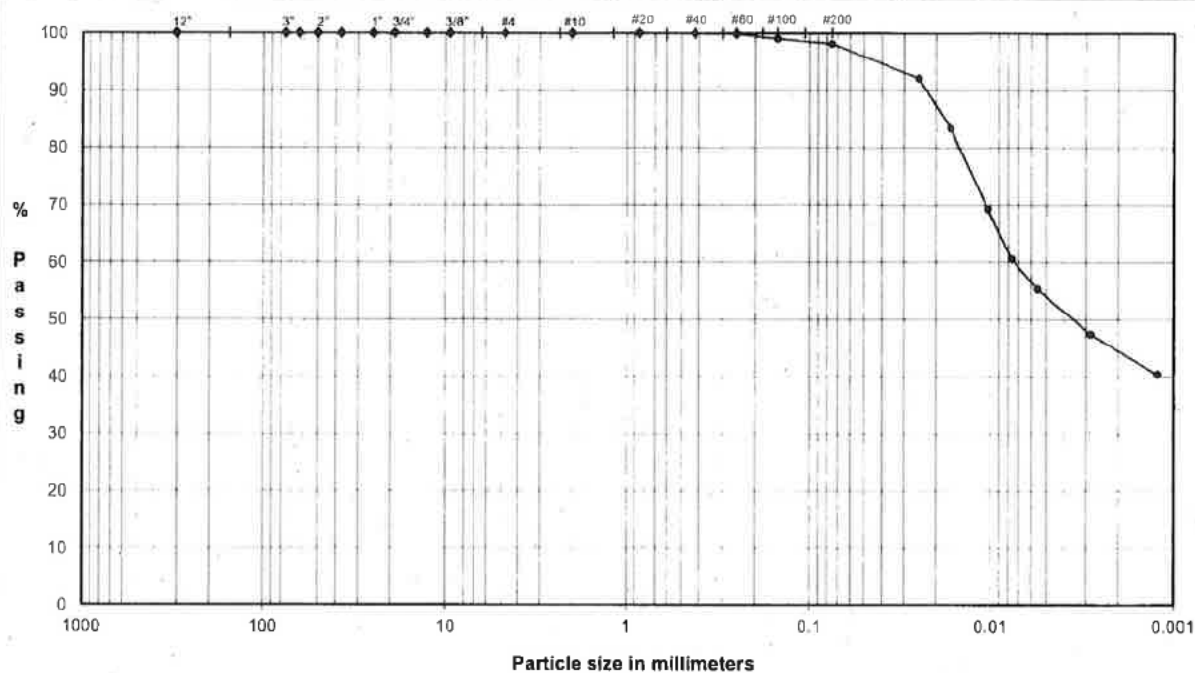


COBBLES	Coarse	Fine	Coarse	Medium	Fine	Silt or Clay
	GRAVEL		SAND			FINES

Particle Size			Particle Size	
	(mm)	% Passing	Classification	Percentage
12.0"	304.8	100.0	Cobbles	0.0
3.0"	75.0	100.0		
2.5"	63.5	100.0		
2.0"	50.0	100.0		
1.5"	37.5	100.0		
1.0"	25.0	100.0		
0.75"	19.0	100.0	Coarse Gravel	0.0
0.50"	12.7	100.0		
0.375"	9.5	100.0		
#4	4.8	100.0	Fine Gravel	0.0
#10	2.00	100.0	Coarse Sand	0.0
#20	0.85	100.0	Medium Sand	0.0
#40	0.43	100.0		
#60	0.25	99.9		
#100	0.15	99.0	Fine Sand	1.8
#200	0.075	98.1		

Hydrometer Analysis	0.025	92.1	Fines Silt or Clay	98.1
	0.017	83.4		
	0.010	69.3		
	0.0077	60.6		
	0.0056	55.3		
	0.0028	47.4		
	0.0012	40.4		

DESCRIPTION: CLAY, trace fine sand; gray.

USCS: CH

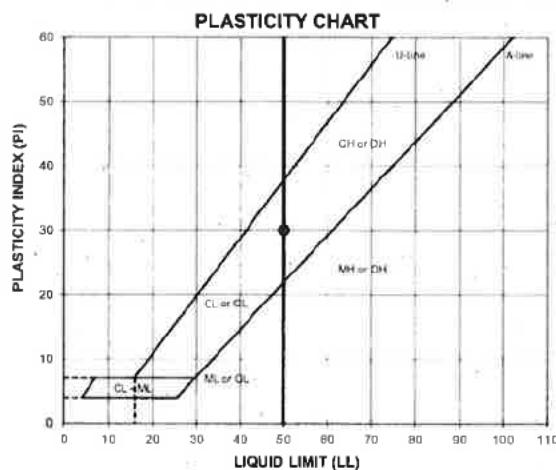

Method -B (Dry preparation)

M ₁	LL	PL	PI	LI
31.3	50	20	30	0.36

LL (oven-dried)
= 0.75 - ORGANIC
POL-CH


REVIEW
APPROVE

PARTICLE SIZE DISTRIBUTION & ATTERBERG LIMITS

ASTM D421, D422, D4318

PROJECT NAME: FTN/ENTERGY WHITE BLUFF/AR
 SAMPLE ID: RP-9
 TYPE: UD

Depth: 30.0-32.0'

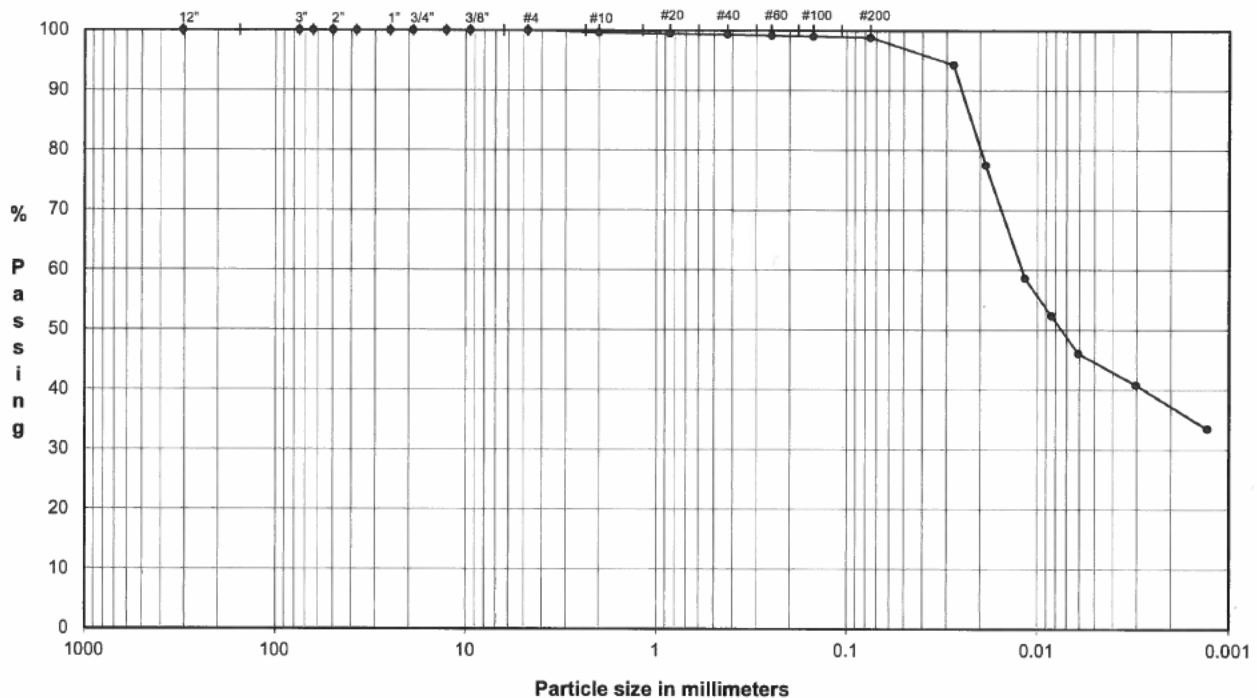


	Coarse	Fine	Coarse	Medium	Fine	Silt or Clay
COBBLES	GRAVEL		SAND			FINES

U.S. Standard Sieves Sizes and Numbers

Particle Size (mm)	% Passing	Classification	Percentage
12.0"	304.8	Cobbles	0.0
3.0"	75.0		
2.5"	63.5		
2.0"	50.0		
1.5"	37.5		
1.0"	25.0		
0.75"	19.0	Coarse Gravel	0.0
0.50"	12.7		
0.375"	9.5	Fine Gravel	0.0
#4	4.8		
#10	2.00	Coarse Sand	0.4
#20	0.85		
#40	0.43	Medium Sand	0.3
#60	0.25		
#100	0.15	Fine Sand	0.5
#200	0.075		

Hydrometer Analysis

(mm)	% Finer	Classification	Percentage
0.027	94.3	Fines Silt or Clay	98.8
0.019	77.5		
0.012	58.7		
0.0084	52.4		
0.0061	46.1		
0.0030	40.9		
0.0013	33.5		

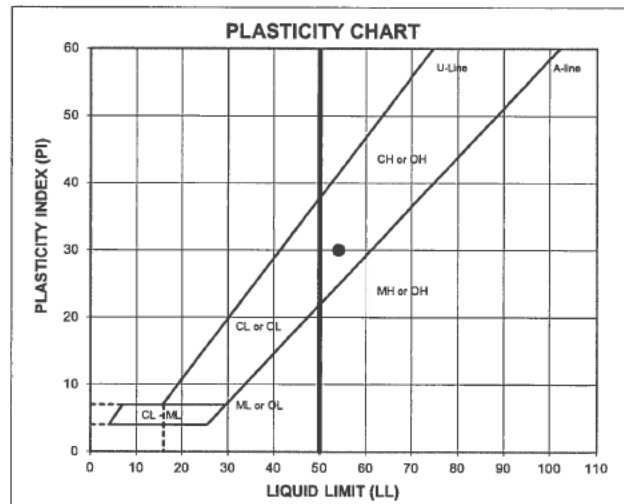

ATTERBERG LIMITS

Method -B (Dry preparation)

ML	LL	PL	PI	LI
30.2	54	24	30	0.19

LL (oven-dried)
 < 0.75 = ORGANIC (LO/OH)

DESCRIPTION: CLAY, trace fine to coarse sand; olive gray.

USCS: CH

TECH: HEH/HH/HB/TJ
 DATE: 8/27/18
 CHECK: [Signature]
 REVIEW: [Signature]
 APPROVE: [Signature]

	Initial	Final
Height =	1.000 in	0.988 in
Diameter =	2.500 in	2.500 in
Area =	4.909 in ²	4.909 in ²
Volume =	4.909 in ³	4.848 in ³
Water Content =	30.2%	34.0%
Specific Gravity =	2.67 (ASTM D854)	2.67 (ASTM D854)
Height of Solids =	0.5345 in	0.5345 in
Void Ratio =	0.871	0.848
Degree of Saturation =	92.5%	100.0%
Wet Mass =	0.329 lb	0.338 lb
Dry Mass =	0.253 lb	0.253 lb
Wet Unit Weight =	115.7 pcf	120.6 pcf
Dry Unit Weight =	88.9 pcf	90.0 pcf

Notes

Visual description (Golder procedure): (CH) CLAY, trace fine to coarse sand; olive gray.

Atterberg Limits (ASTM D4318): LL = 54 PL = 24

Percent Finer (ASTM D422): 3/4 in. = 100% No. 4 = 100% No. 200 = 99%

Specimen Type: ☒ Intact ☐ Reconstituted

Remold Targets:

Water Content of Trimmings (ASTM D2216): -

Trimming Procedure: Trimming ring ☐ Not inundated ☒ Inundated at 1.70 ksf

Inundation: ☐ A ☒ B

Test Method: GeoTac automated consolidometer

Apparatus: ☒ Entire ☐ Partial



Final Water Content Specimen: 0.0000 in

Final Differential Height: 0.0000 in



Estimated Preconsolidation Stress: ksf

	Axial Stress (ksf)	Load Duration (min)	At End of Primary Consolidation				At End of Load Duration				Time Deformation Method	Average Void Ratio	Coefficient of Consolidation (ft ² /day)	Time to 50% Consolidation (min)
			Deformation (in)	Specimen Height (in)	Axial Strain (%)	Void Ratio	Deformation (in)	Specimen Height (in)	Axial Strain (%)	Void Ratio				
Seating*	1.70	60					0.0000	0.9925	0.00	0.857				
1	3.7	60					0.0082	0.9843	0.82	0.842				
2	1.0	60					0.0047	0.9877	0.47	0.848				
3	0.3	17					-0.0028	0.9953	-0.28	0.862				
4	0.5	60					-0.0029	0.9953	-0.29	0.862				
5	1.0	60					-0.0028	0.9953	-0.28	0.862				
6	2.0	60					0.0003	0.9922	0.03	0.856				
7	4.0	60					0.0080	0.9845	0.80	0.842				
8	8.0	240	0.0221	0.9704	2.21	0.816	0.0230	0.9695	2.30	0.814	2 (Root time)	0.822	0.322	1.3
9	16.0	240	0.0429	0.9496	4.29	0.777	0.0468	0.9457	4.68	0.769	2 (Root time)	0.790	0.247	1.8
10	4.0	240					0.0327	0.9597	3.27	0.796				
11	1.0	120					0.0147	0.9777	1.47	0.829				
12	0.3	27					0.0048	0.9877	0.48	0.848				

Golder Associates Inc. Atlanta, Georgia		Title: ASTM D2435 ONE-DIMENSIONAL CONSOLIDATION TEST REPORT SPECIMEN AND SUMMARY DATA							
Job Short Title: FTN/ENTERGY WHITE BLUFF/AR									
Sample: RP-9 UD 30.0-32.0'		Technician: PWM/FT	Checked: 	Reviewed: 	Approved: 	Start Date: 8/28/2018	Job Number: 18103173	Figure: 1	

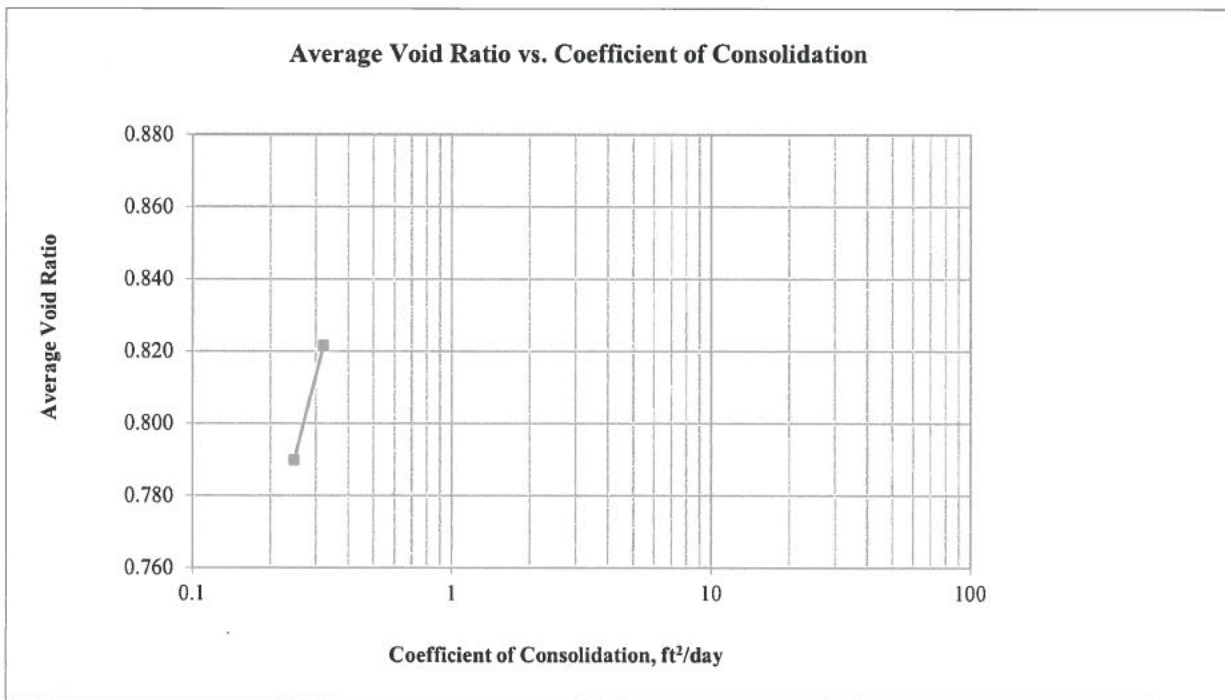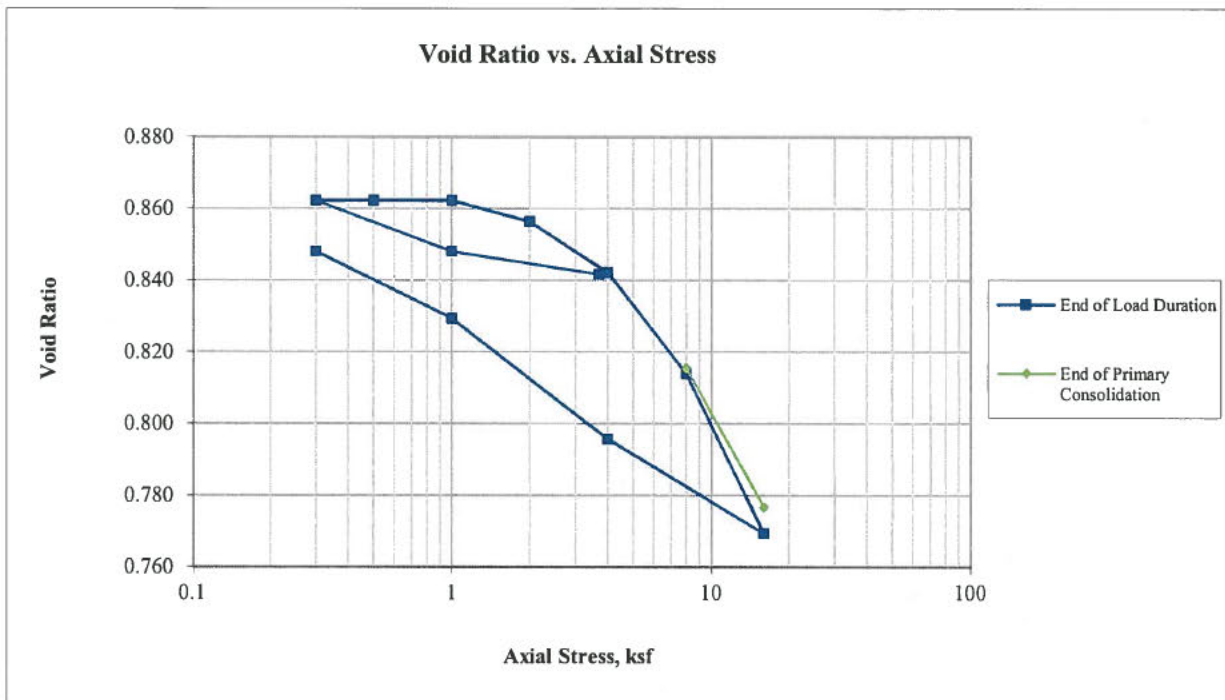


Golder Associates Inc. Atlanta, Georgia		Title: ASTM D2435 ONE-DIMENSIONAL CONSOLIDATION TEST REPORT CONSOLIDATION PLOTS			
Job Short Title: FTN/ENTERGY WHITE BLUFF/AR					
Sample: RP-9 UD 30.0-32.0'	Technician: PWM/FT	Reviewed: 	Start Date: 8/28/2018	Job Number: 18103173	Figure: 2

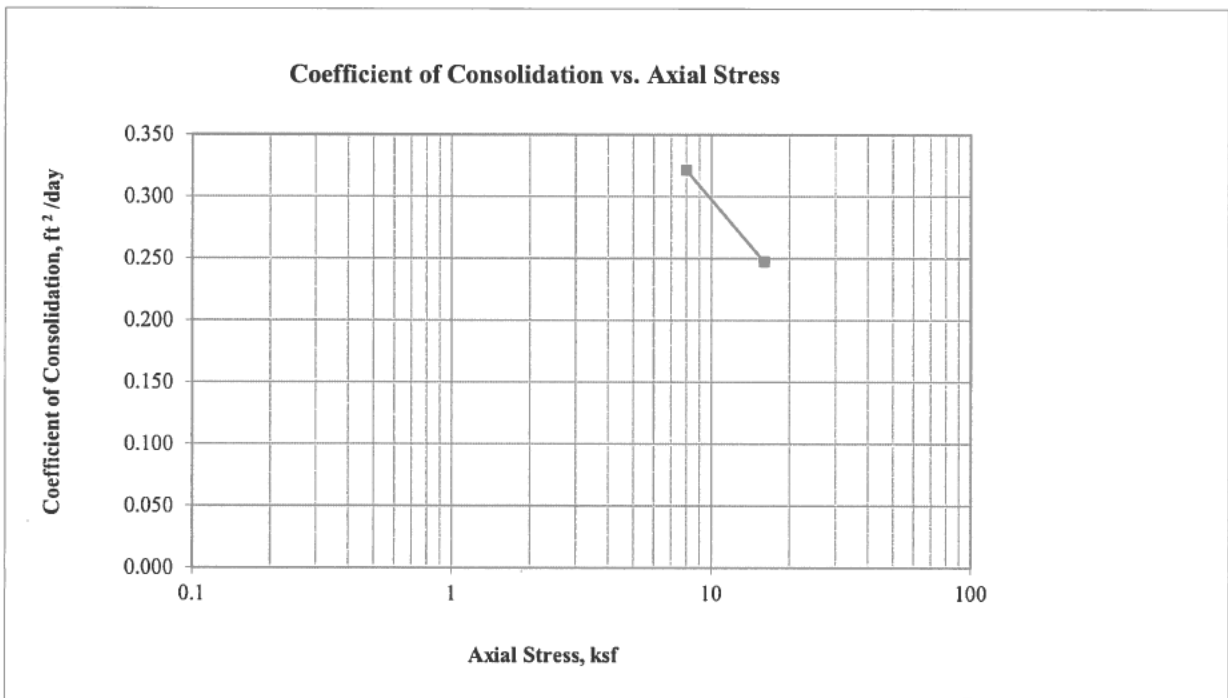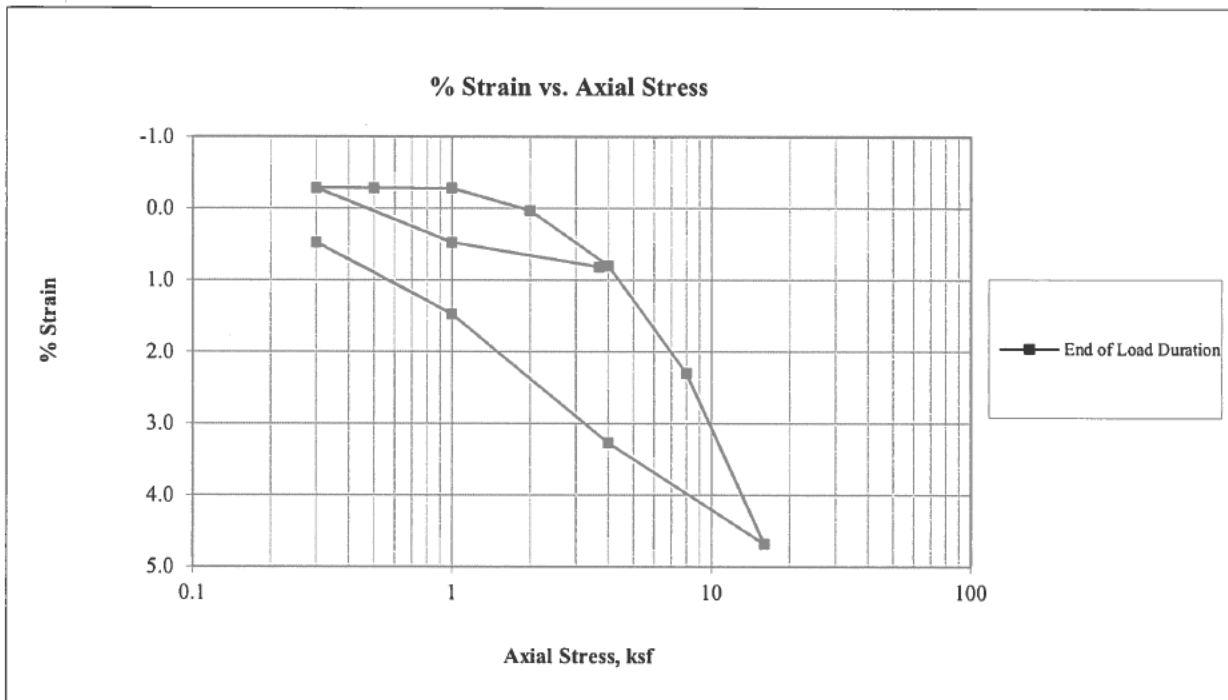


Golder Associates Inc. Atlanta, Georgia		Title: ASTM D2435 ONE-DIMENSIONAL CONSOLIDATION TEST REPORT CONSOLIDATION PLOTS			
Job Short Title: FTN/ENERGY WHITE BLUFF/AR					
Sample: RP-9 UD 30.0-32.0'	Technician: PWM/FT	Reviewed: 	Start Date: 8/28/2018	Job Number: 18103173	Figure: 2A


3.7 ksf

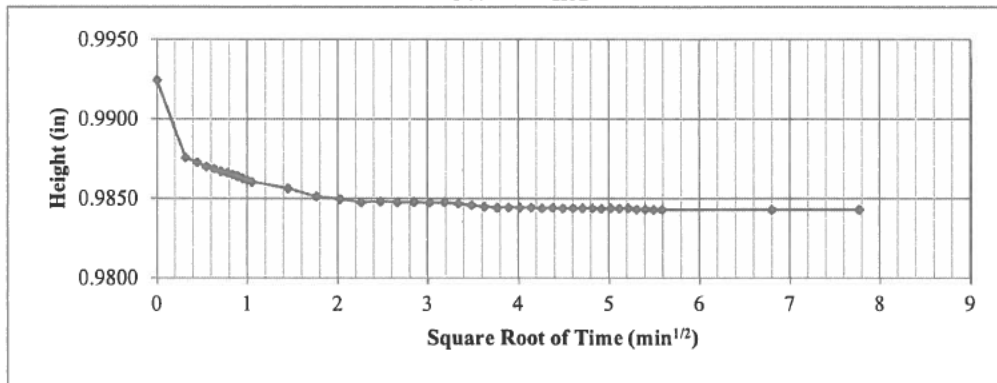

1.0 ksf

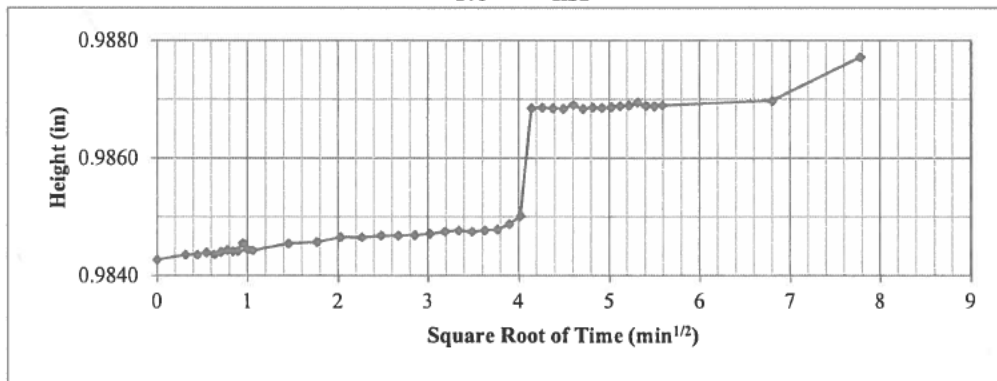

0.3 ksf

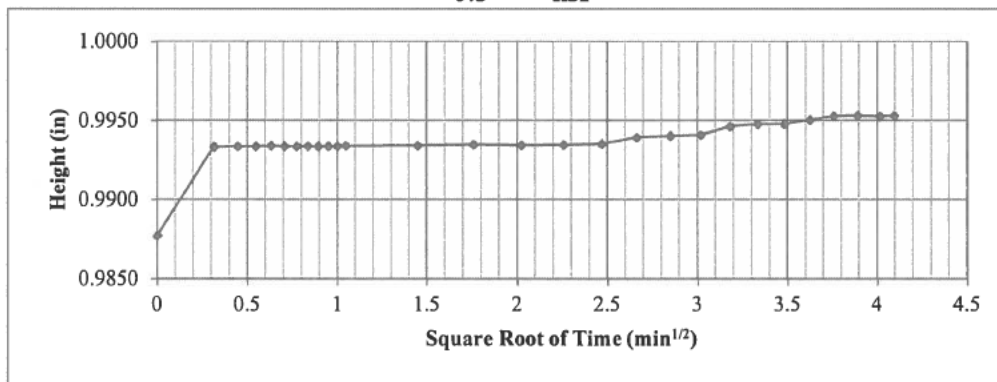

Golder Associates Inc.
Atlanta, Georgia

Job Short Title:
FTN/ENTERGY WHITE BLUFF/AR

Sample:
RP-9 UD 30.0-32.0'

Title:

ASTM D2435
ONE-DIMENSIONAL CONSOLIDATION TEST REPORT
TIME-DEFORMATION PLOTS (1)

Technician:
PWM/FT




Reviewed:

Start Date:
8/28/2018

Job Number:
18103173

Figure:
3

Golder Associates Inc. Atlanta, Georgia		Title: ASTM D2435 ONE-DIMENSIONAL CONSOLIDATION TEST REPORT TIME-DEFORMATION PLOTS (2)				
Job Short Title: FTN/ENTERGY WHITE BLUFF/AR						
Sample: RP-9 UD 30.0-32.0'		Technician: PWM/FT	Reviewed: 	Start Date: 8/28/2018	Job Number: 18103173	Figure: 4

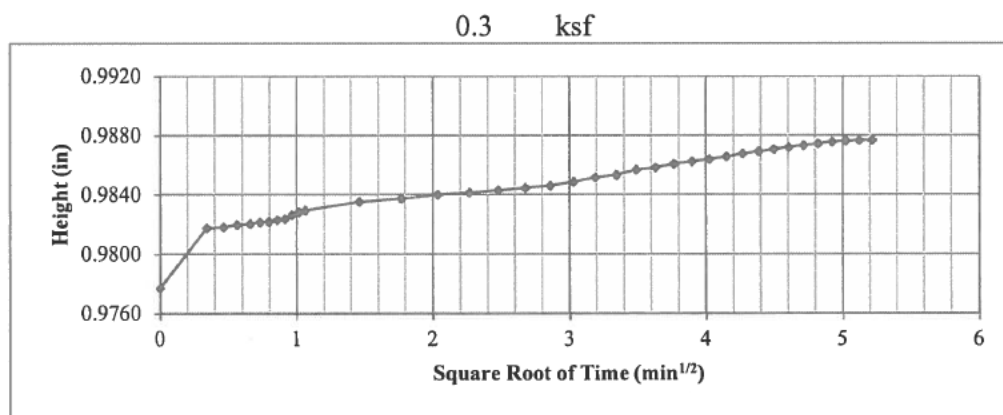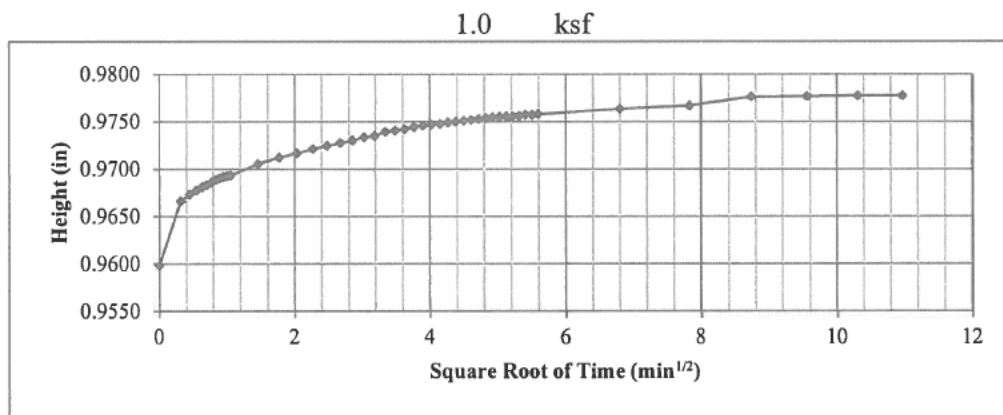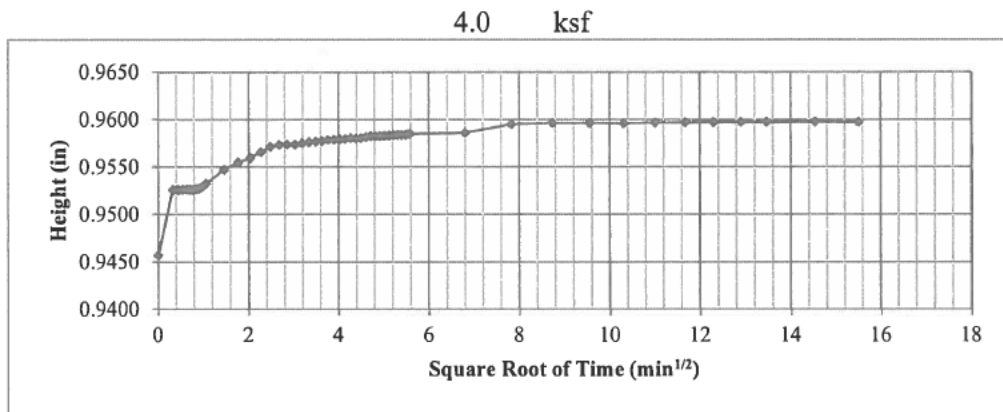

Golder Associates Inc. Atlanta, Georgia		Title: ASTM D2435 ONE-DIMENSIONAL CONSOLIDATION TEST REPORT TIME-DEFORMATION PLOTS (4)			
Job Short Title: FTN/ENTERGY WHITE BLUFF/AR					
Sample: RP-9 UD 30.0-32.0'	Technician: PWM/FT	Reviewed: 	Start Date: 8/28/2018	Job Number: 18103173	Figure: 6